


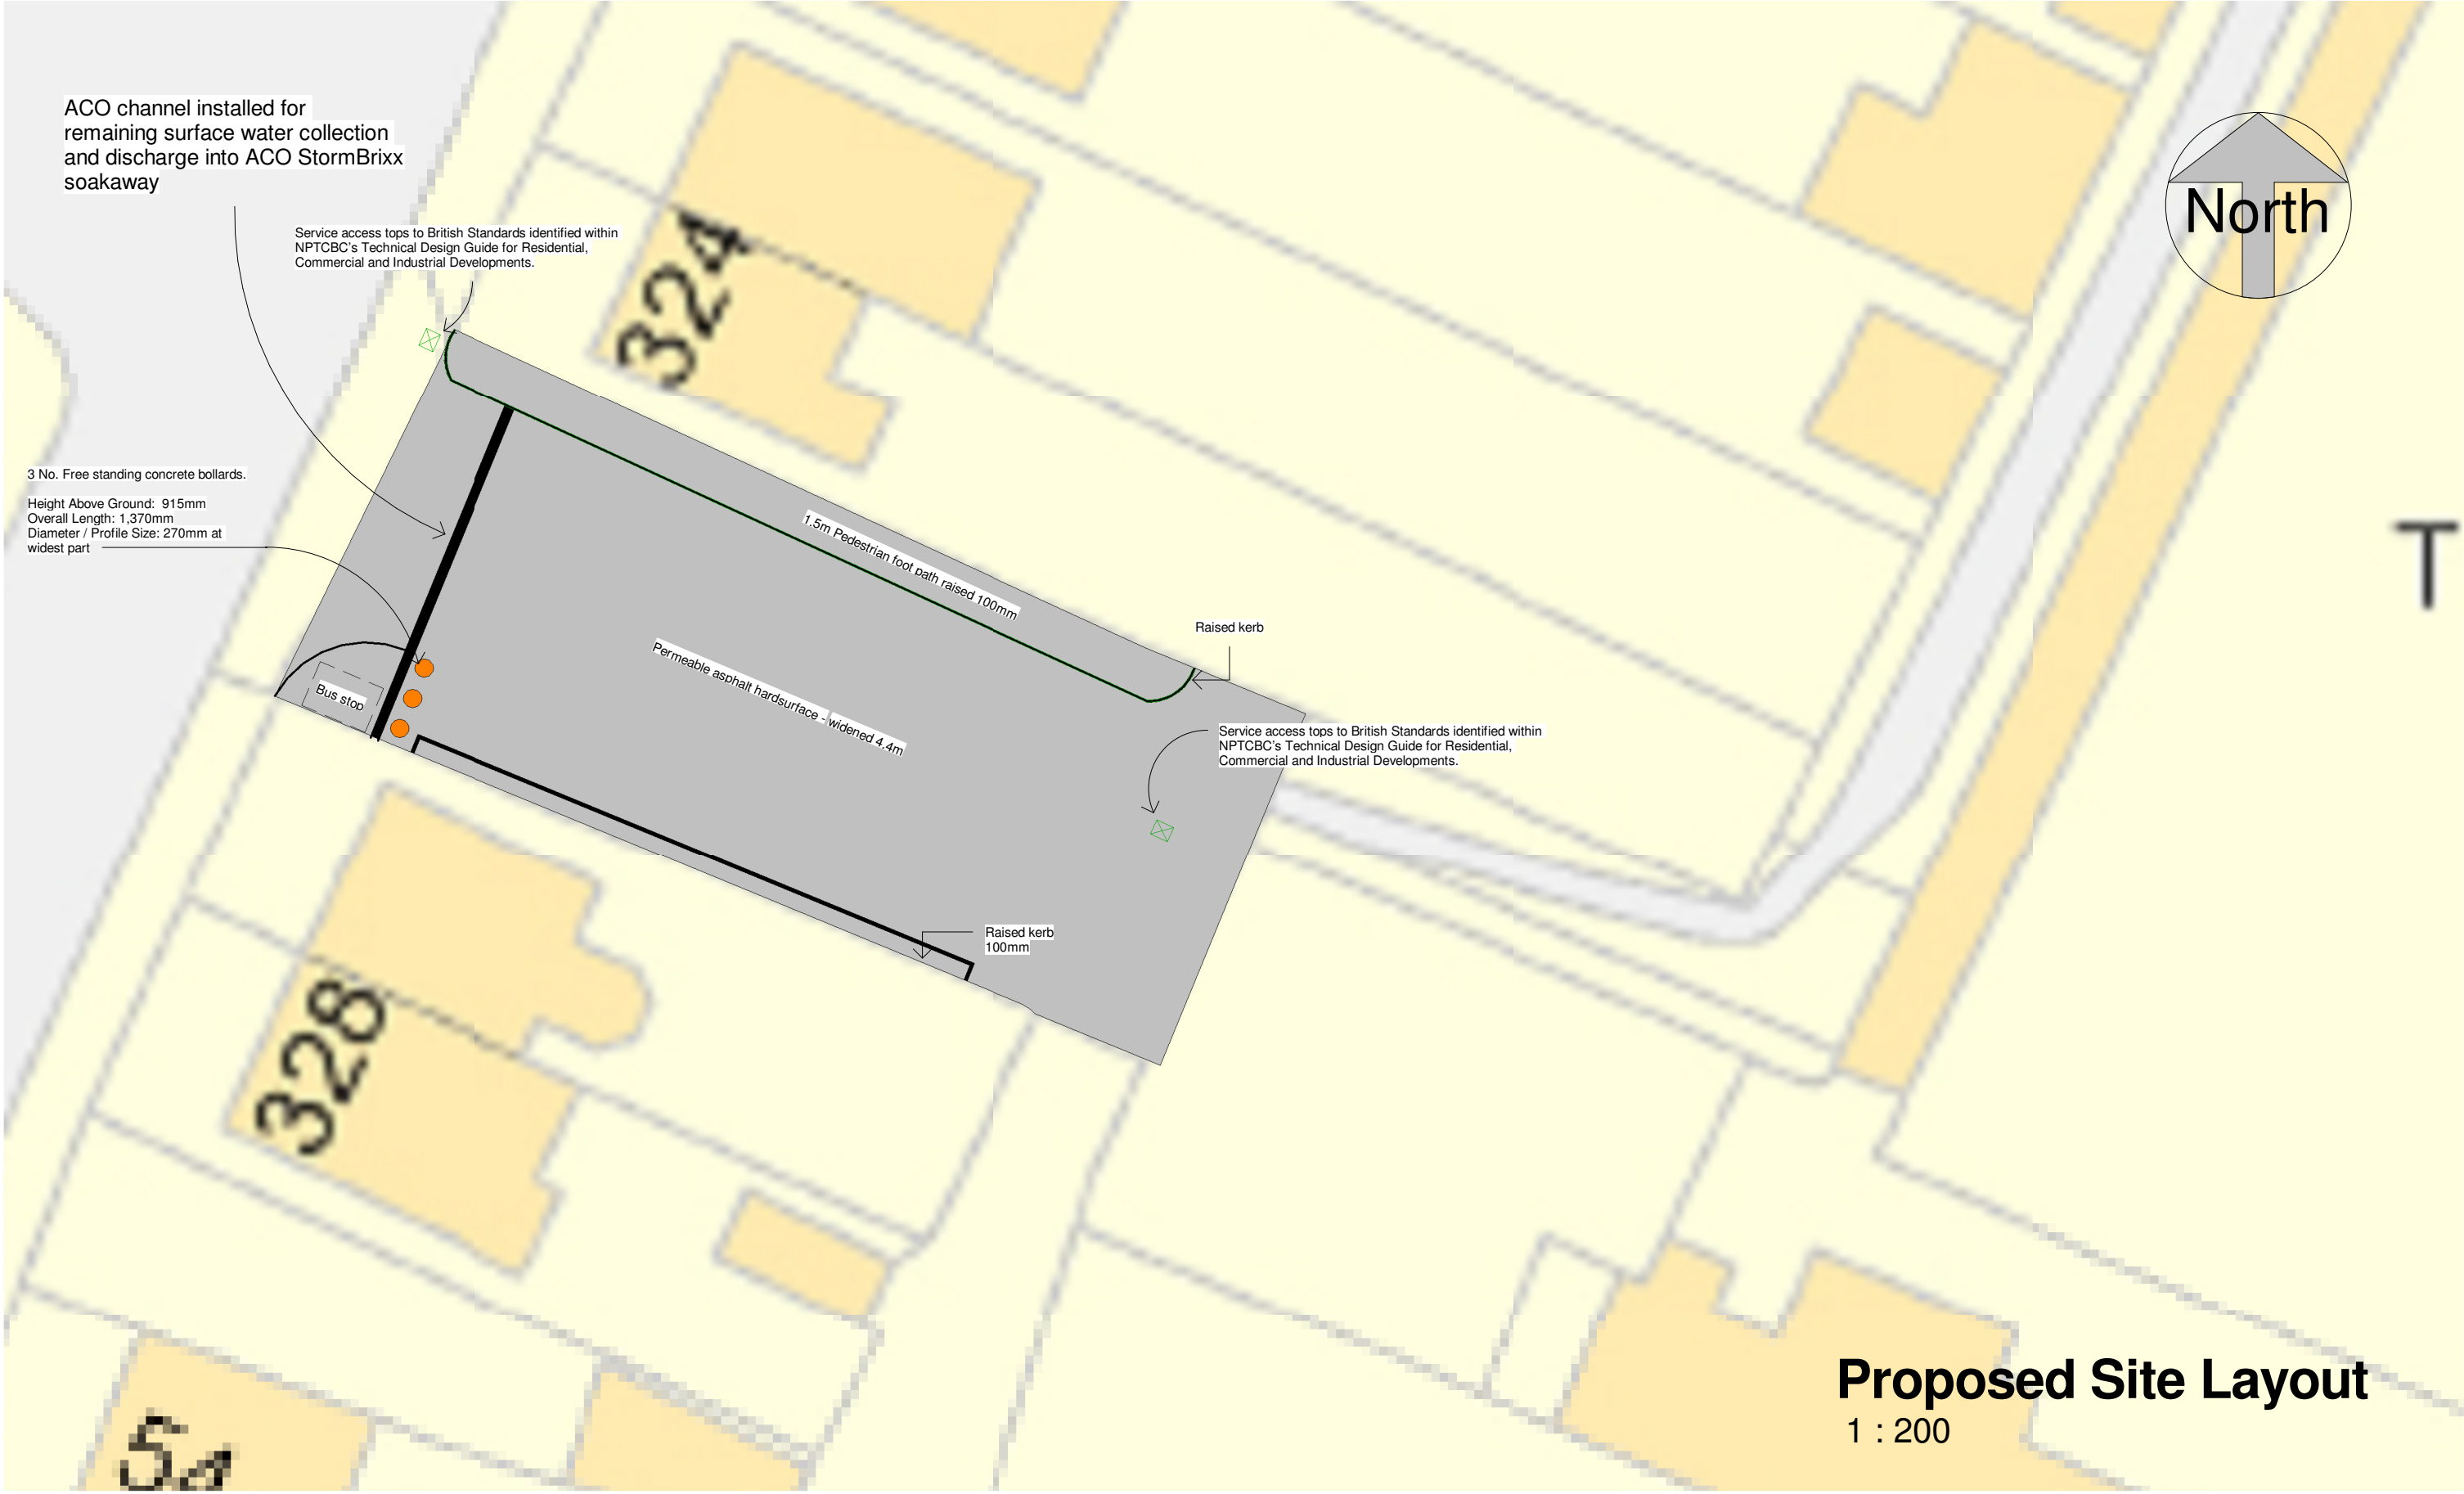

|  |     |             |      |   |        |                         |                  |                          |                                         |                         |                            |                         |
|--|-----|-------------|------|---|--------|-------------------------|------------------|--------------------------|-----------------------------------------|-------------------------|----------------------------|-------------------------|
|  | No. | Description | Date | <div><br/>www.ccs-solutions.co.uk</div> |        |                         |                  | PROJECT<br>Llansawel AFC |                                         | CLIENT<br>Llansawel AFC |                            |                         |
|  |     |             |      |   |        |                         |                  |                          |                                         | Date<br>15/01/2024      | Project number<br>12012024 | Scale (@ A3)<br>1 : 200 |
|  |     |             |      | CODE   | STATUS | SUITABILITY DESCRIPTION | PURPOSE OF ISSUE | SHEET<br>Proposed Layout | Drawn by<br>CCS<br>Checked by<br>Client | DRAWING NUMBER<br>A303  |                            | REV<br>F                |
|  |     |             |      |   |        |                         |                  |                          |                                         |                         |                            |                         |
