




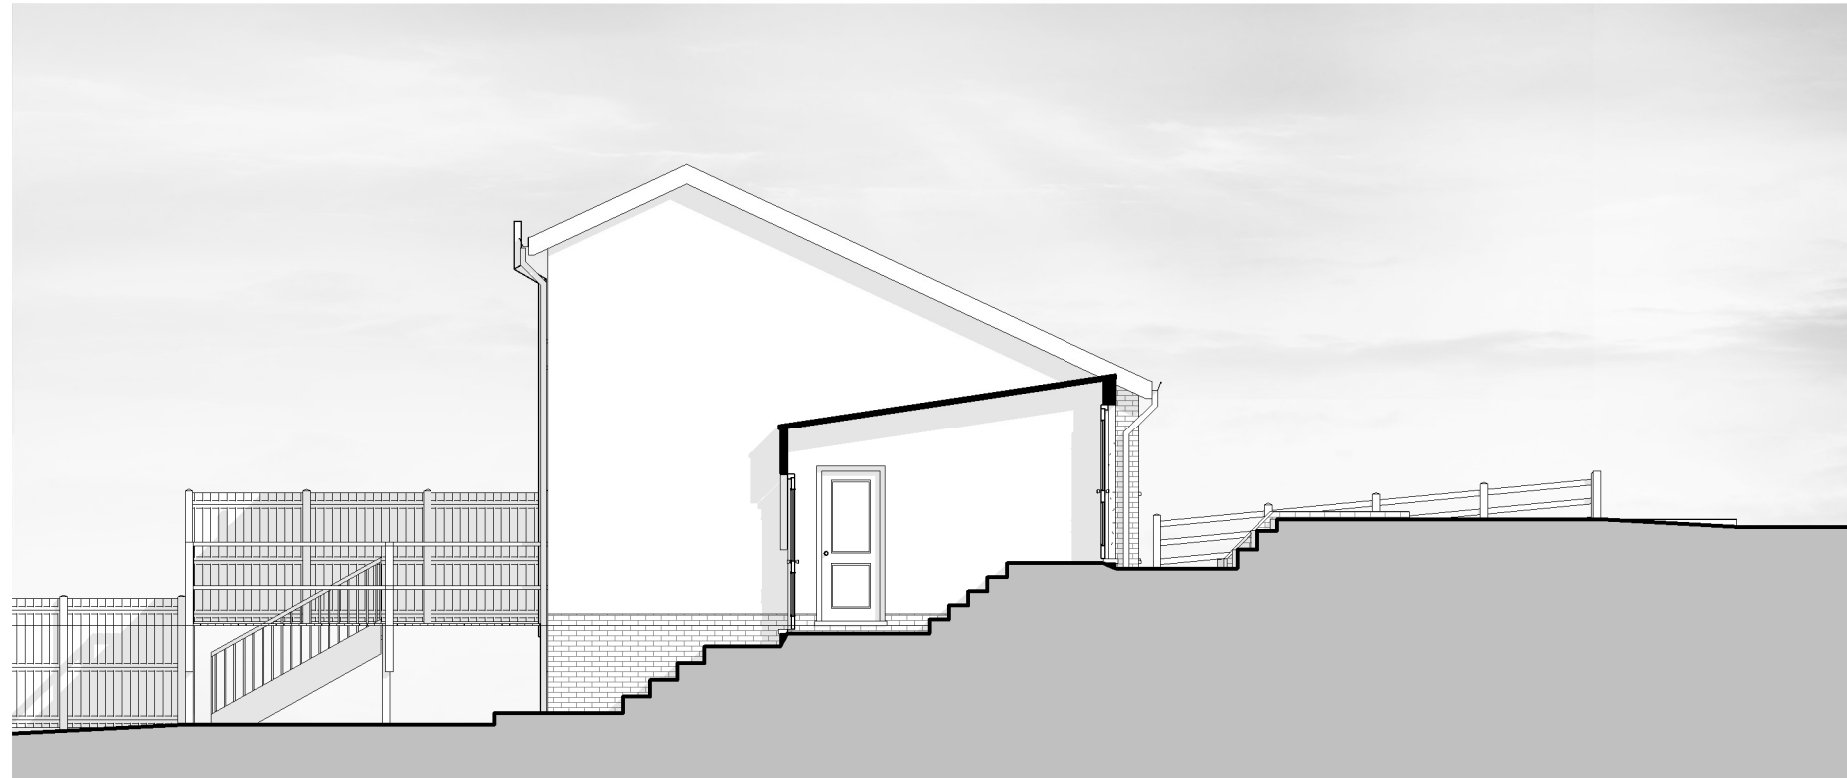


1 EXTG SECTION
1 : 100

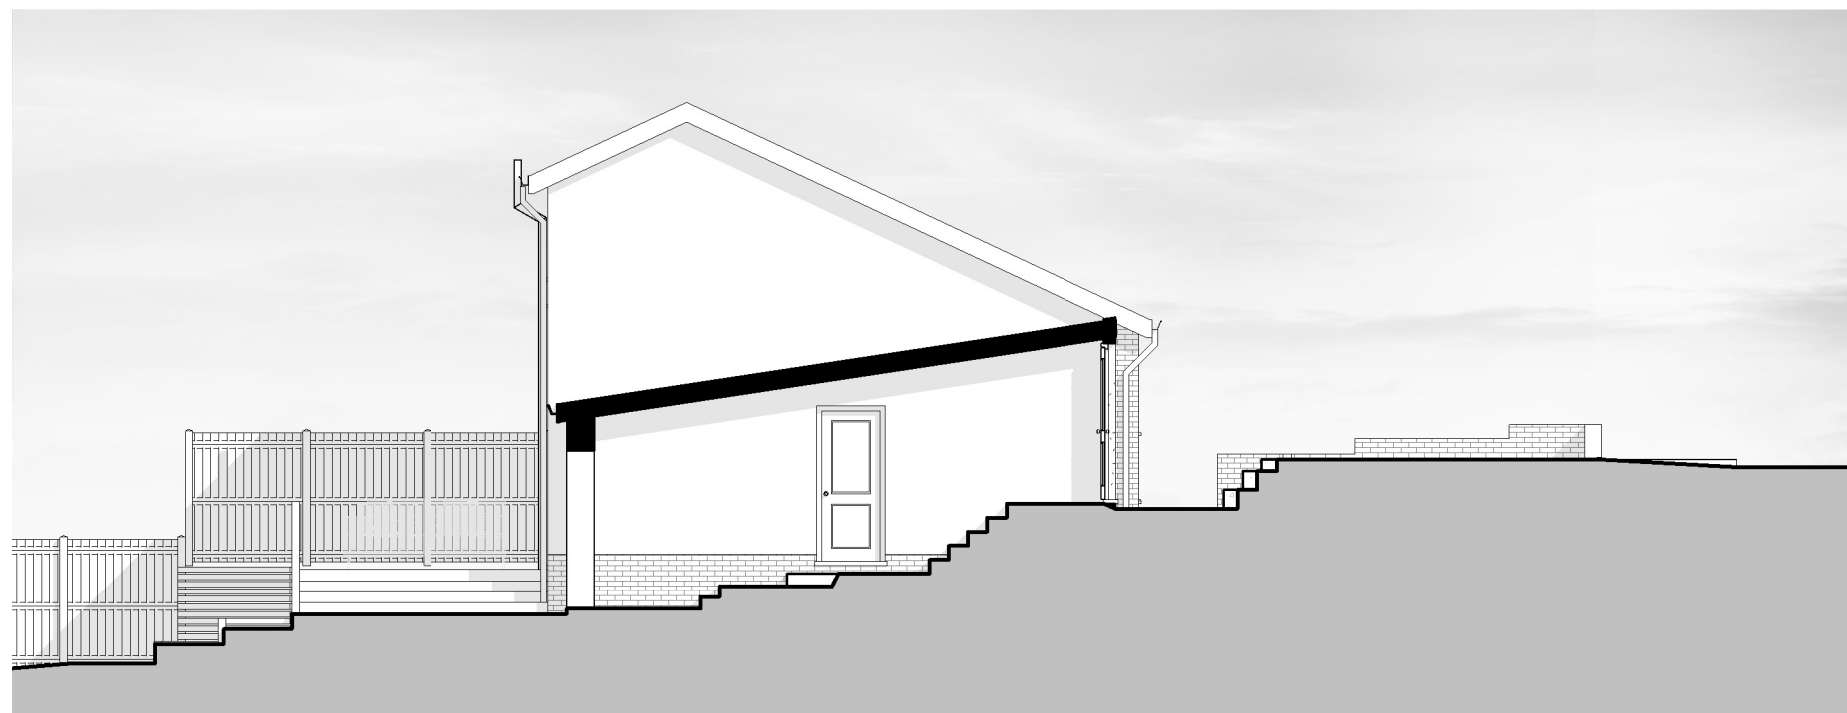

2 PROP SECTION
1 : 100

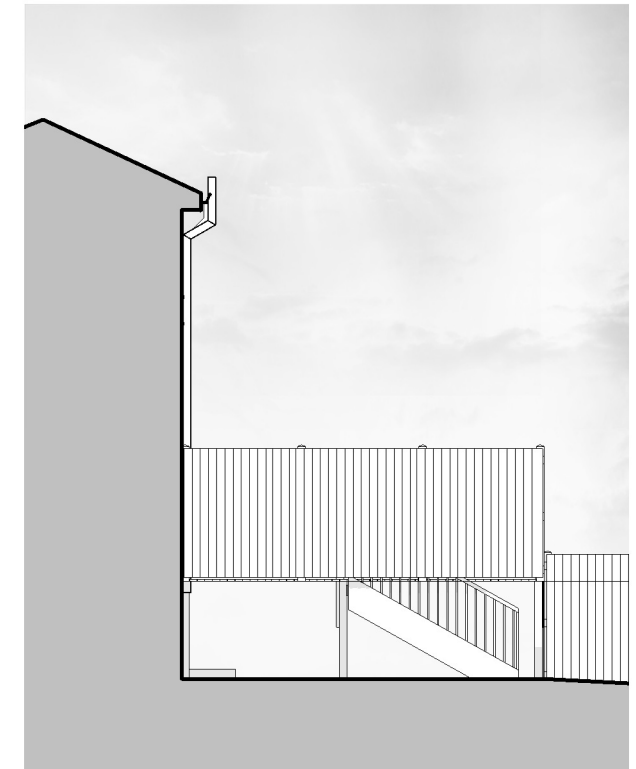

3 EXTG RIGHT
1 : 100

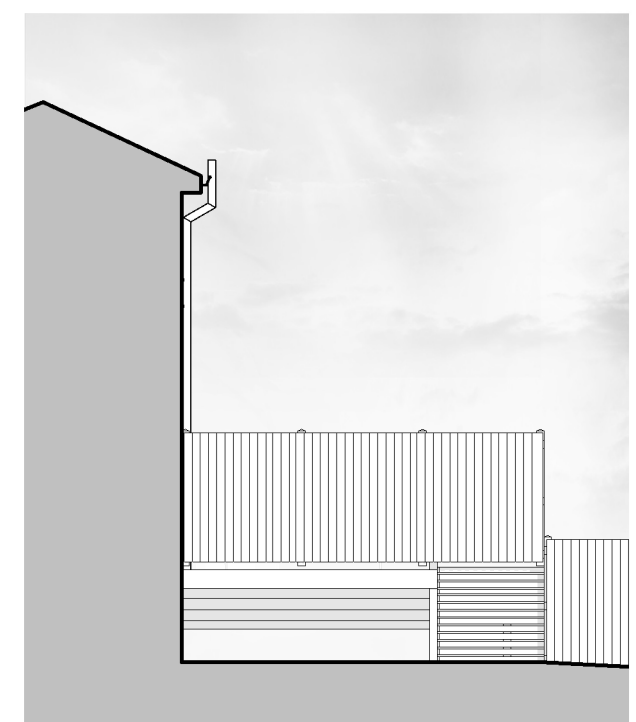

4 PROP RIGHT
1 : 100