


Superseded

EXISTING & PROPOSED ROOF LAYOUT

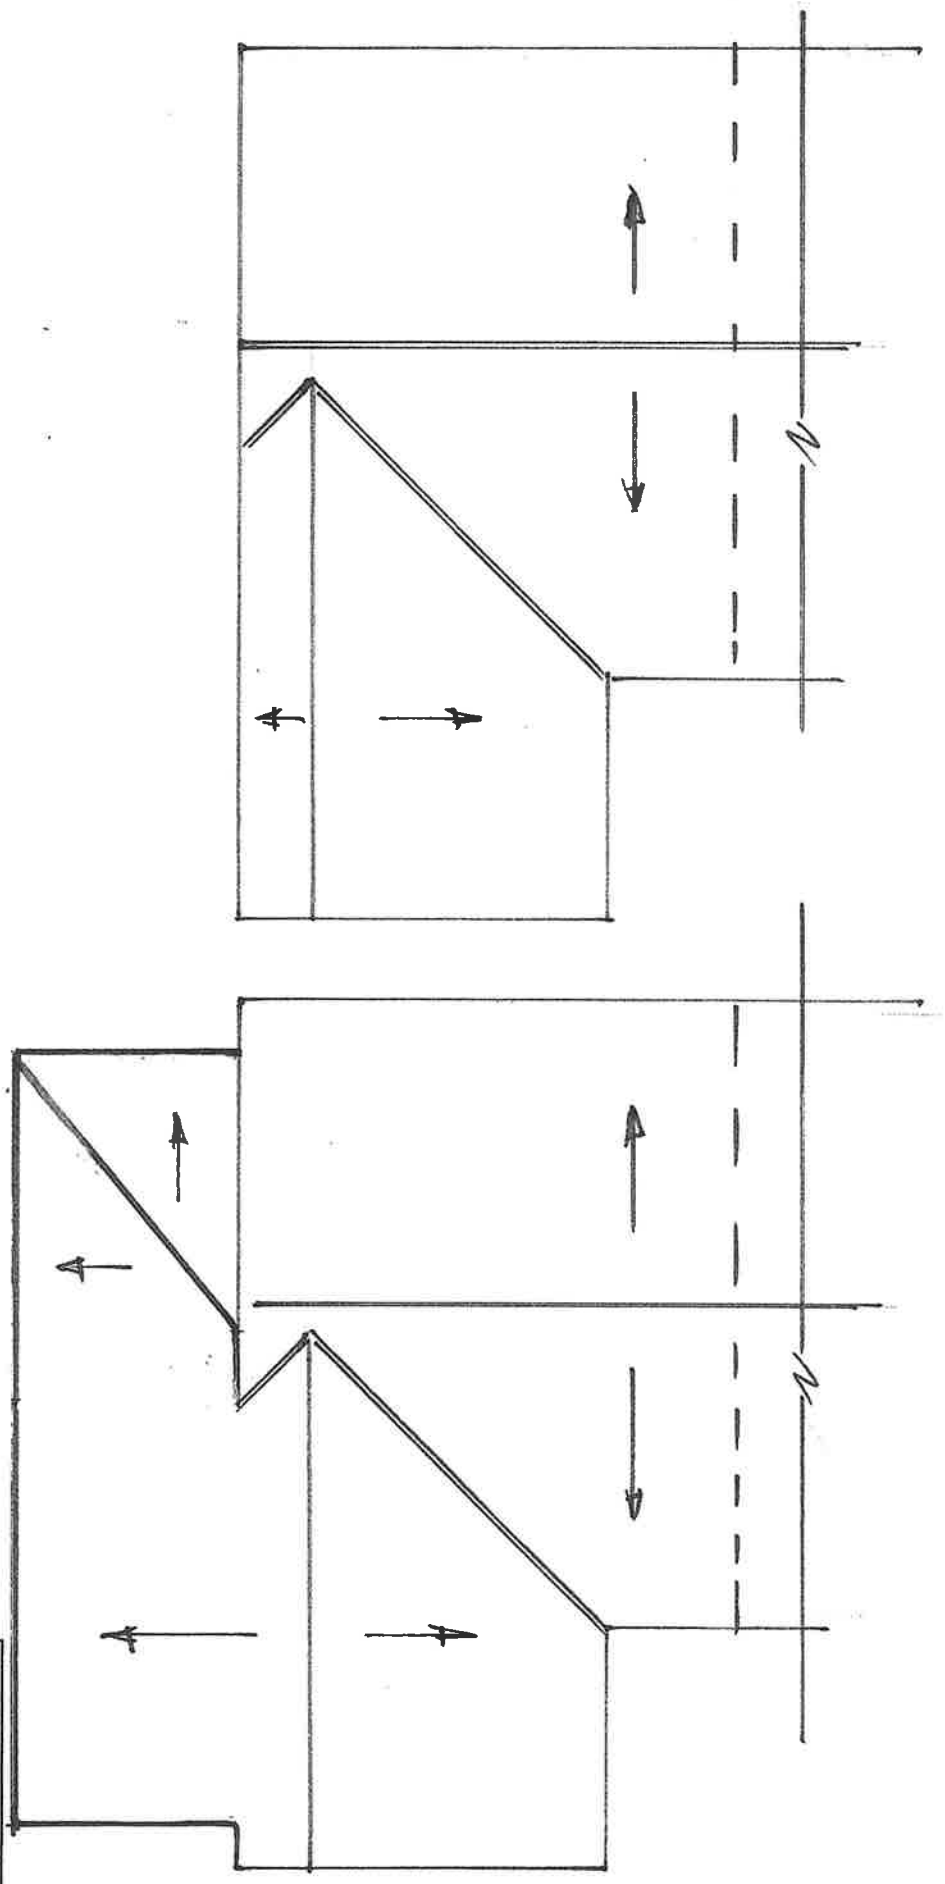

22 Pleasant View
Clyntonville
Plot 14, 201
SA 132 137
Dwg No. 3 P.C.
Scale 1:100 @ A4