


Superseded


© Iplan Architecture Ltd.

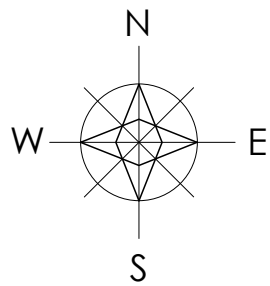

block plan scale | 1:500


visibility splay 2.40m x 25.00m

stone wall indicated to be reduced in height to a max.600mm

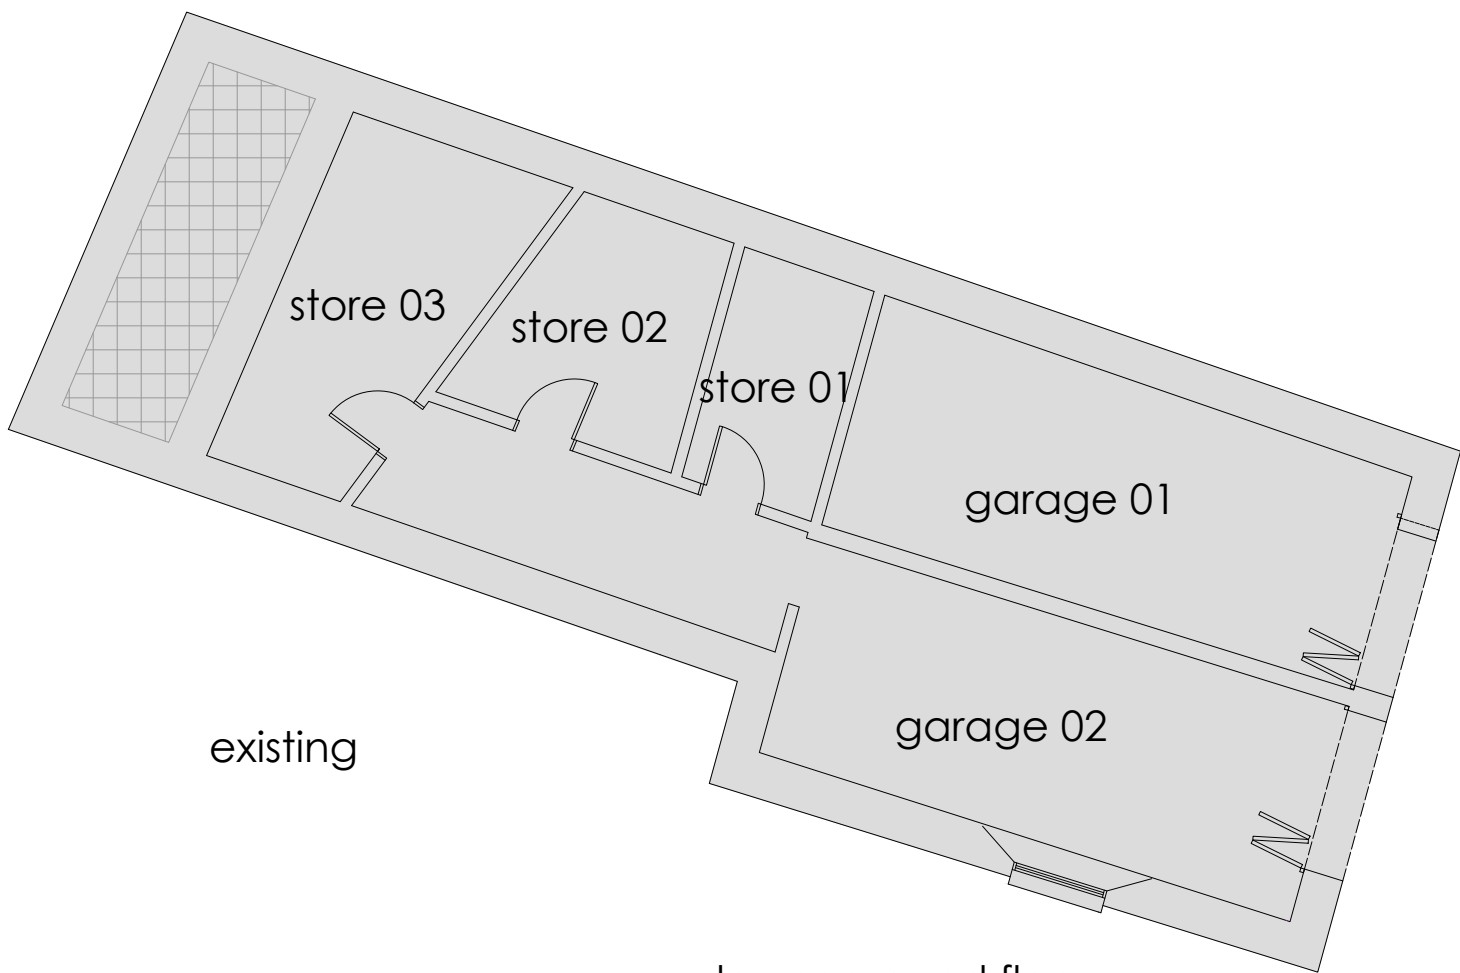

existing

lower ground floor
scale | 1:50

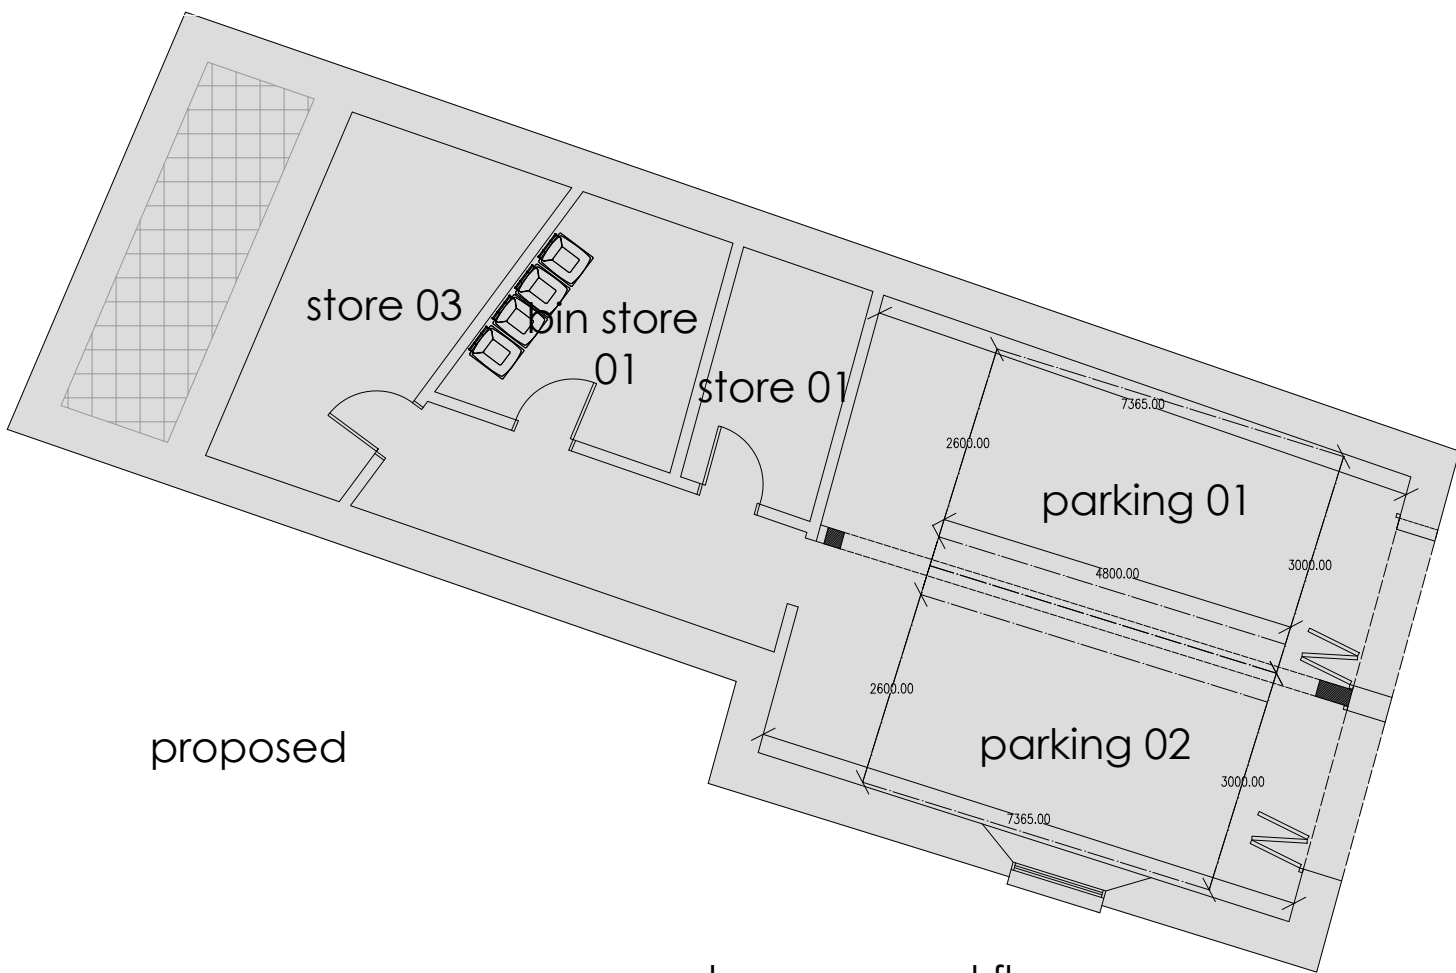

proposed

lower ground floor
scale | 1:50



existing site layout
scale | 1:150

proposed site layout
scale | 1:150

revision	
a	
b	
c	
d	
e	
f	
g	

planning

project	drawing	date
2 SWANSEA ROAD, PONTARDAWE, NEATH PORT TALBOT	EXISTING & PROPOSED PARKING LAYOUT	JUNE 2024
client	drawing no.	scale
MARTIN EVANS	1903/A22/09	1 100 @ A2
www.ipanarchitecture.co.uk	hello@ipanarchitecture.co.uk	07765 660189