


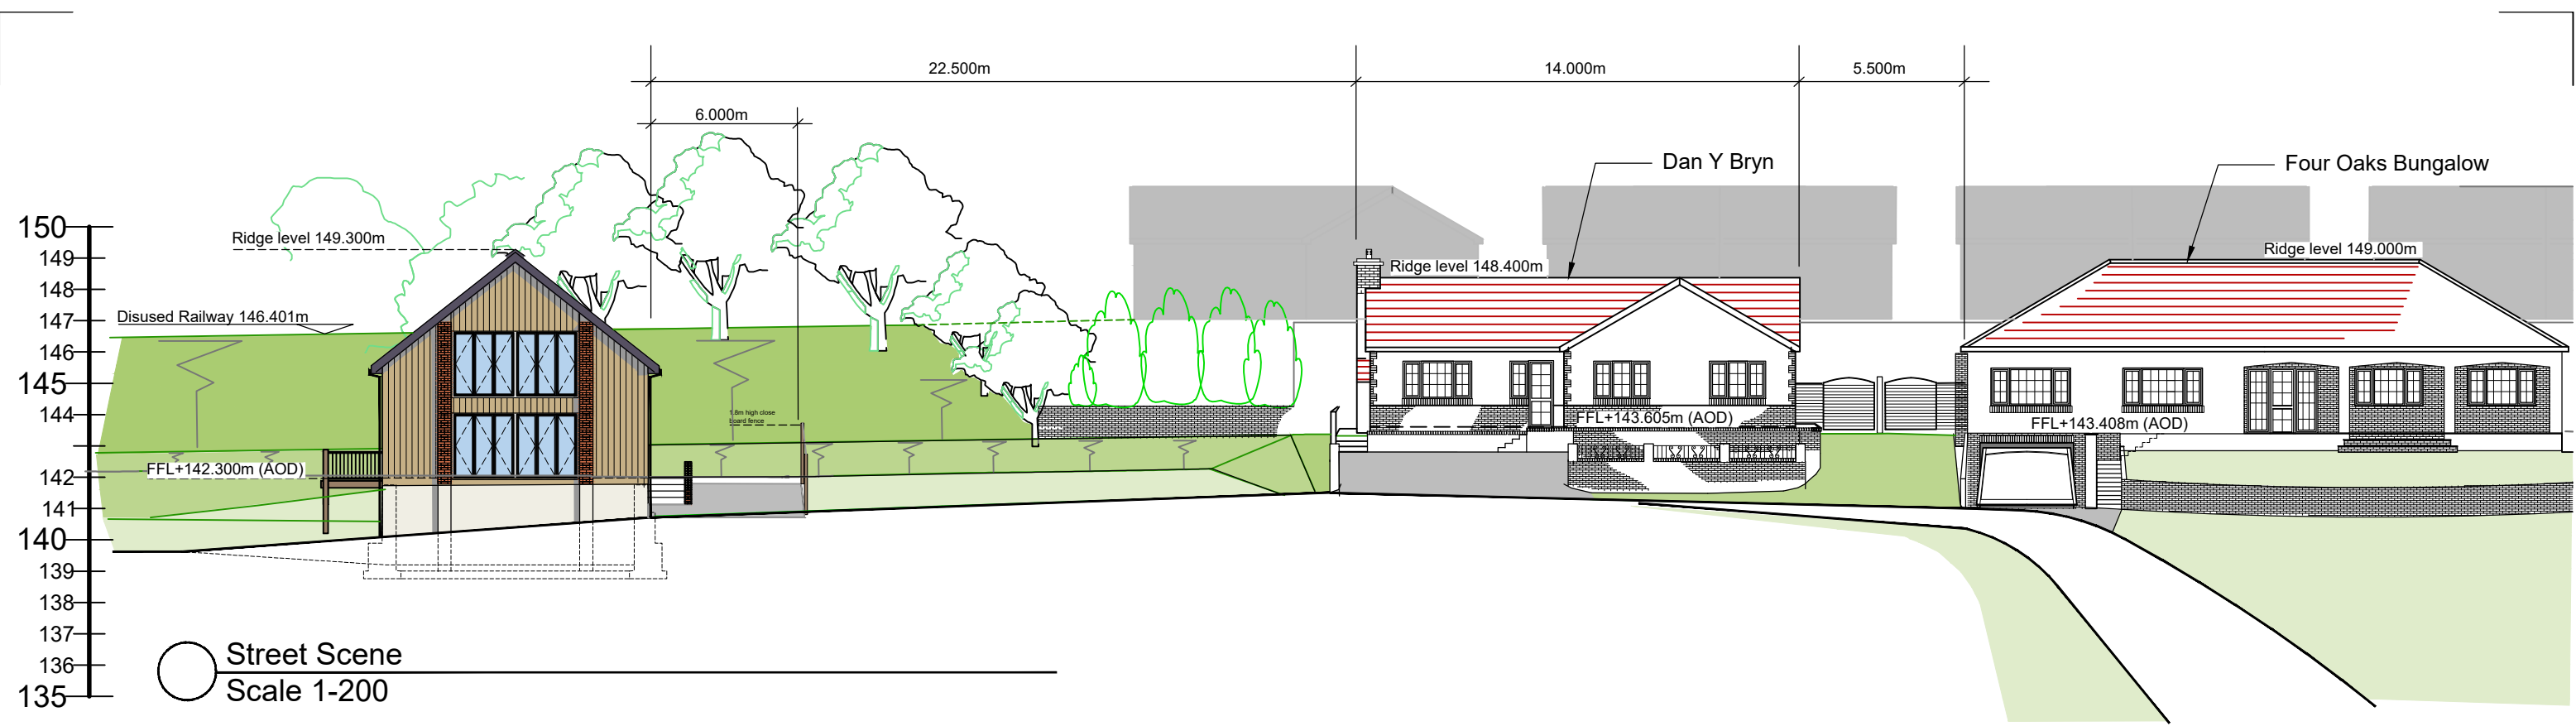

○ Aerial imagery
Scale NTS

Rev	Description	Date	By	General Notes:
A	FIRST ISSUE - PLANNING	JUNE'24	GR	1. Do not scale from the drawings 2. Dimensions to be checked on site 3. All work to comply with the current Building Regulations 4. All works may be subject to revision on site

PROPOSED 3 BED DETACHED AT MAESTEG ROAD, BRYN, PORT TALBOT SA13 2RW	STREET SCENE & AERIAL IMAGERY			
	Date	JUNE '24	Drg No	Rev
	Scale	1:200	0100-PL06	A
	Drawn	G Reed		
			Original drawing A3	