
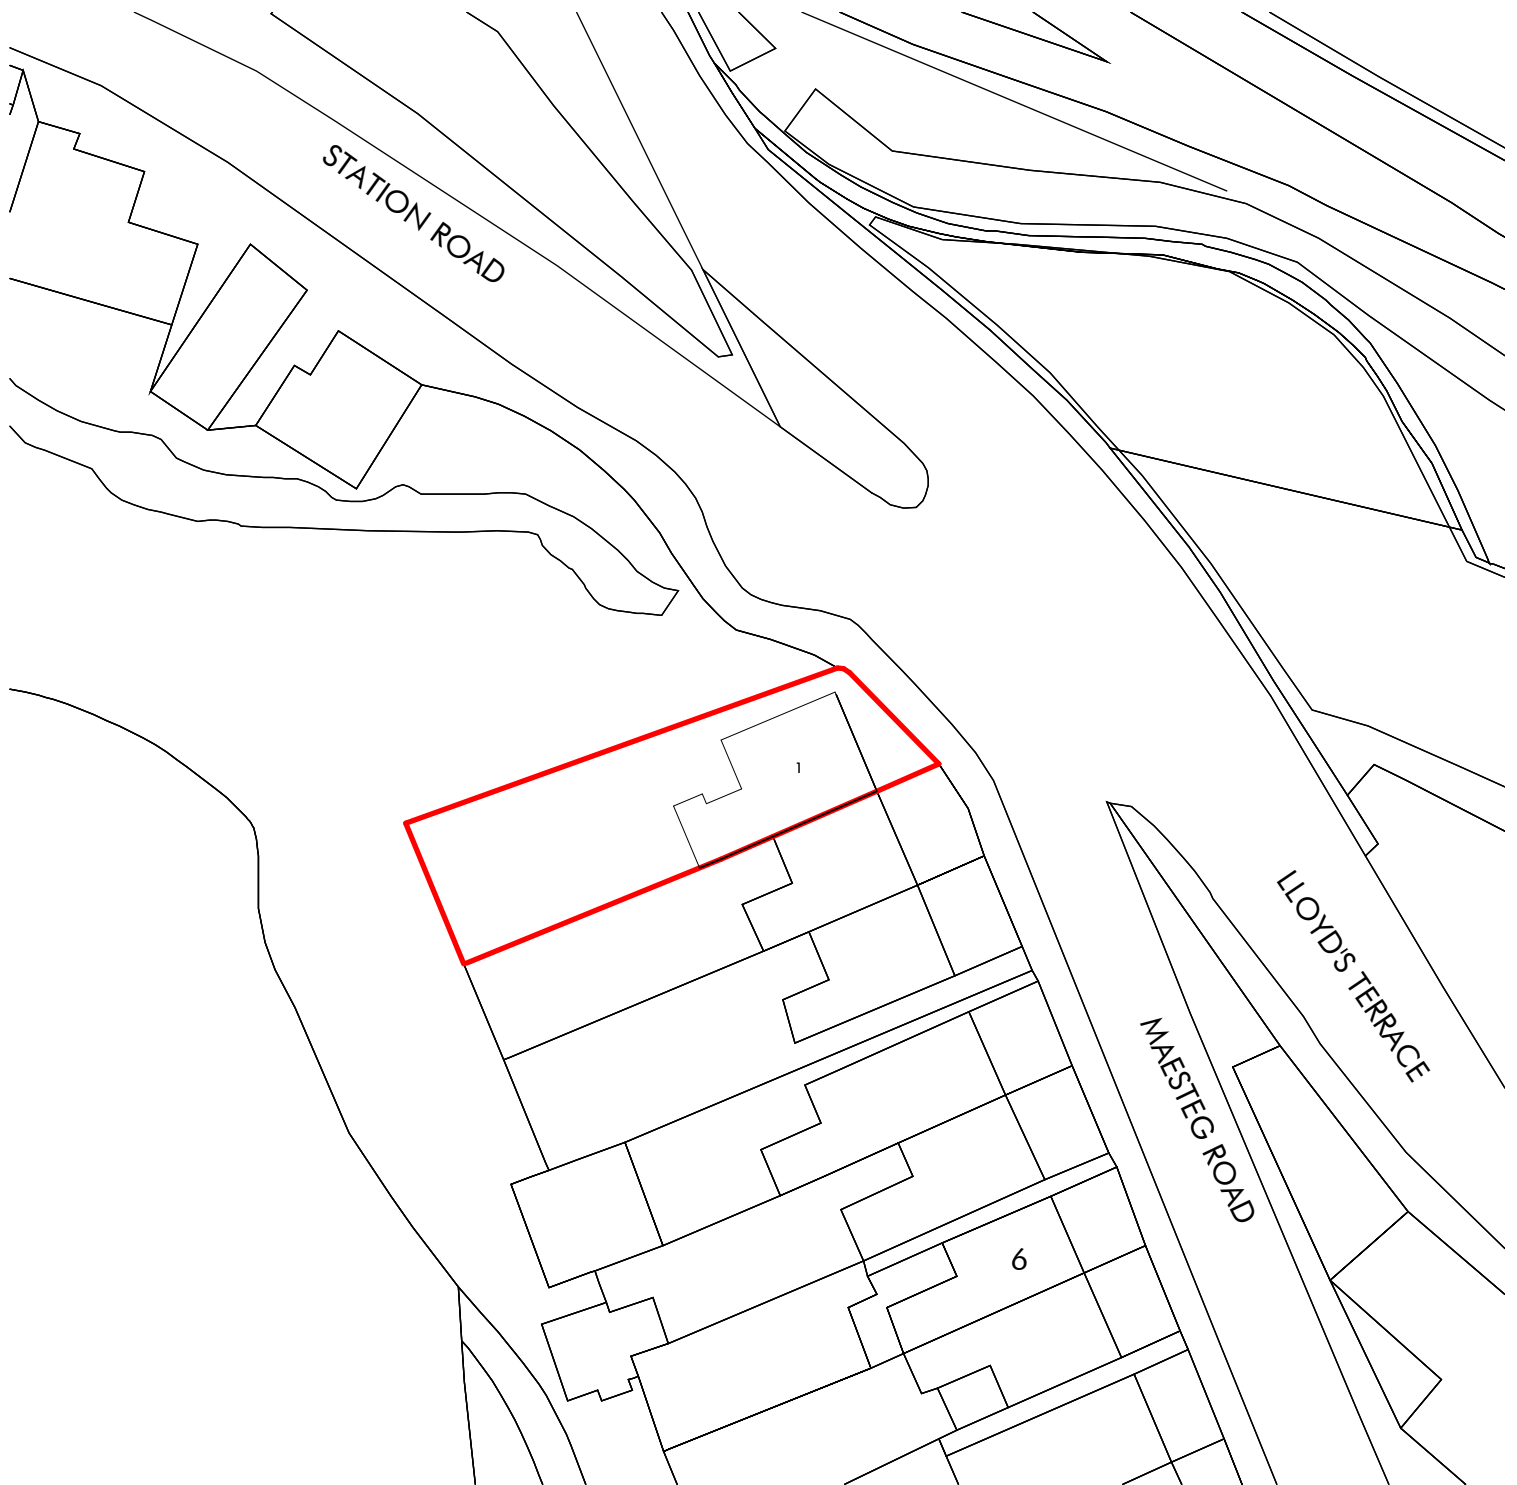


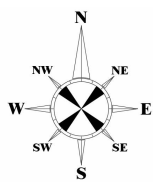

darkin architects drawing on experience www.darkinarchitects.com CARDIFF 02922 744 005 LLANELLI 01554 778 730 NEATH 01639 505 566 info@darkinarchitects.com RIBA Chartered Practice	NOTES			CLIENT: SayneTec Property																										
	Ordinance Survey, (c) Crown Copyright 2024. All rights reserved. Licence number 100022432																													
	<table><tr><th>No.</th><th>Description</th><th>By</th><th>Date</th></tr><tr><td>A</td><td>Revised layout</td><td>AV</td><td>23.06.24</td></tr><tr><td></td><td></td><td></td><td></td></tr><tr><td></td><td></td><td></td><td></td></tr><tr><td></td><td></td><td></td><td></td></tr><tr><td></td><td></td><td></td><td></td></tr></table>			No.	Description	By	Date	A	Revised layout	AV	23.06.24																	PROJECT: HMO Conversion		
	No.	Description	By	Date																										
	A	Revised layout	AV	23.06.24																										
			PROJECT ADDRESS: 1 Maesteg Road, Y Cymer, Port Talbot SA13 3HS																											
			DRAWING TITLE: Proposed Site Block Plan																											
			DRAWN BY DKC		CHECKED BY DLD	© Copyright Darkin Architects 2024																								
			PROJECT REF RC255		SCALE 1 : 500	PAPER SIZE A4																								
			DRAWING 003		REVISION A	DATE 22/03/21																								