



Superseded

9 Primrose Lane, Rhos, Pontardawe, Neath Port Talbot, SA8 3ES

P.02/C

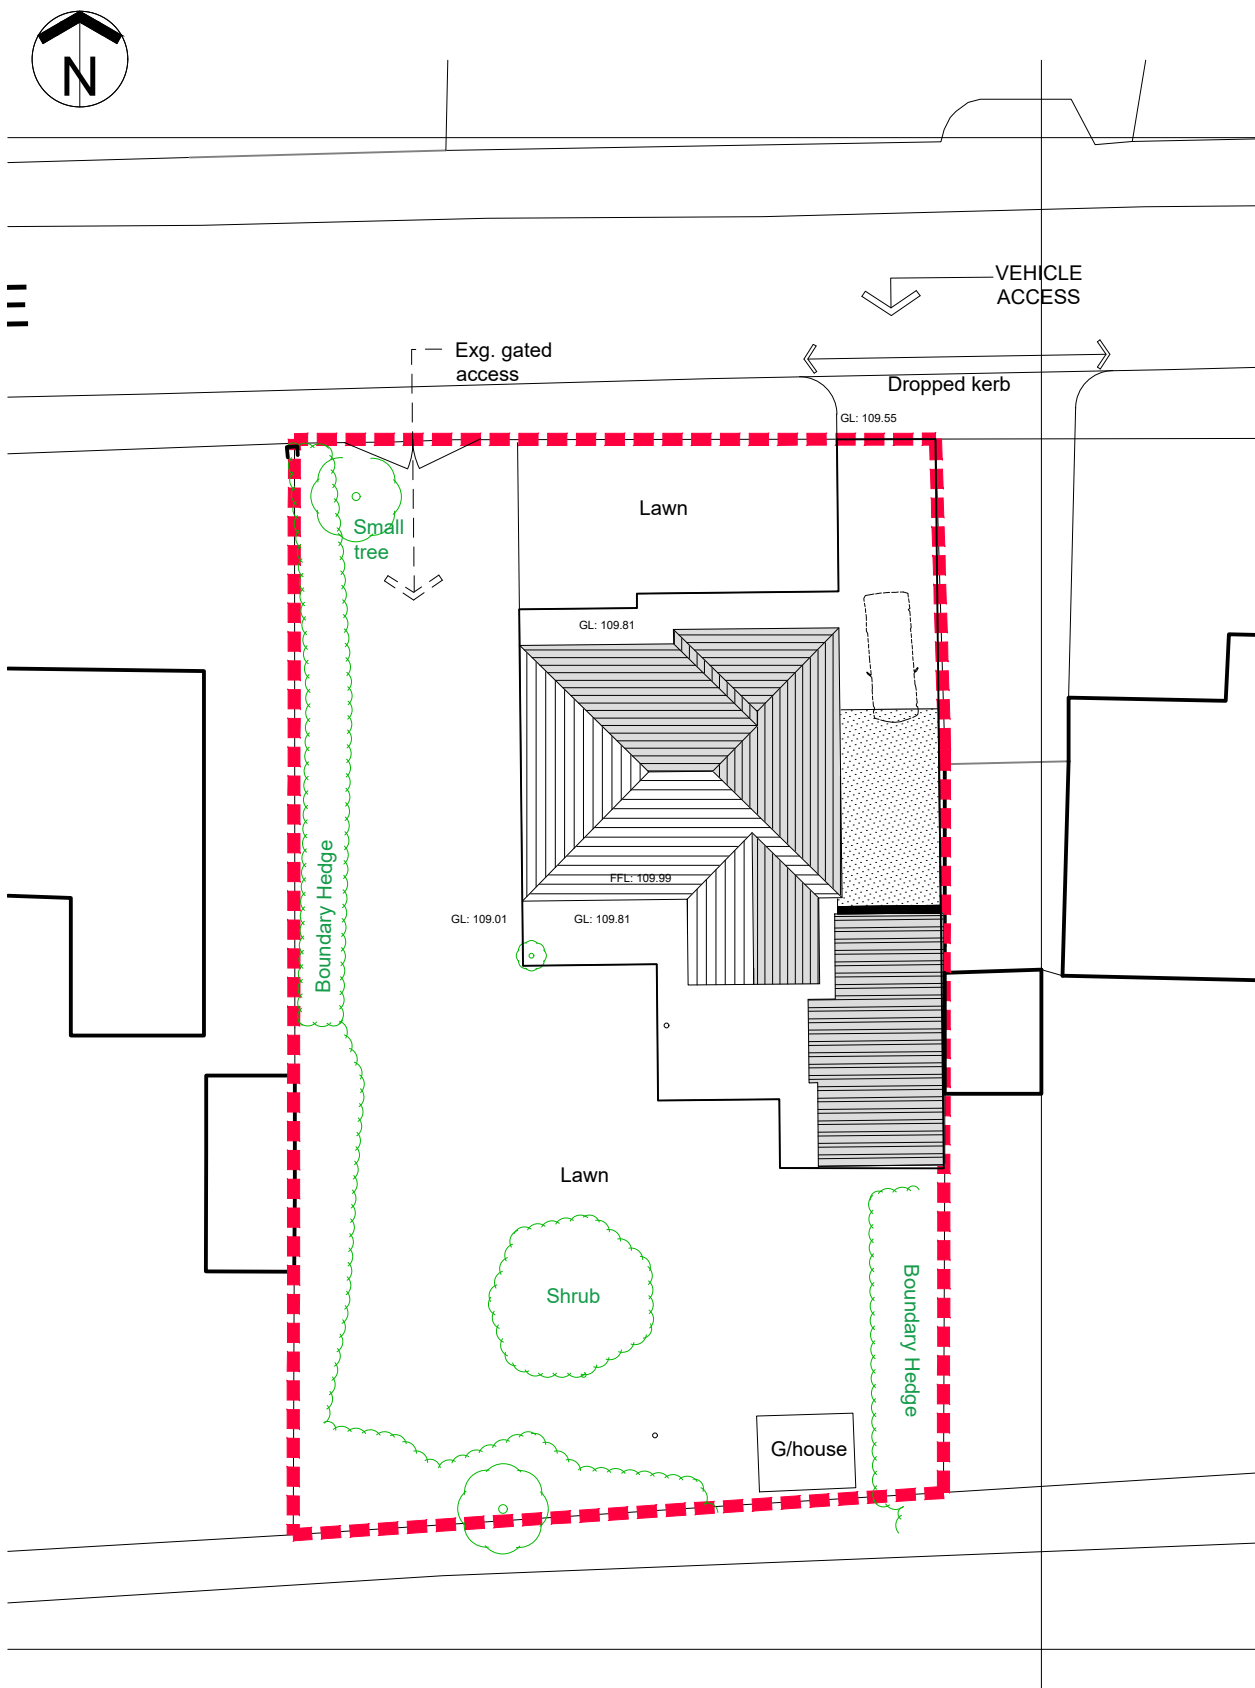

SITE LAYOUT AS EXISTING 1:250

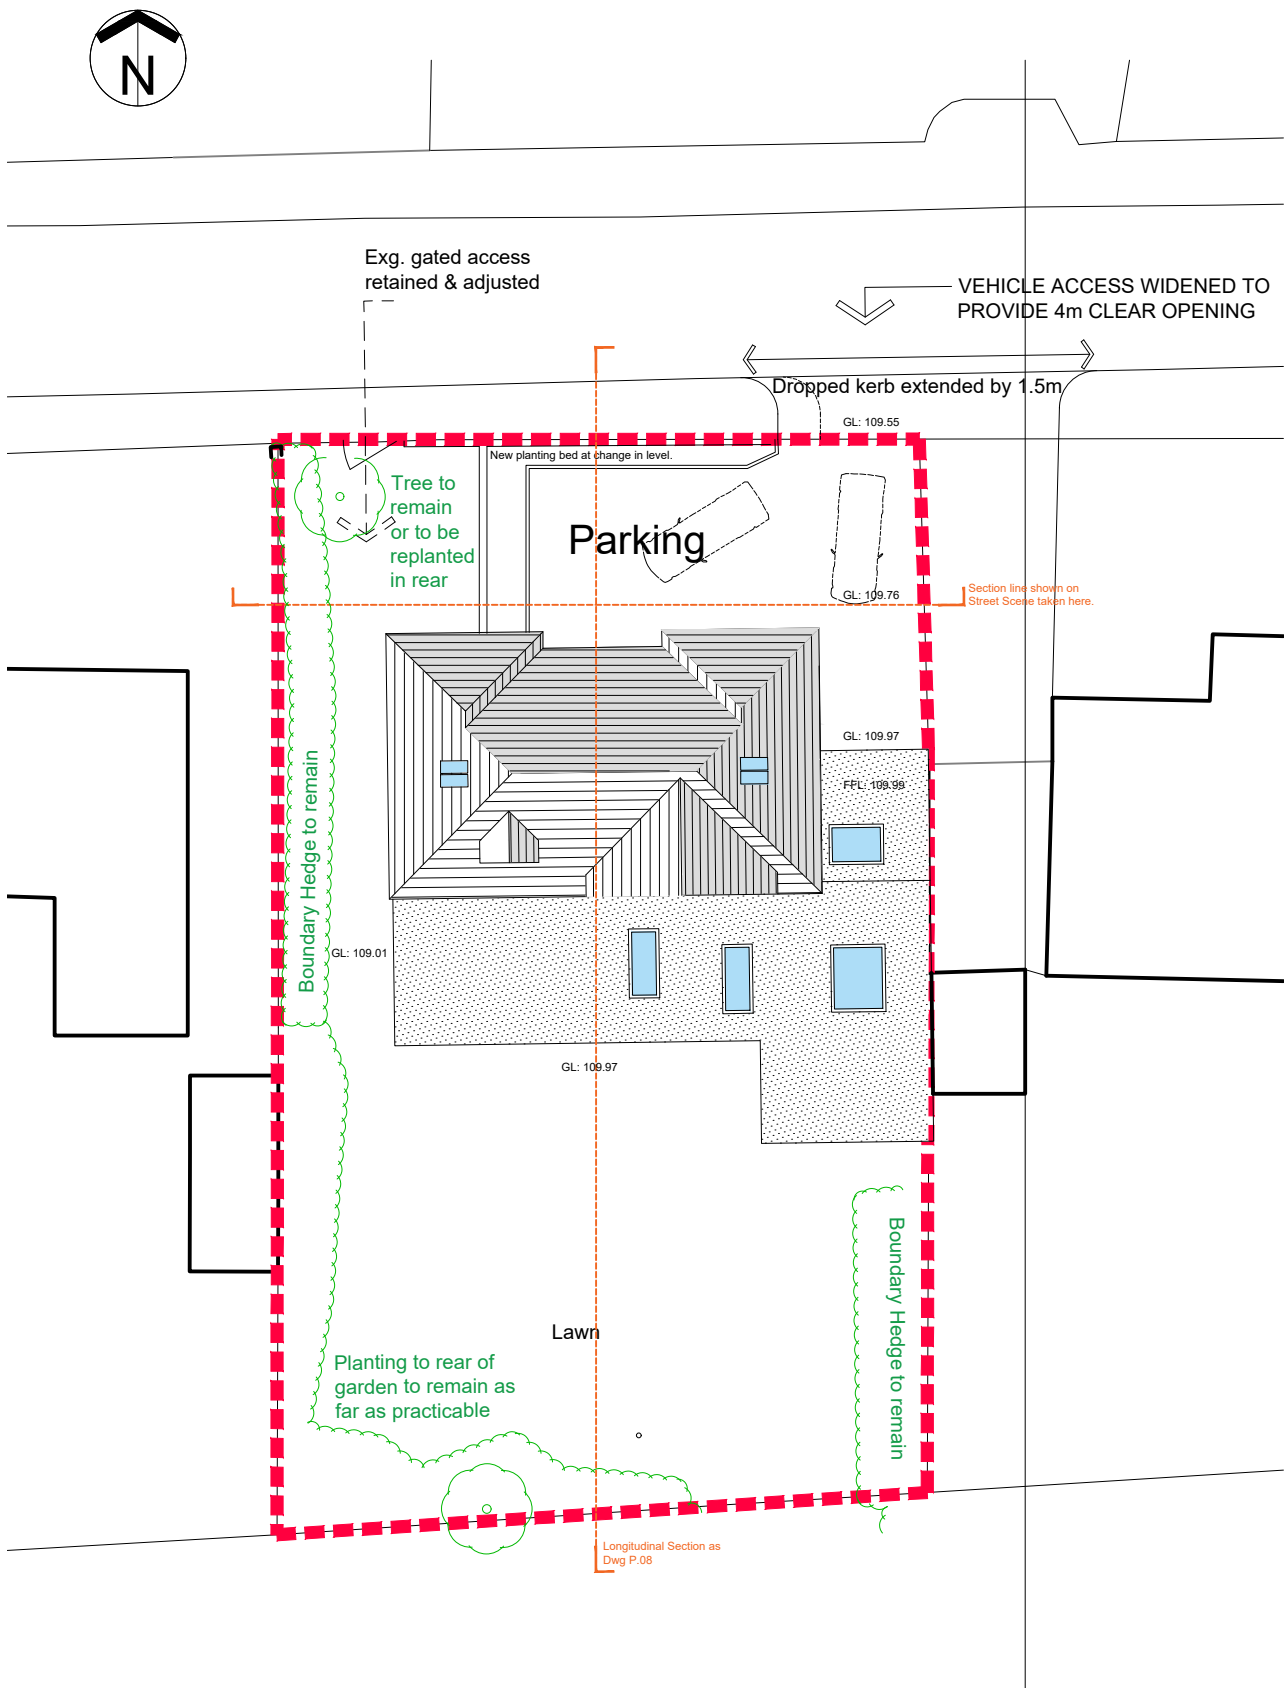

SITE LAYOUT AS PROPOSED 1:250

PLANNING

karen gardner
architects
UNIT 12, THE OLD SCHOOL, NARBERTH, PEMBS, SA67 7DU
TEL: 01834 861221 MOB: 07980 428656



CLIENT: R Powel Williams
PROJECT: 9, Primrose Lane, Rhos, SA8 3ES
DRAWING: BLOCK PLANS
SCALE: 1:250 @ A3 DATE: DEC 2022 REVISION: C