



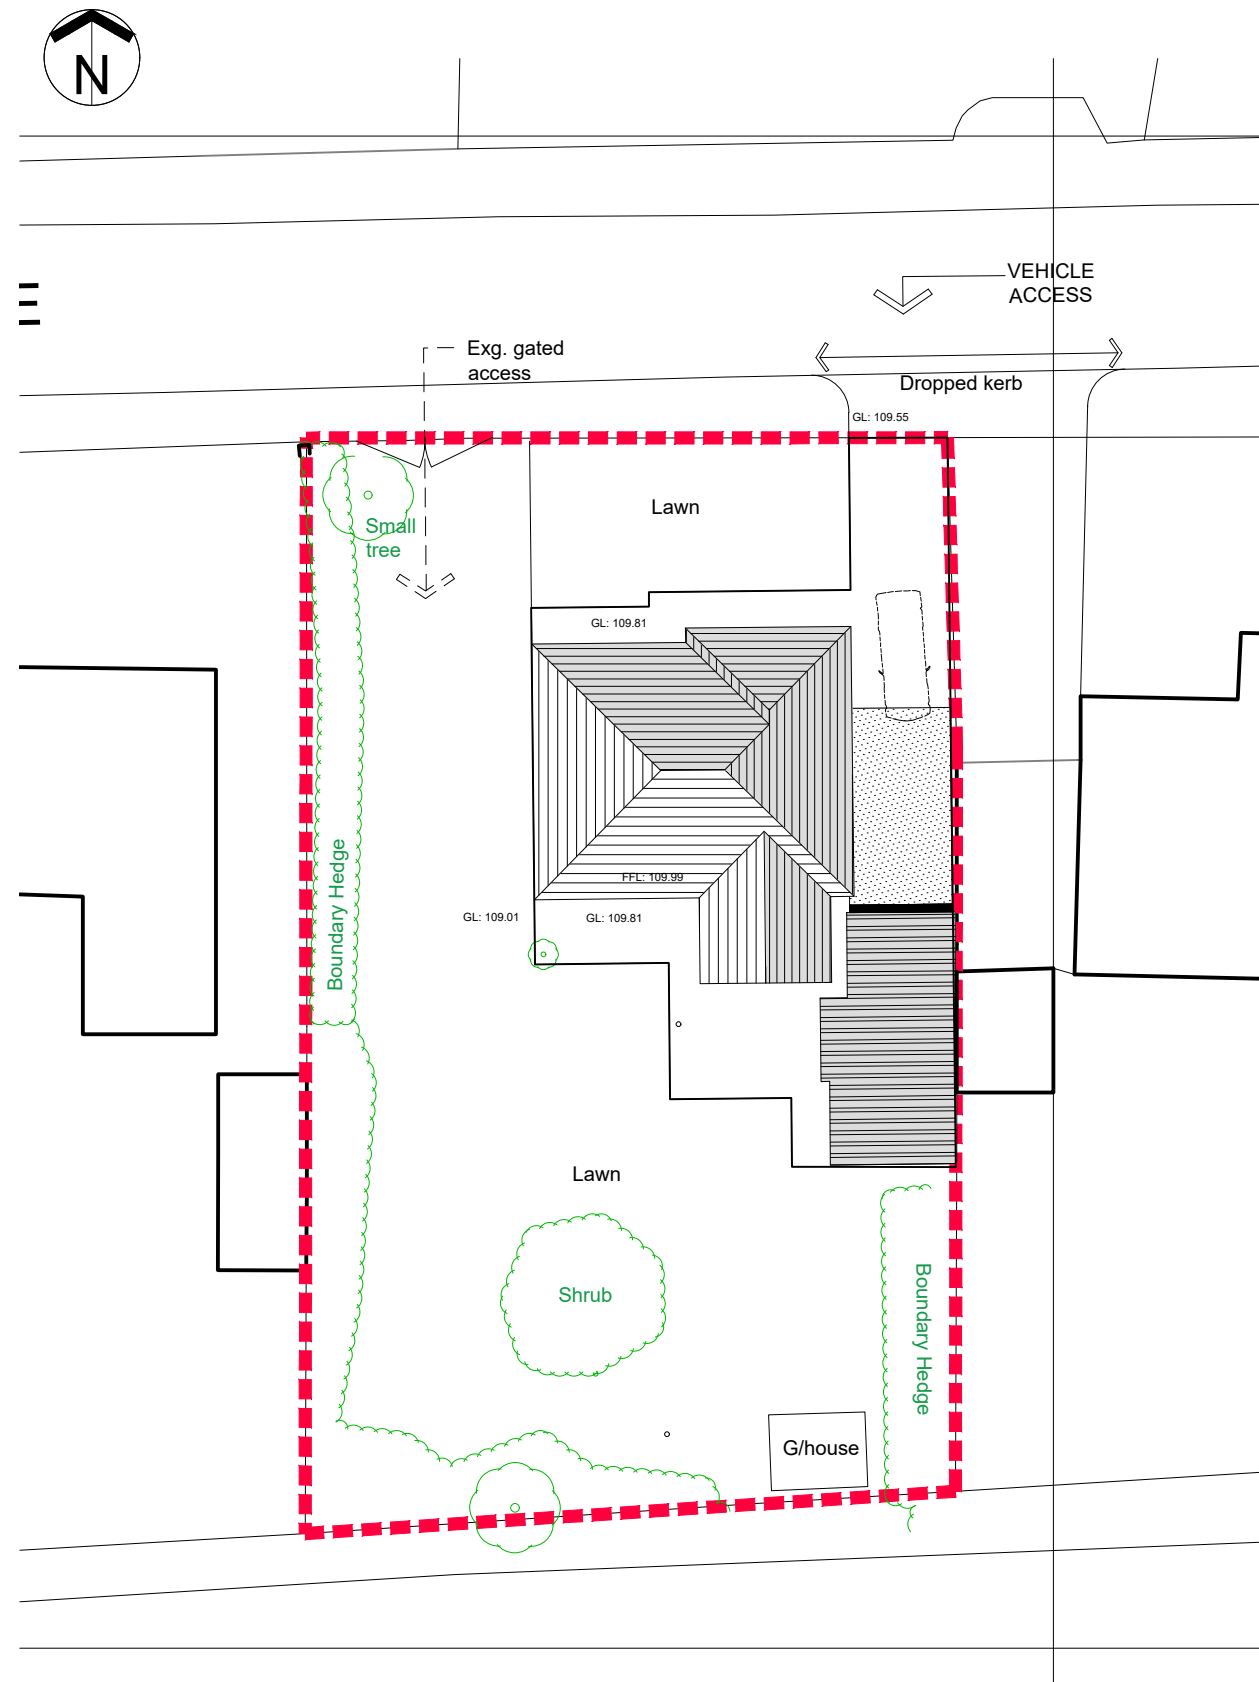

SITE LAYOUT AS EXISTING 1:250

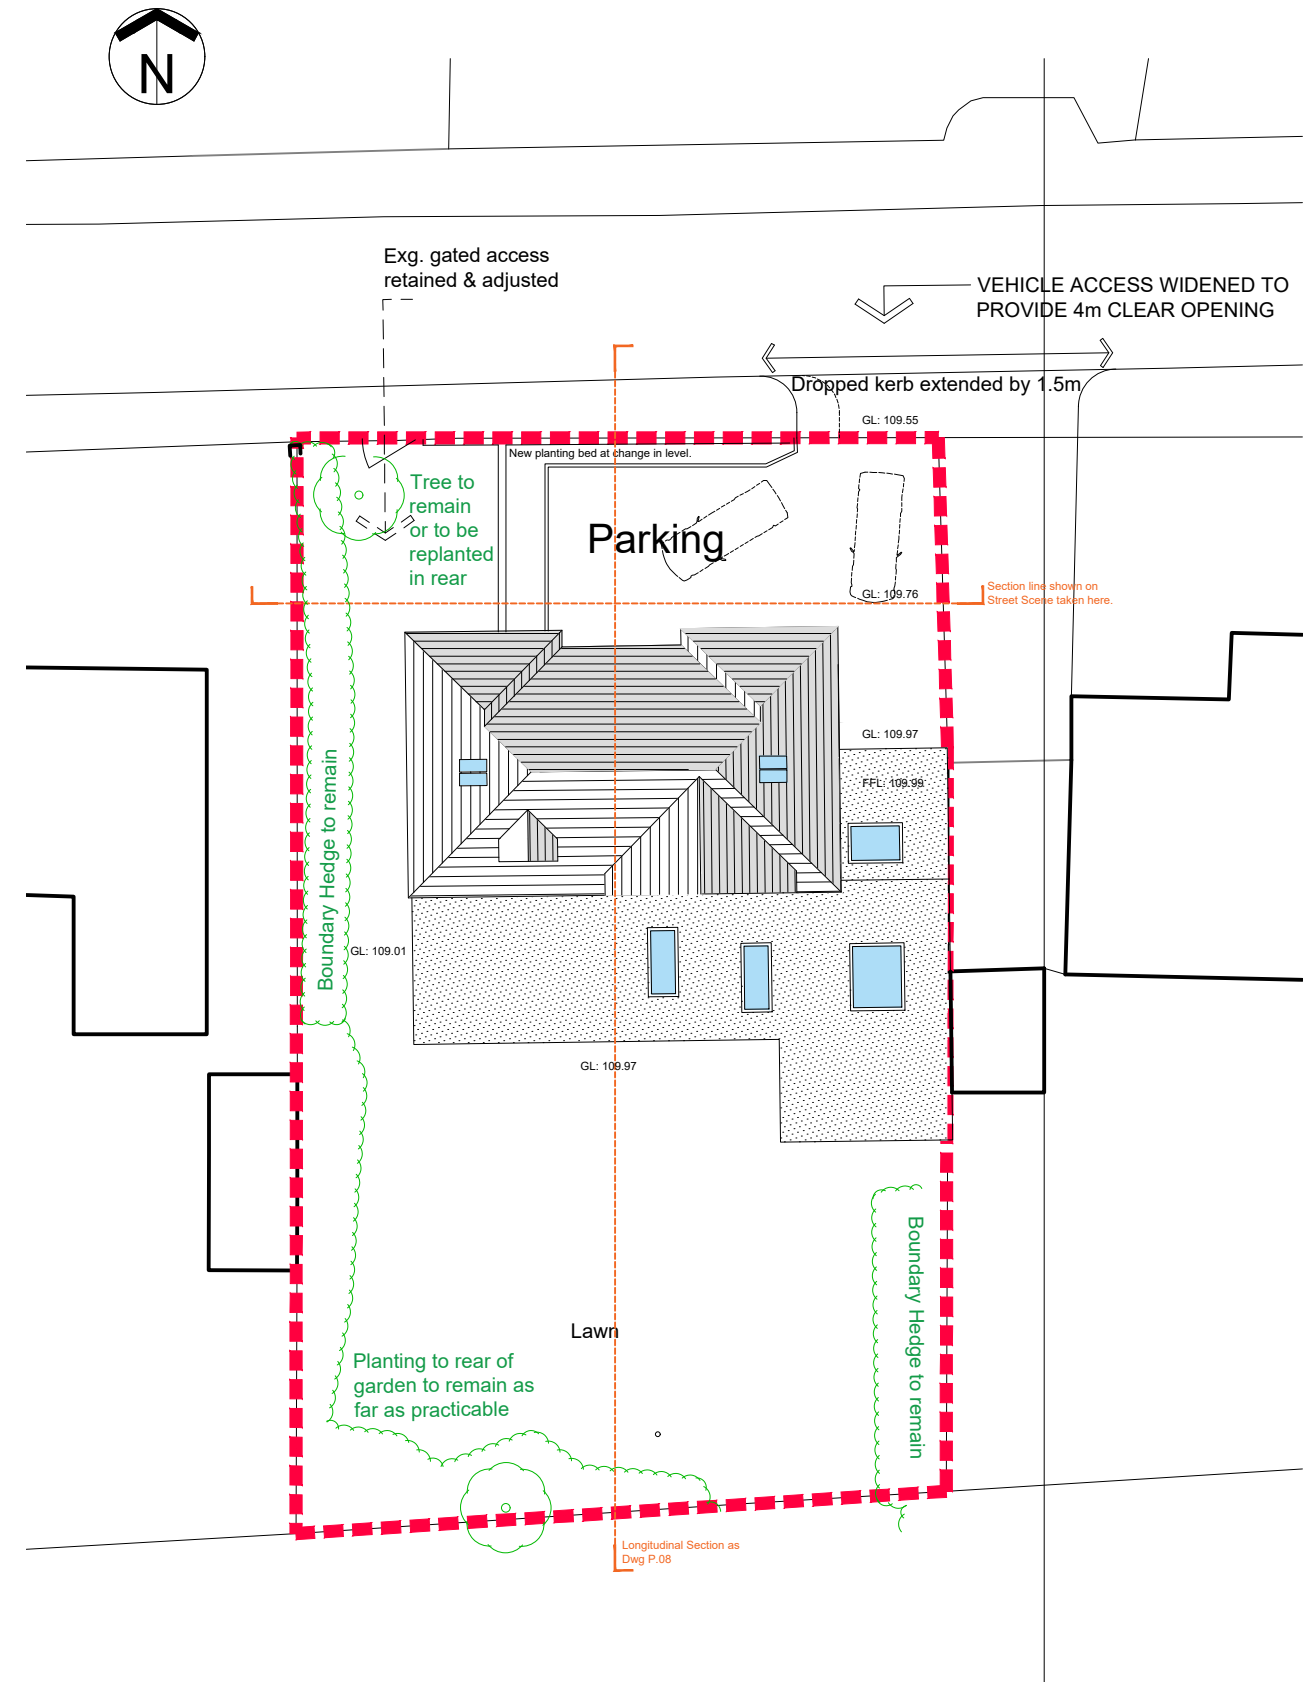

SITE LAYOUT AS PROPOSED 1:250