


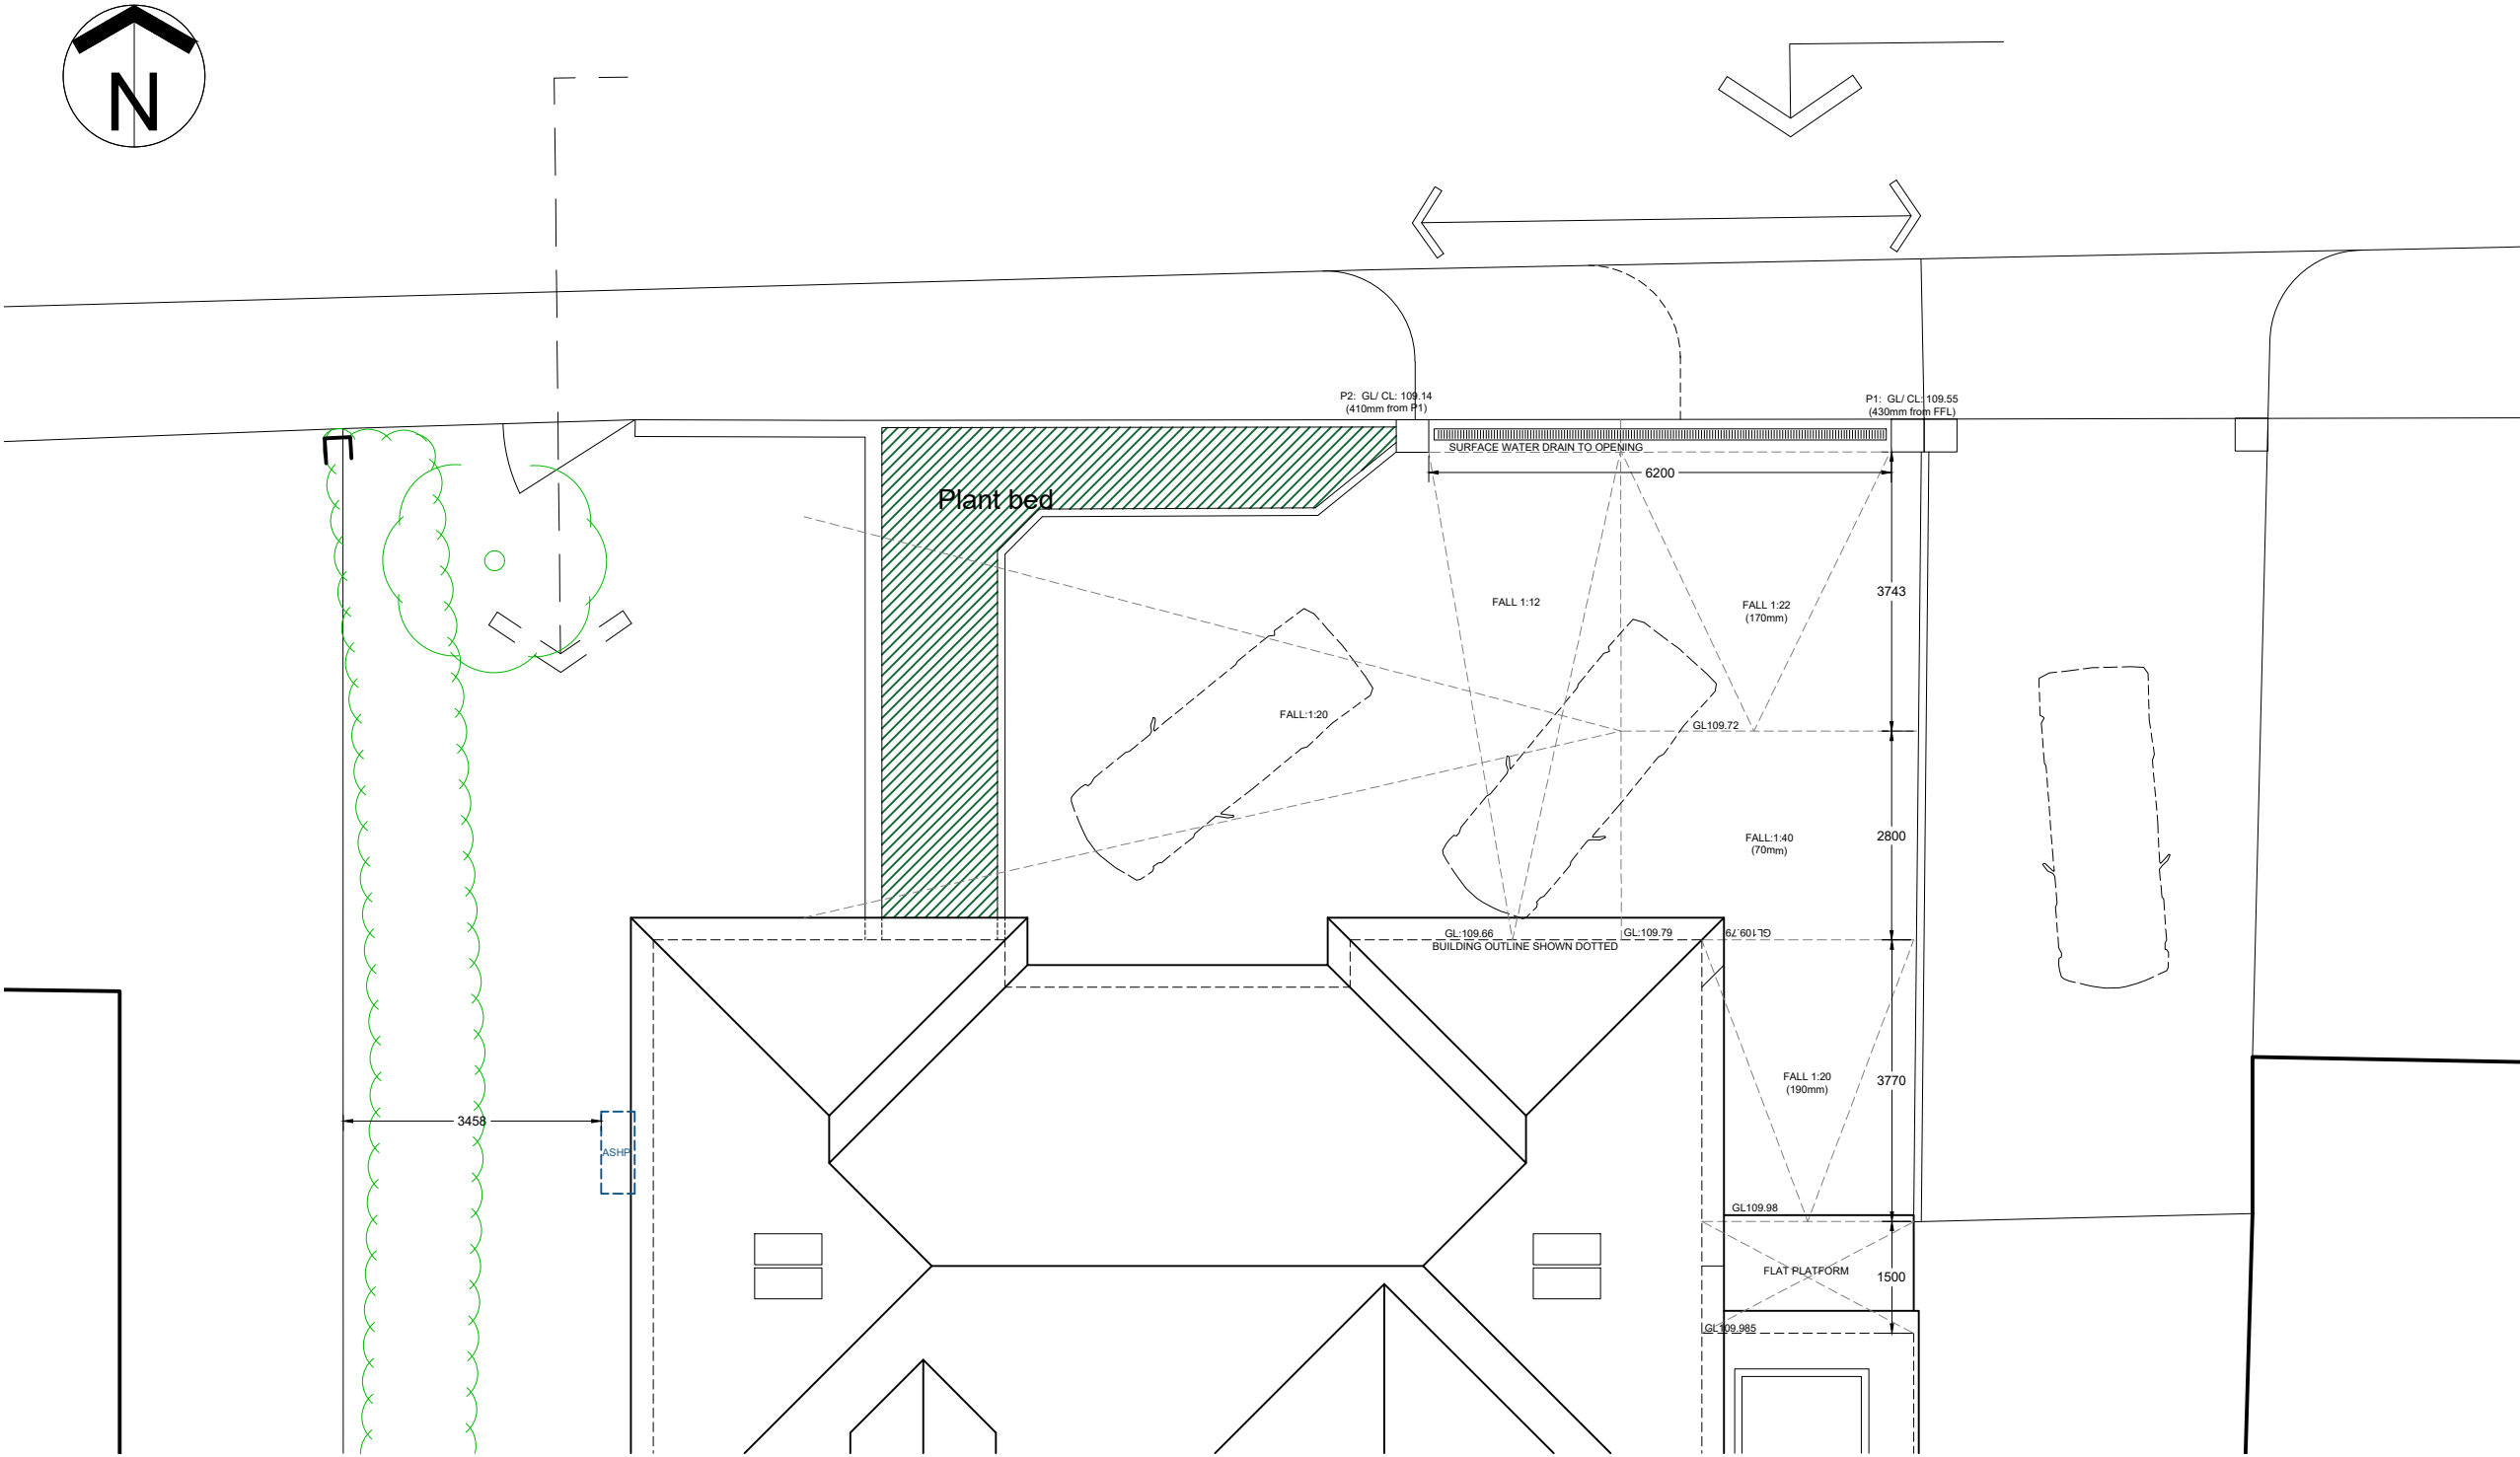

Proposed Parking 1:100