
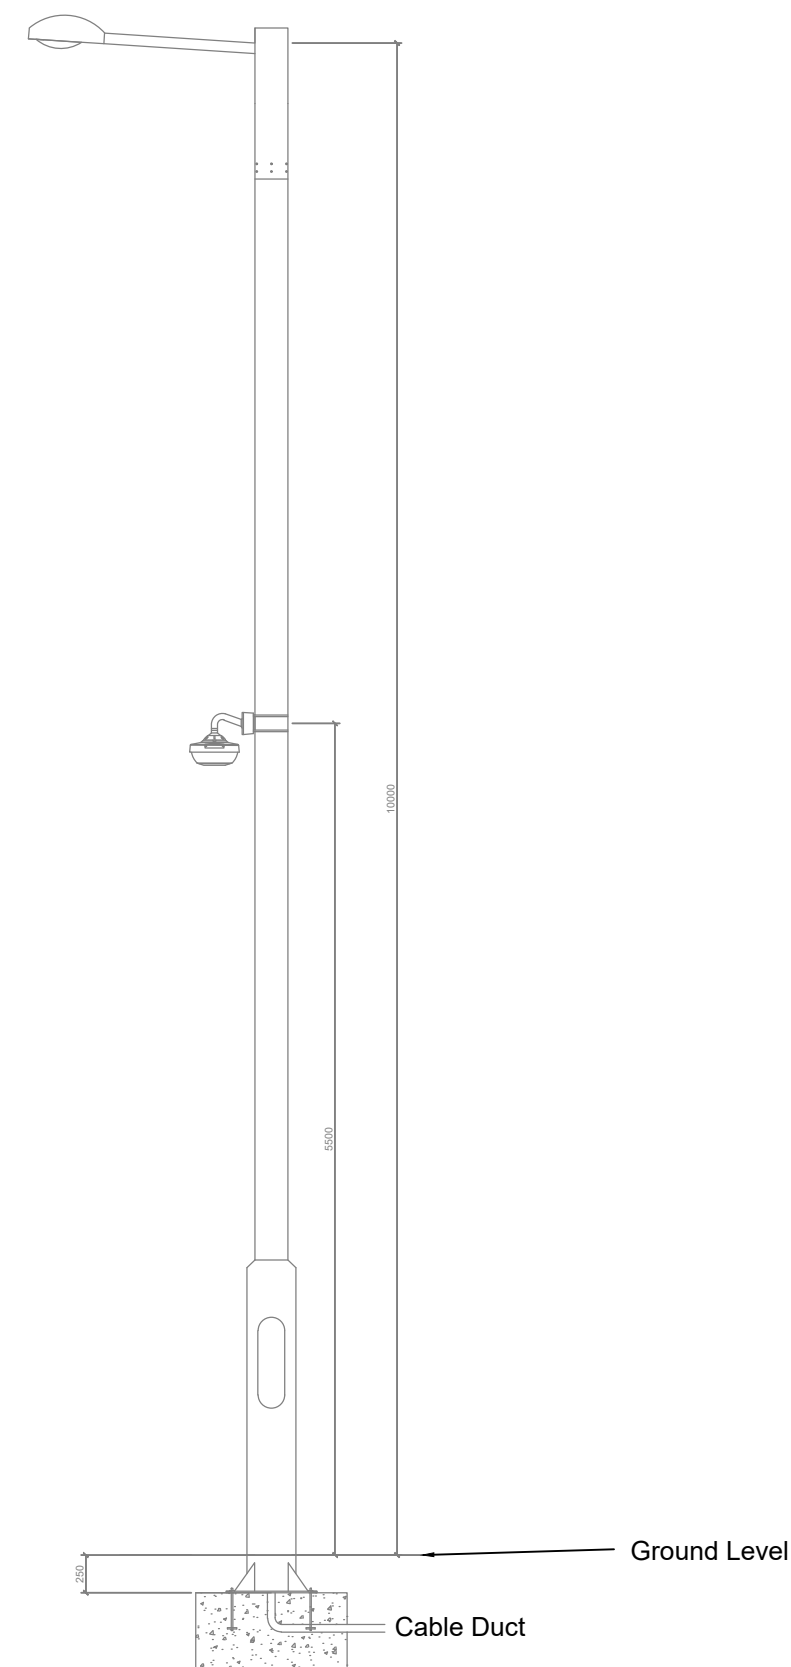
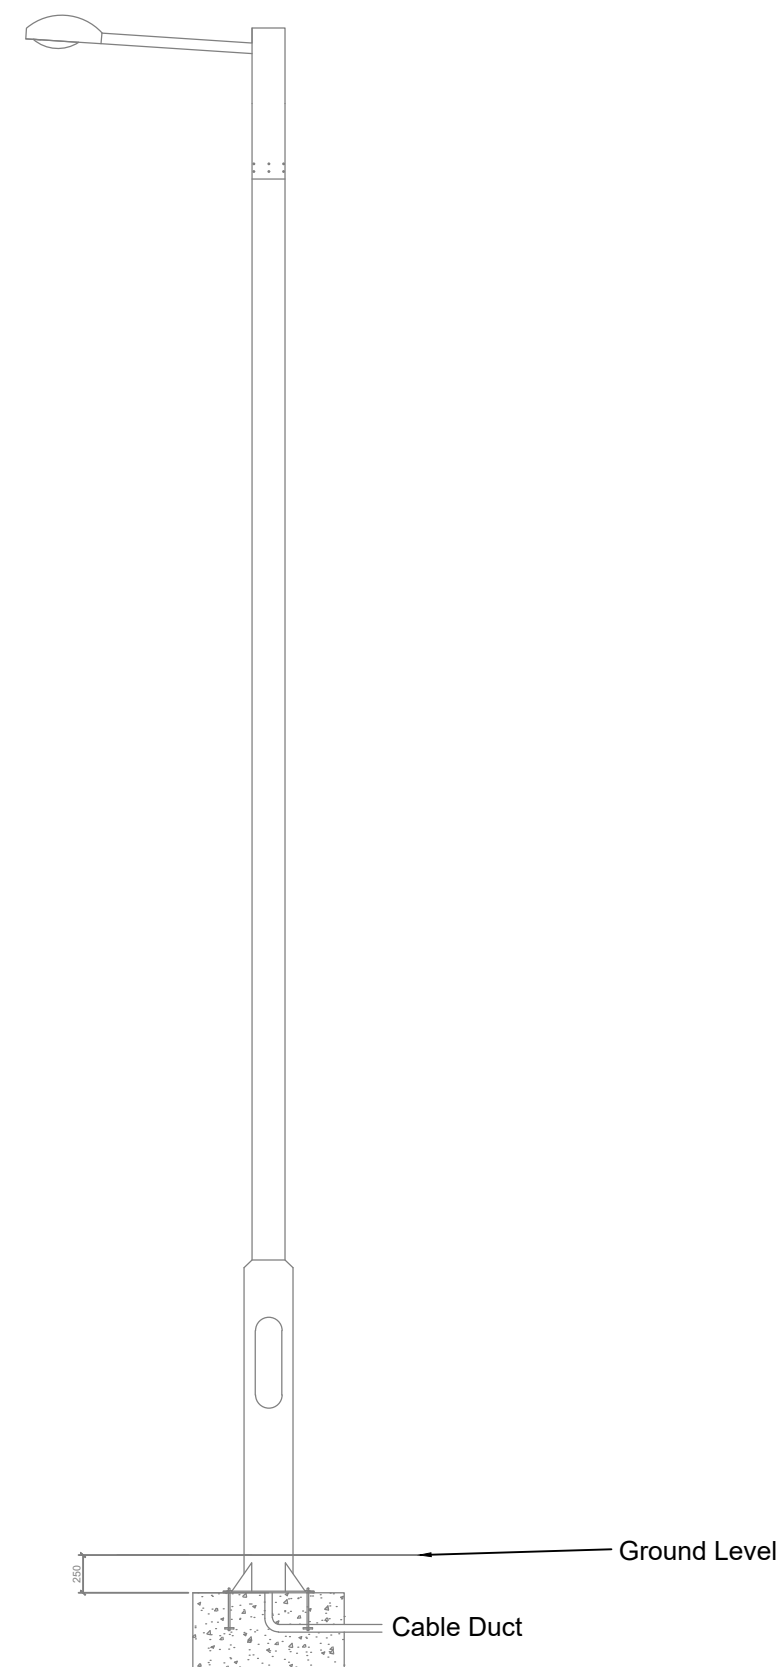
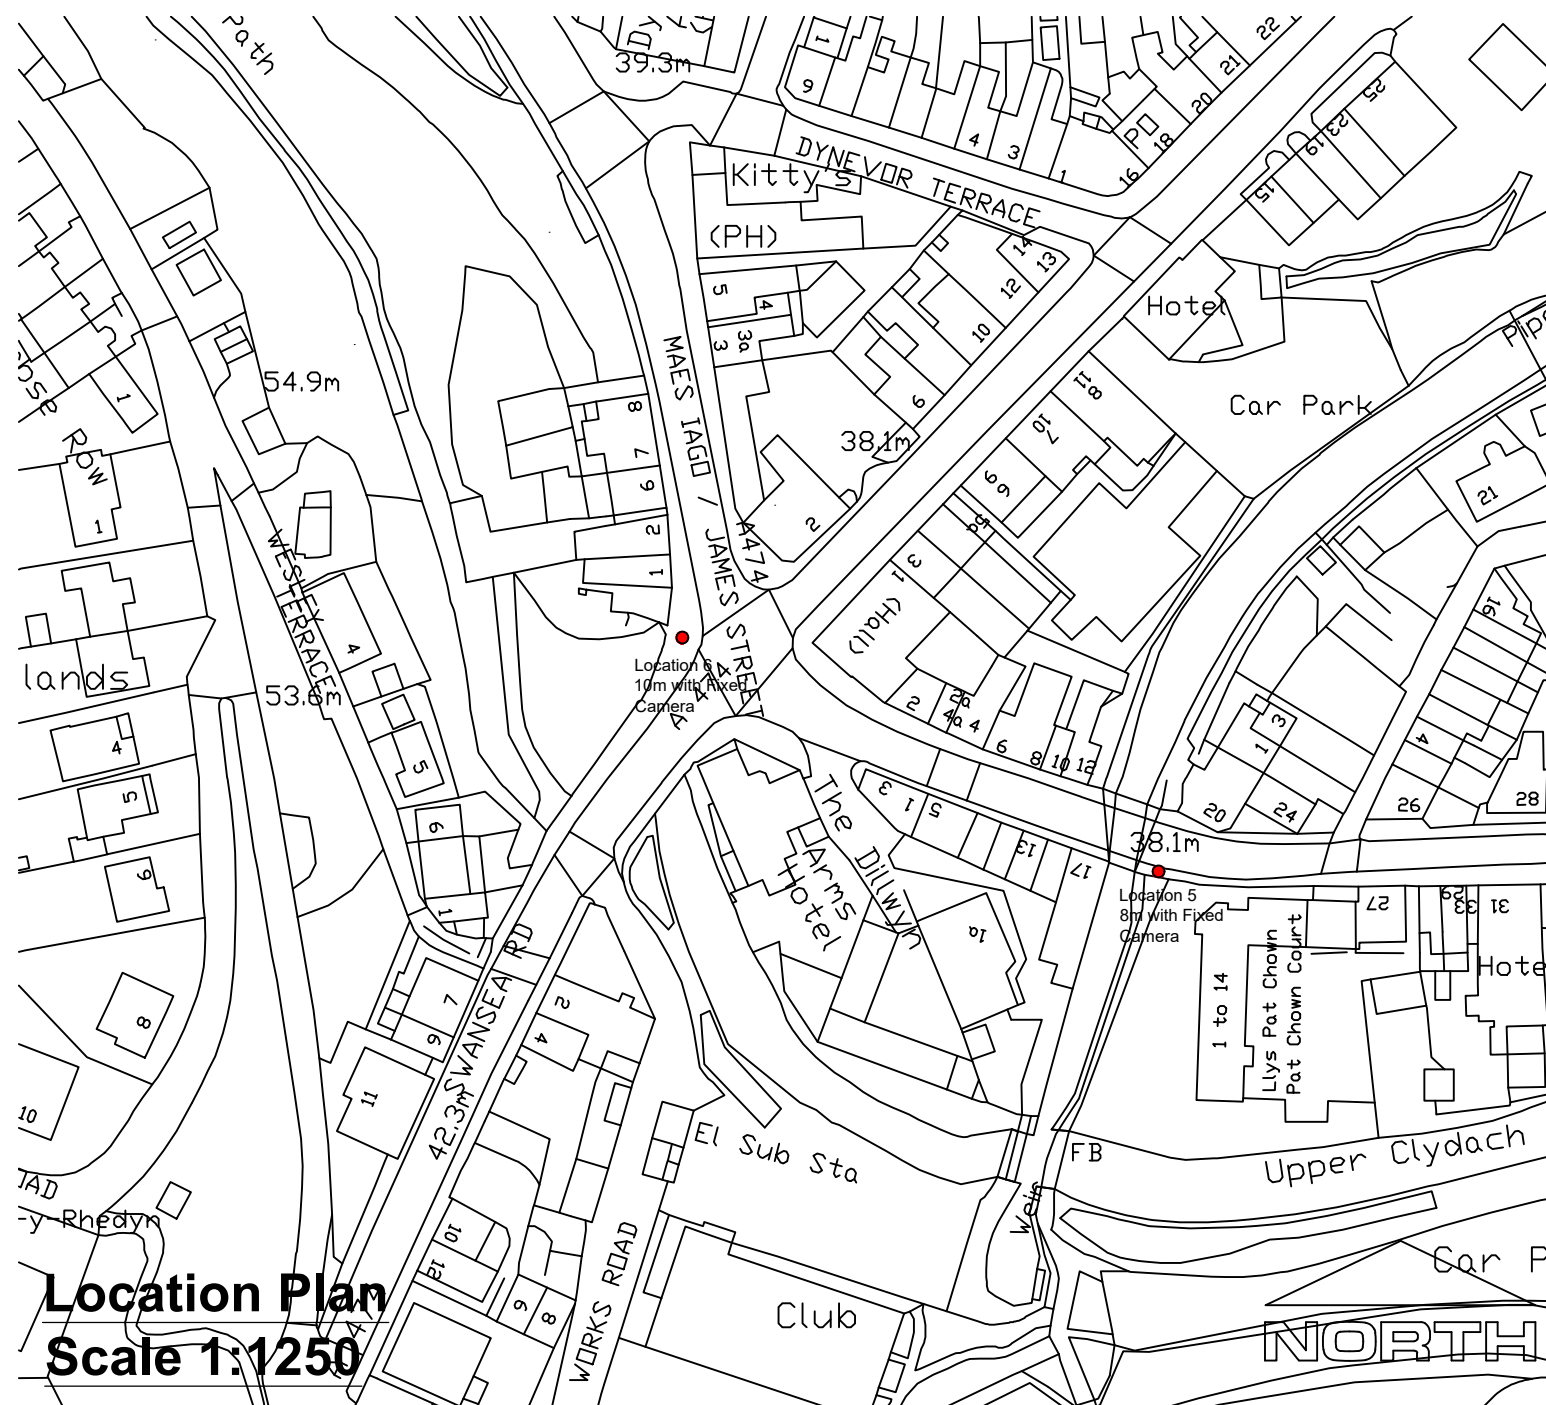


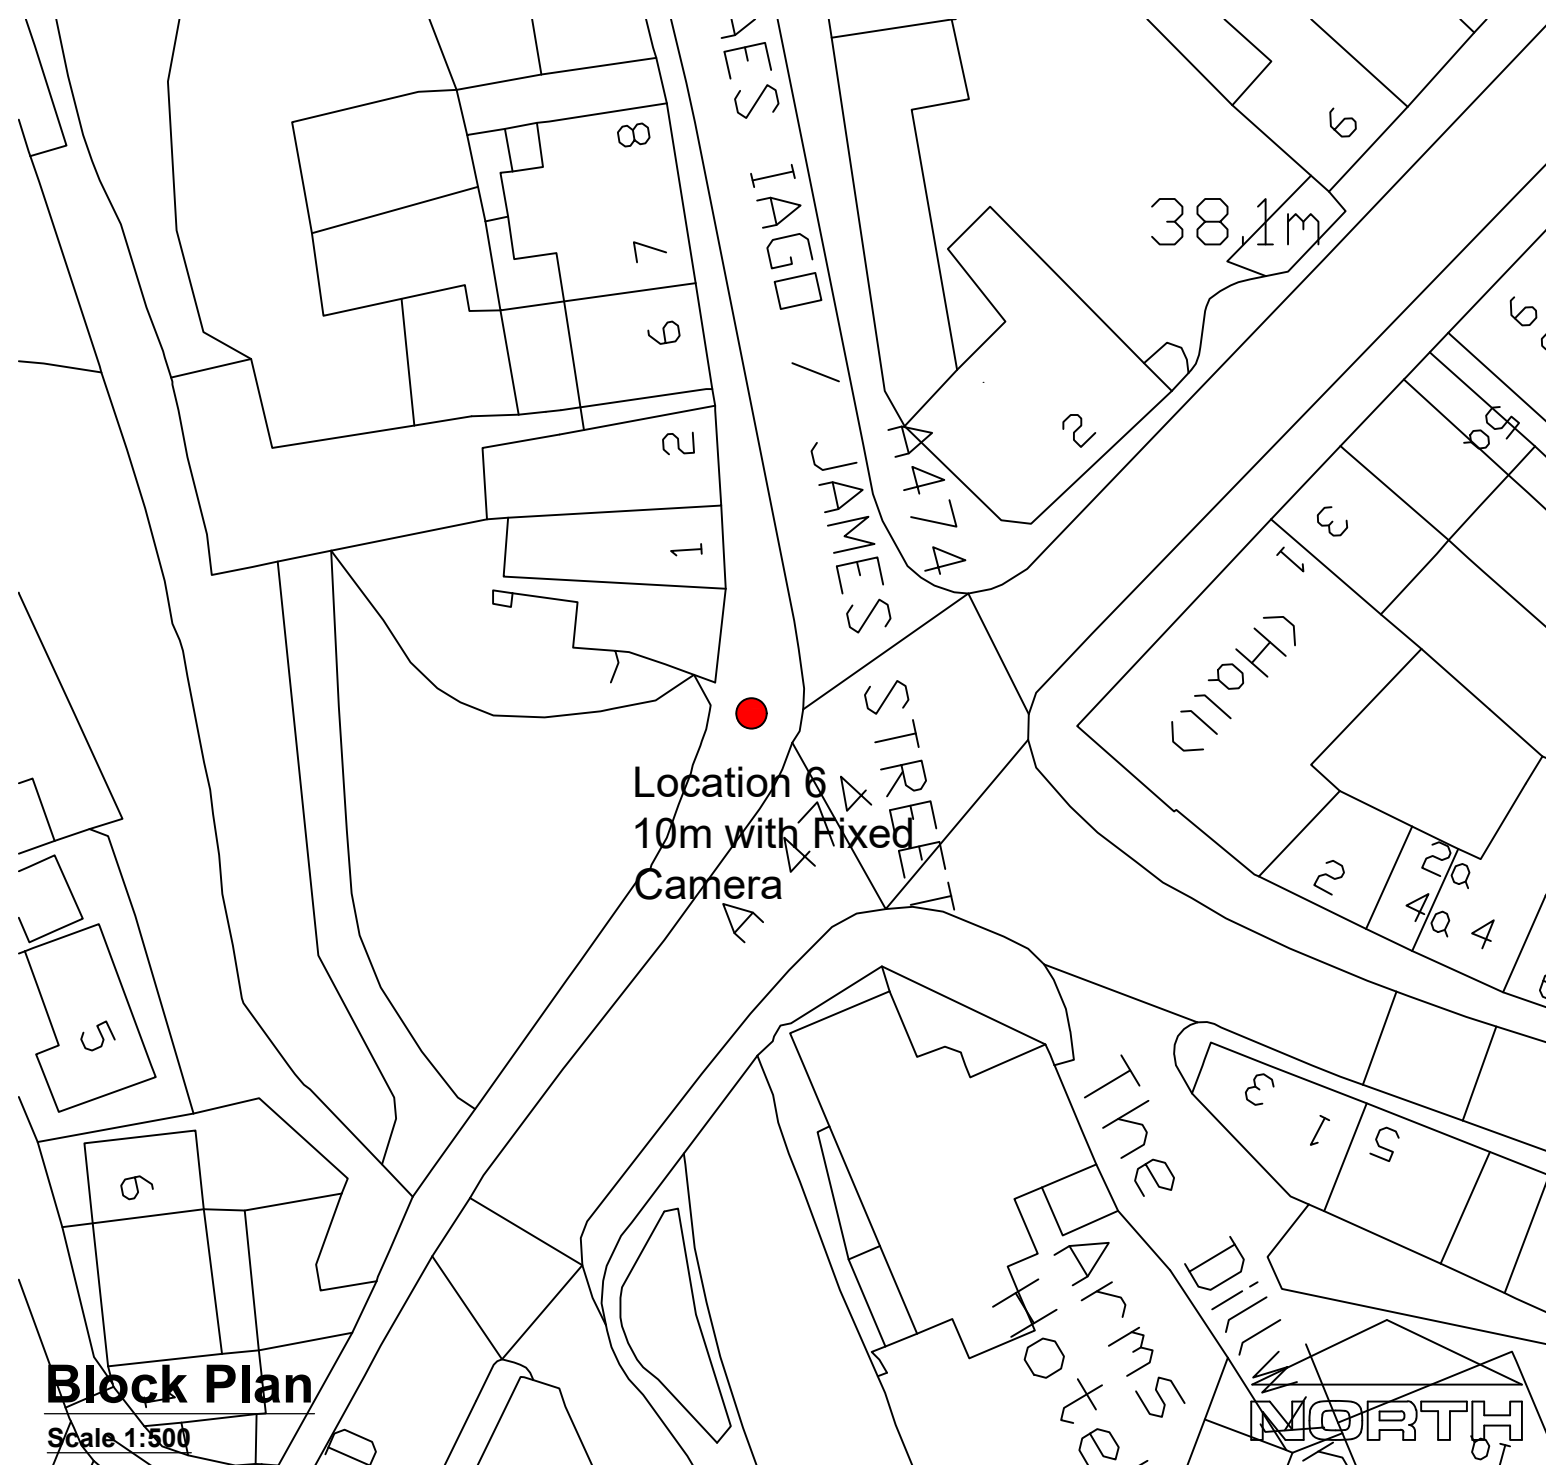

Proposed Elevations

NOTES

1. All dimensions in millimetres unless otherwise stated.

Rev	Details	Dr	Ch	Apr	Date
-----	---------	----	----	-----	------



PROPERTY & REGENERATION
Nicola Pearce BSc(Hons) DipTP MRTPI
DIRECTOR OF ENVIRONMENT AND REGENERATION
THE QUAYS, BRUNEL WAY
BAGLAN ENERGY PARK SA11 2GG
www.npt.gov.uk

Project

Pontardawe CCTV Project

Drawing Title

Proposed Elevations and Block Plans

<u>File No.</u>		<u>Property Ref. No.</u>	
<u>Drawn</u>	D. Blethyn	<u>Checked</u>	<u>Approved</u>
<u>Date</u>	June 24	<u>Date</u>	<u>Date</u>
<u>Scales</u>	As Shown		
<u>Drawing No.</u>			Rev.
A1304-06			