


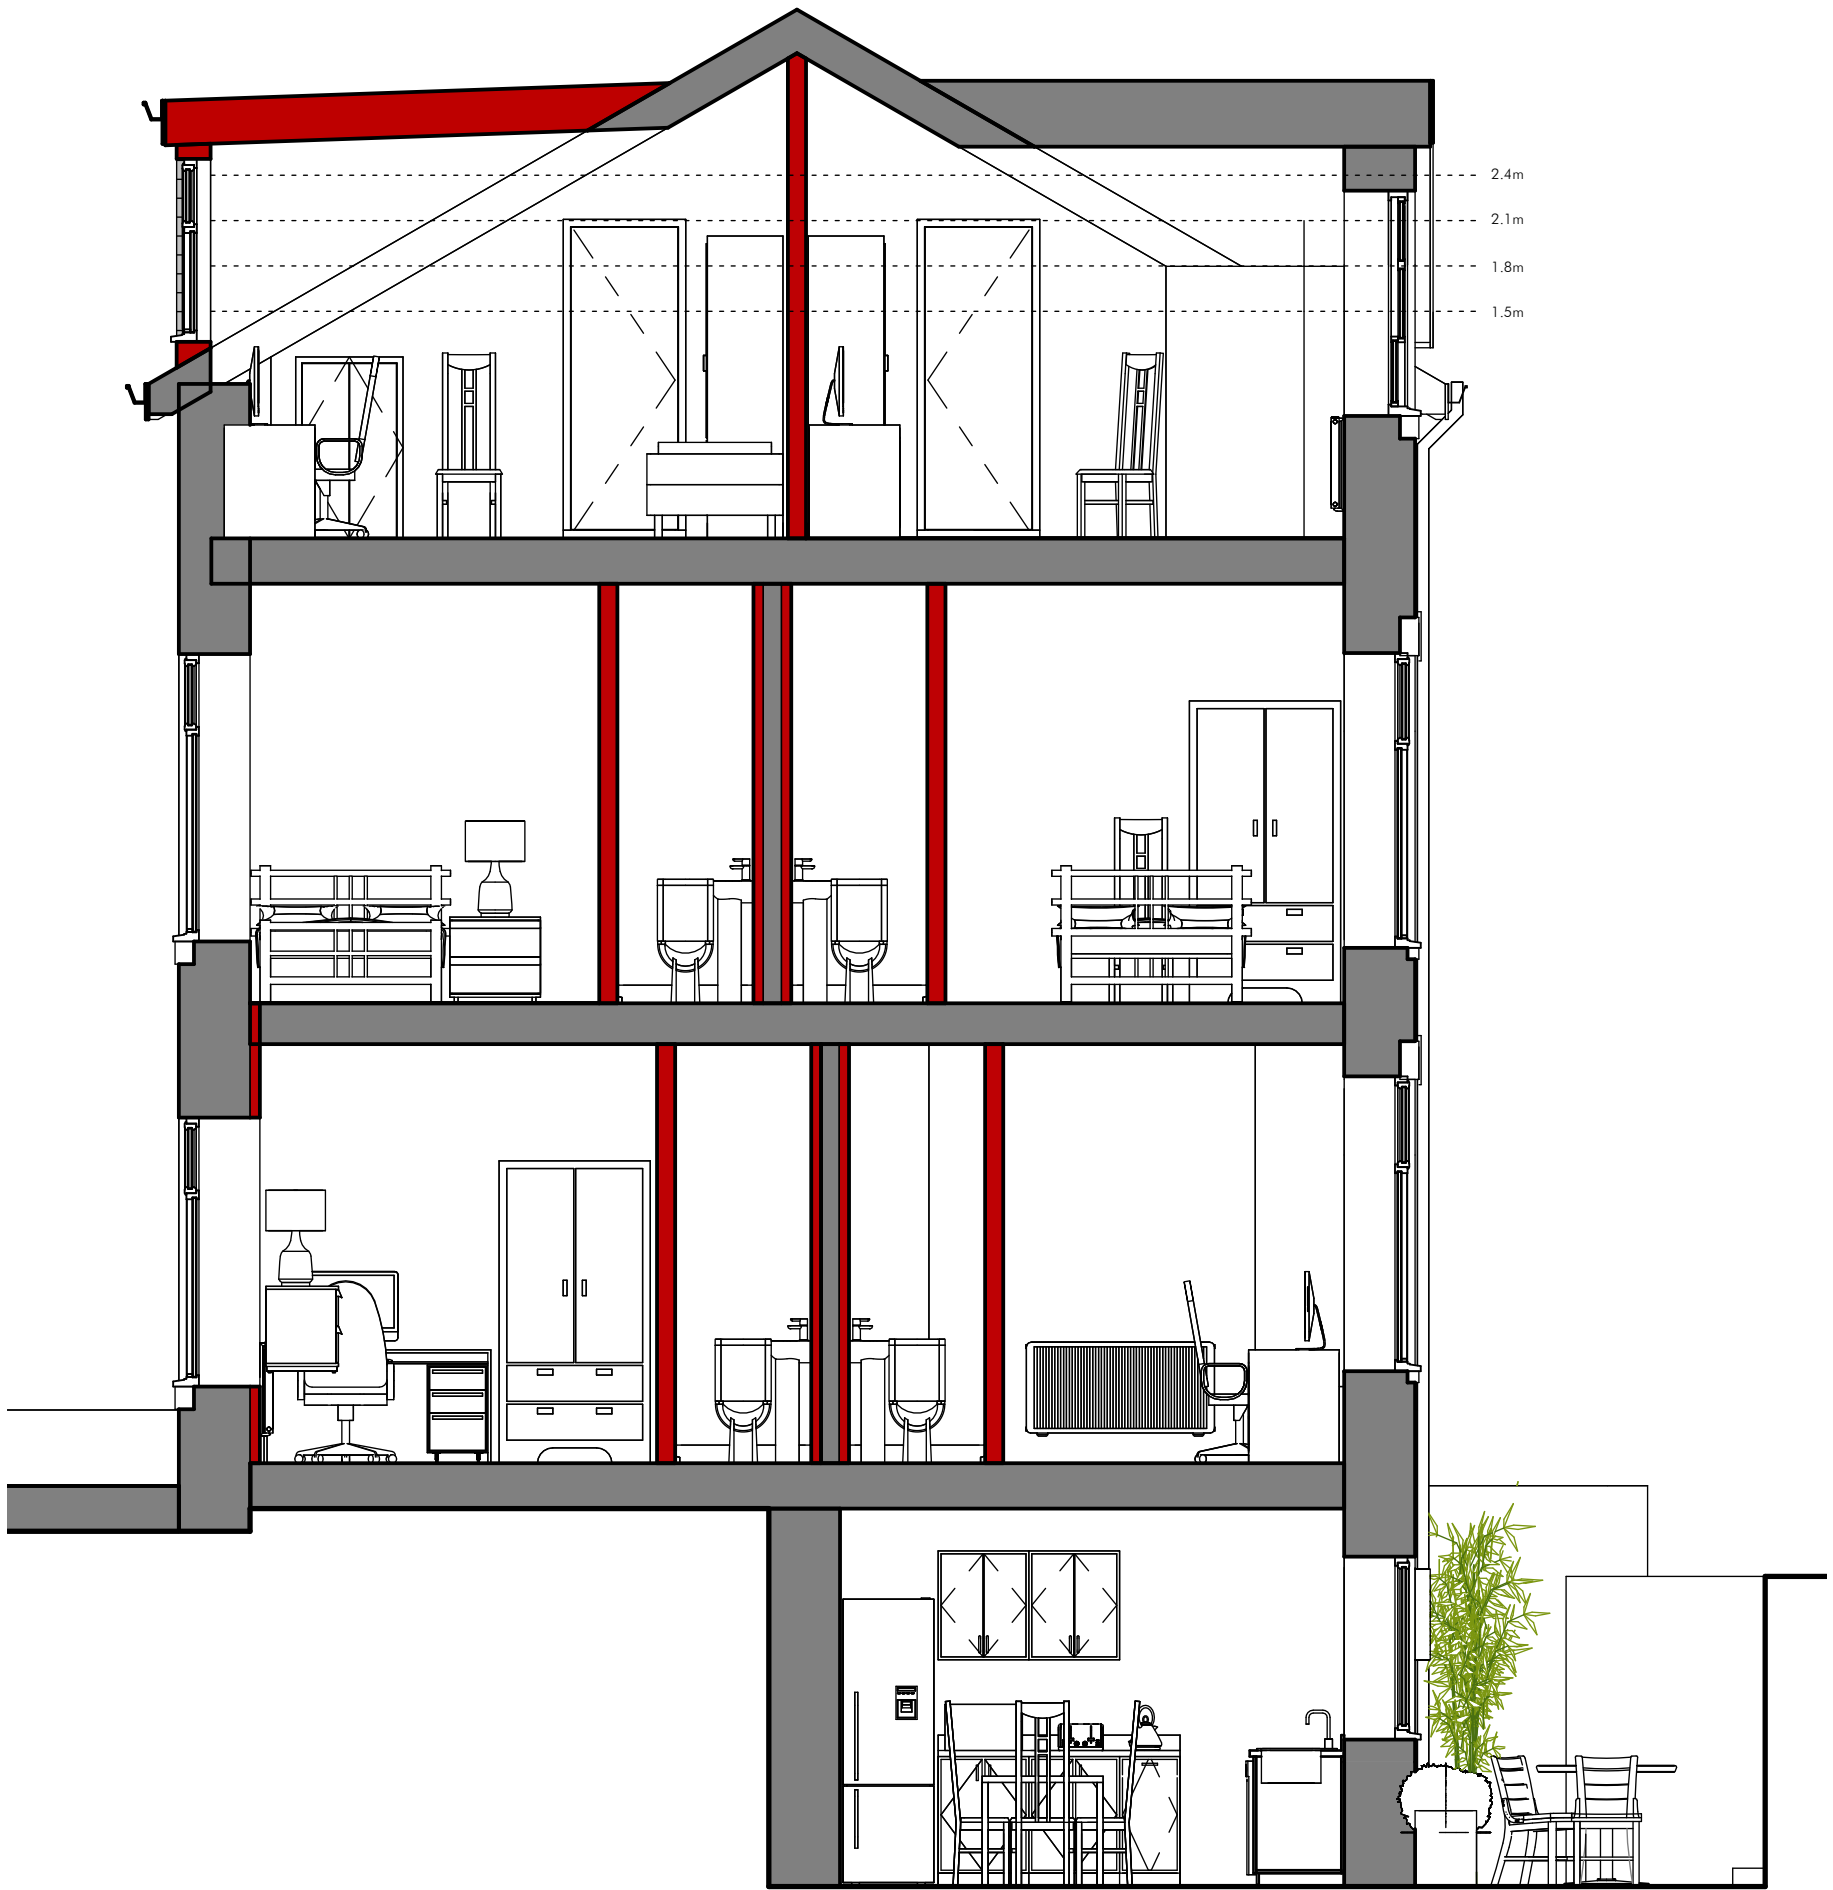

|   |       |             |    |      |                                                                |                   |                                          |
|---|-------|-------------|----|------|----------------------------------------------------------------|-------------------|------------------------------------------|
| <div><div>darkin</div><div>architects</div><div>drawing on experience</div><div>www.darkinarchitects.com</div><div>CARDIFF 02922 744 005</div><div>LLANELLI 01554 778 730</div><div>NEATH 01639 505 566</div><div>info@darkinarchitects.com</div><div>RIBAChartered Practice</div></div>   | NOTES |             |    |      | CLIENT: SayneTec Property                                      |                   |                                          |
|   |       |             |    |      | PROJECT: HMO Conversion                                        |                   |                                          |
|   |       |             |    |      | PROJECT ADDRESS: 1 Maesteg Road, Y Cymer, Port Talbot SA13 3HS |                   |                                          |
|   |       |             |    |      | DRAWING TITLE: Section AA                                      |                   |                                          |
|   | No.   | Description | By | Date | DRAWN BY<br>AV                                                 | CHECKED BY<br>DLD | © Copyright<br>Darkin<br>Architects 2024 |
|   |       |             |    |      | PROJECT REF<br>RC255                                           | SCALE<br>1 : 50   | PAPER SIZE<br>A3                         |
|   |       |             |    |      | DRAWING<br>401                                                 | REVISION          | DATE<br>27.06.2024                       |
| THIS DRAWING IS THE COPYRIGHT OF DARKIN ARCHITECTS AND MAY NOT BE COPIED, ALTERED OR REPRODUCED IN ANY FORM OR PASSED TO A THIRD PARTY WITHOUT THEIR CONSENT. DIMENSIONS MUST BE CHECKED AND VERIFIED ON SITE AND ANY DISCREPANCIES SHOULD BE REPORTED TO THE ARCHITECT. THIS DRAWING MUST NOT BE SCALED AND SHOULD BE READ IN CONJUNCTION WITH ALL OTHER CONSULTANT'S DRAWINGS. IF IN DOUBT ASK FOR CONFIRMATION. |       |             |    |      |                                                                |                   |                                          |