

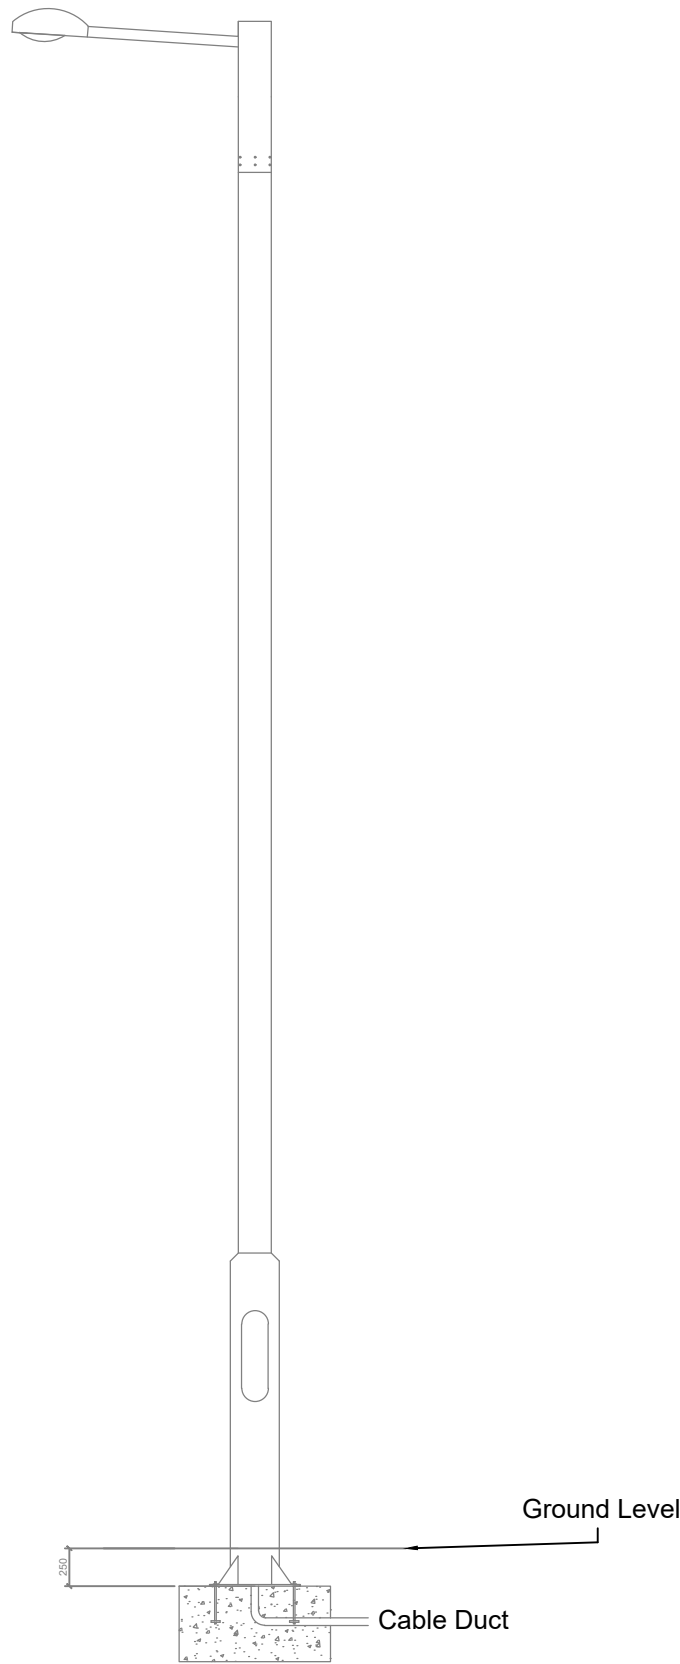
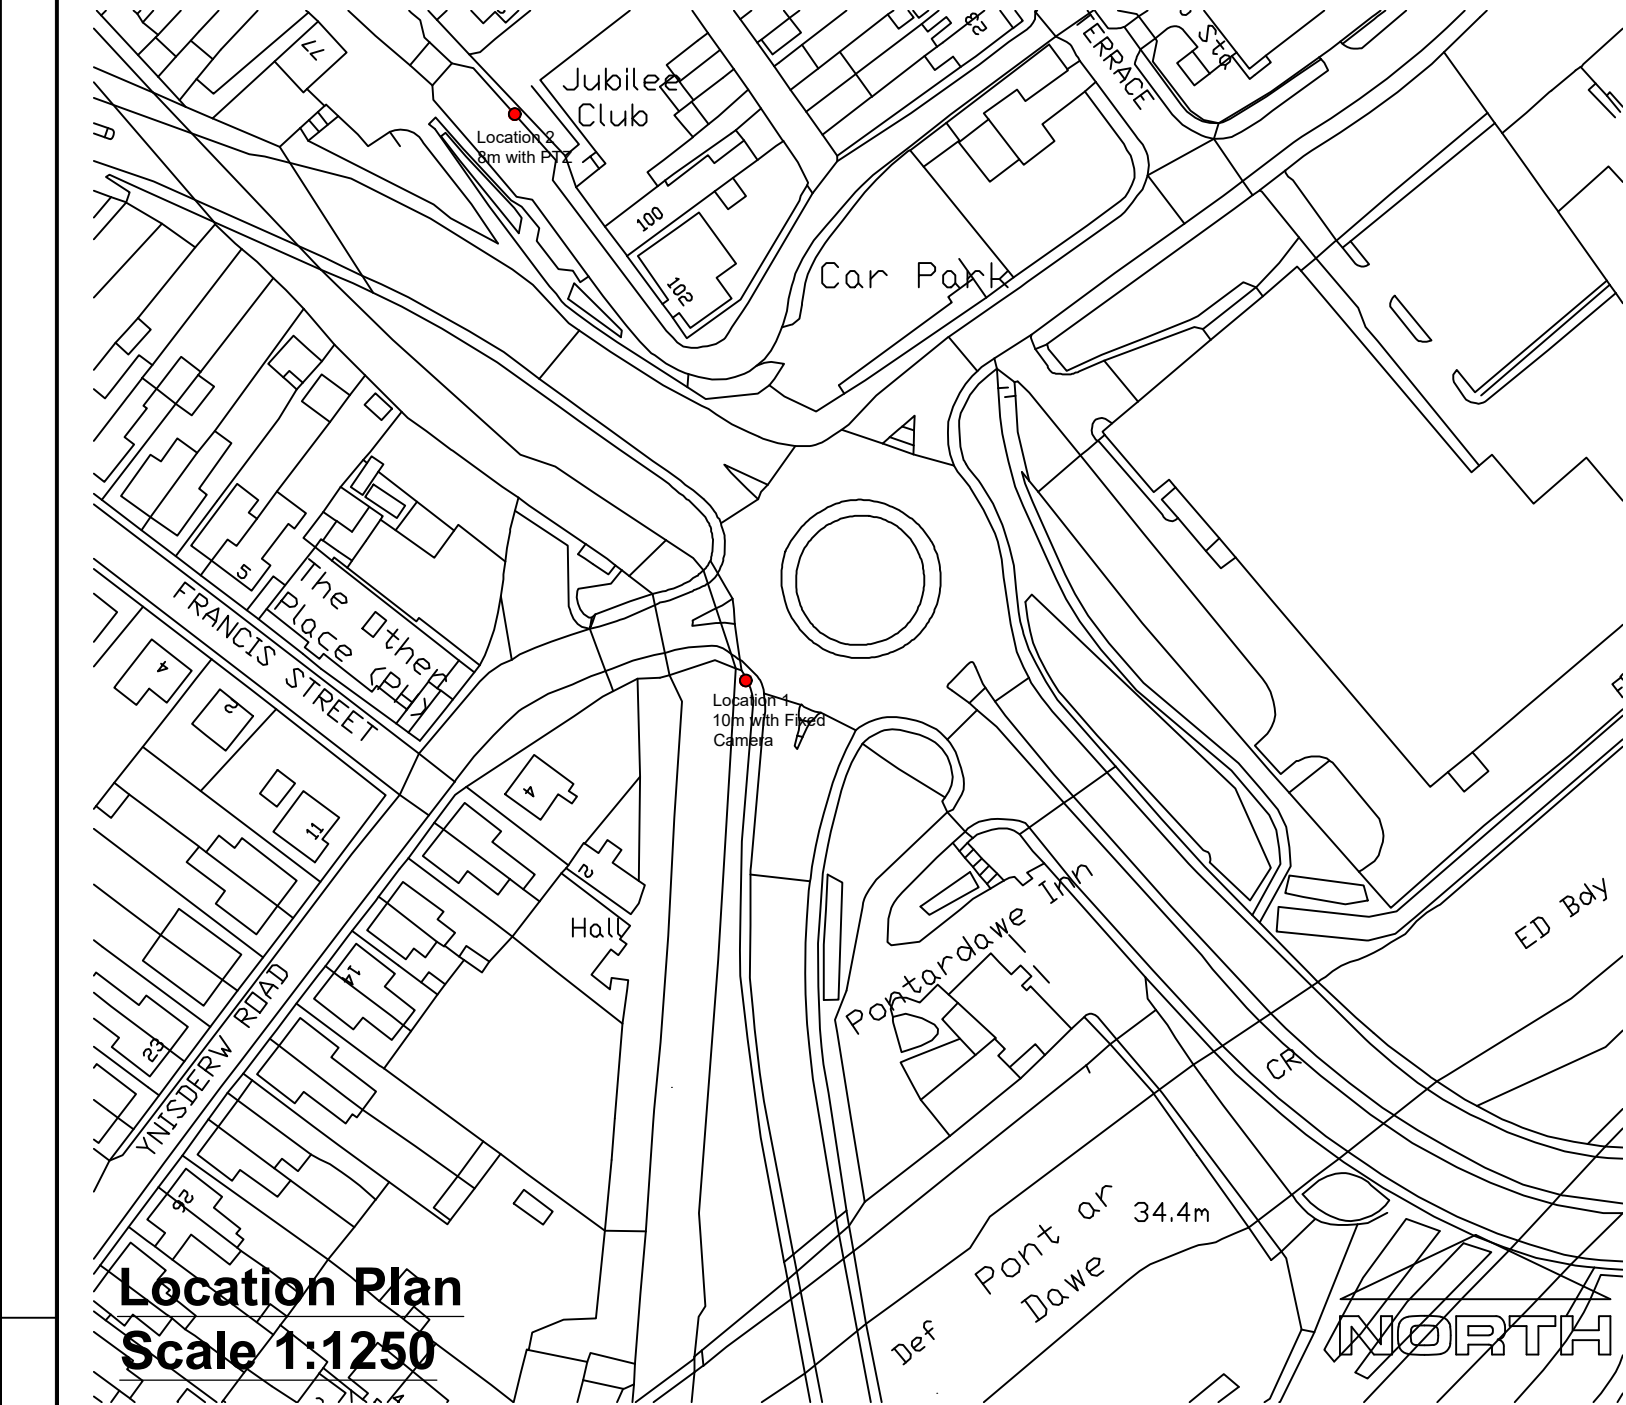


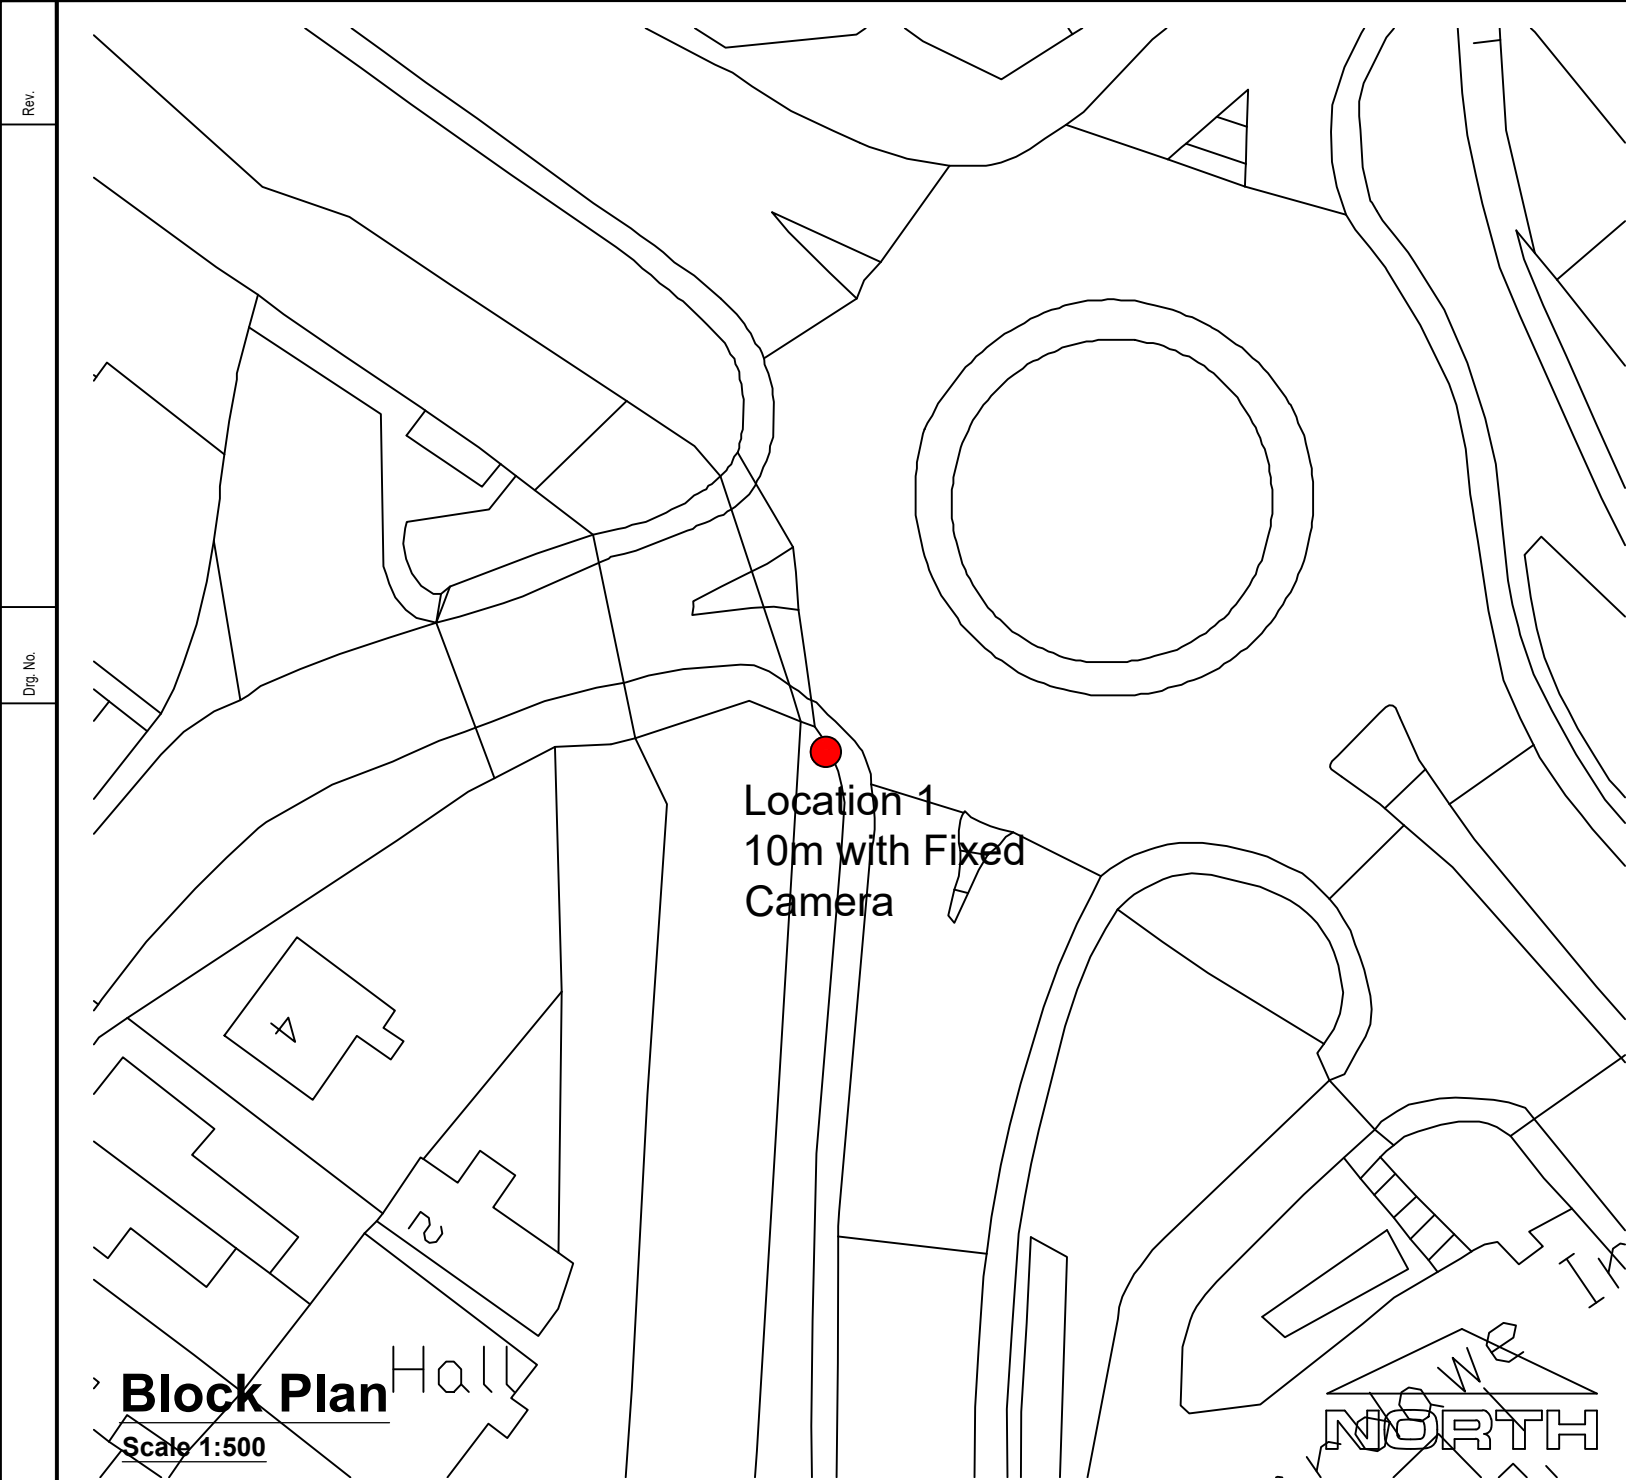

Existing Elevation
10m pole with light

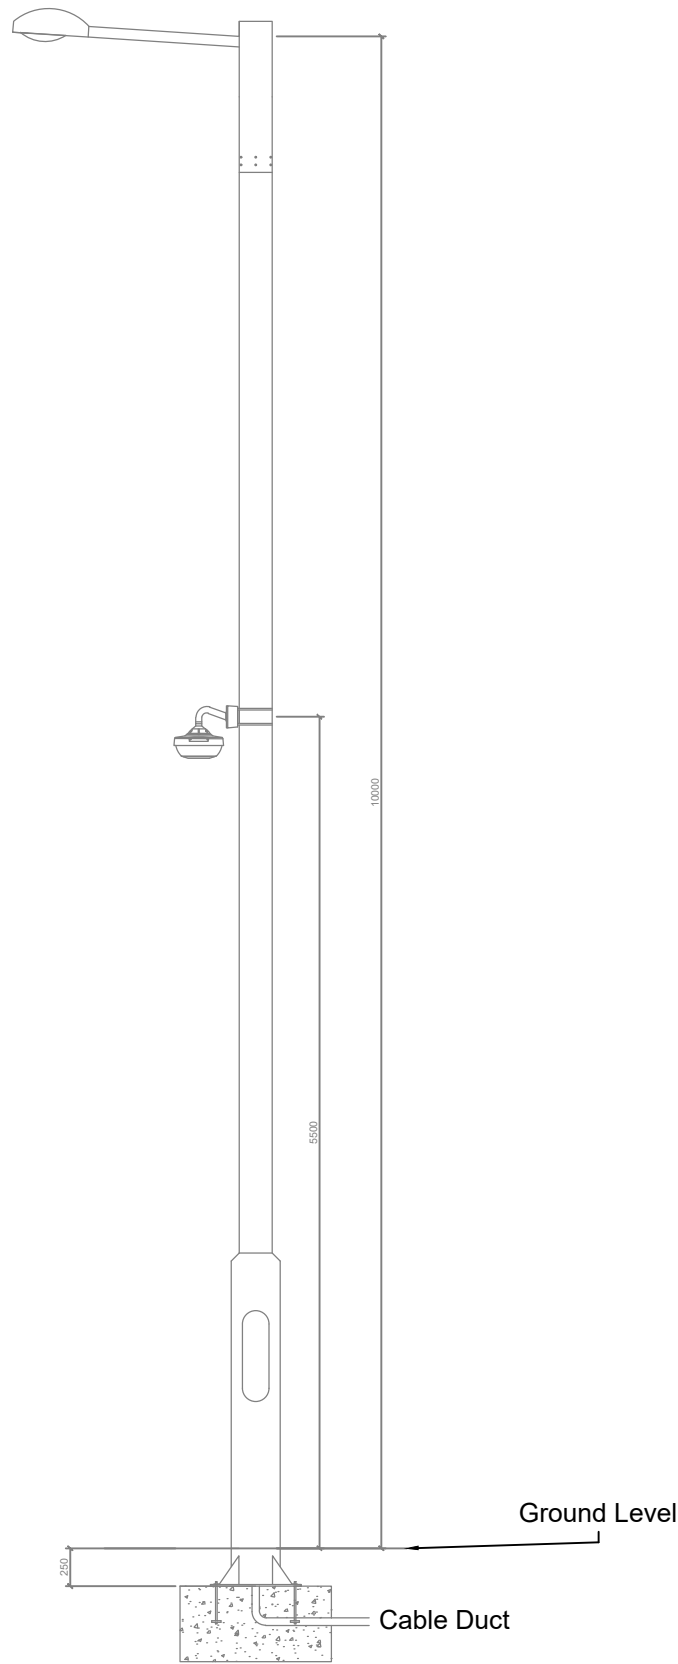

Proposed Elevation
10m pole with light and
Fixed Camera

Proposed Elevations
1:50

NOTES

1. All dimensions in millimetres unless otherwise stated.

Rev	Details	Dr	Ch	Apr	Date
Neath Port Talbot Castell-nedd Port Talbot County Borough Council Cyngor Bwrdeistref Sirol <i>Making a difference Gwahaniaeth er gwell</i> PROPERTY & REGENERATION Nicola Pearce BSc(Hons) DipTP MRTPI DIRECTOR OF ENVIRONMENT AND REGENERATION THE QUAYS, BRUNEL WAY BAGLAN ENERGY PARK SA11 2GG www.npt.gov.uk					
Project Pontardawe CCTV Project					
Drawing Title Proposed Elevations and Block Plans					
File No.		Property Ref. No.			
Drawn	D. Blethyn	Checked		Approved	
Date	June 24	Date		Date	
Scales	As Shown				
Drawing No. A1304-01					Rev.