



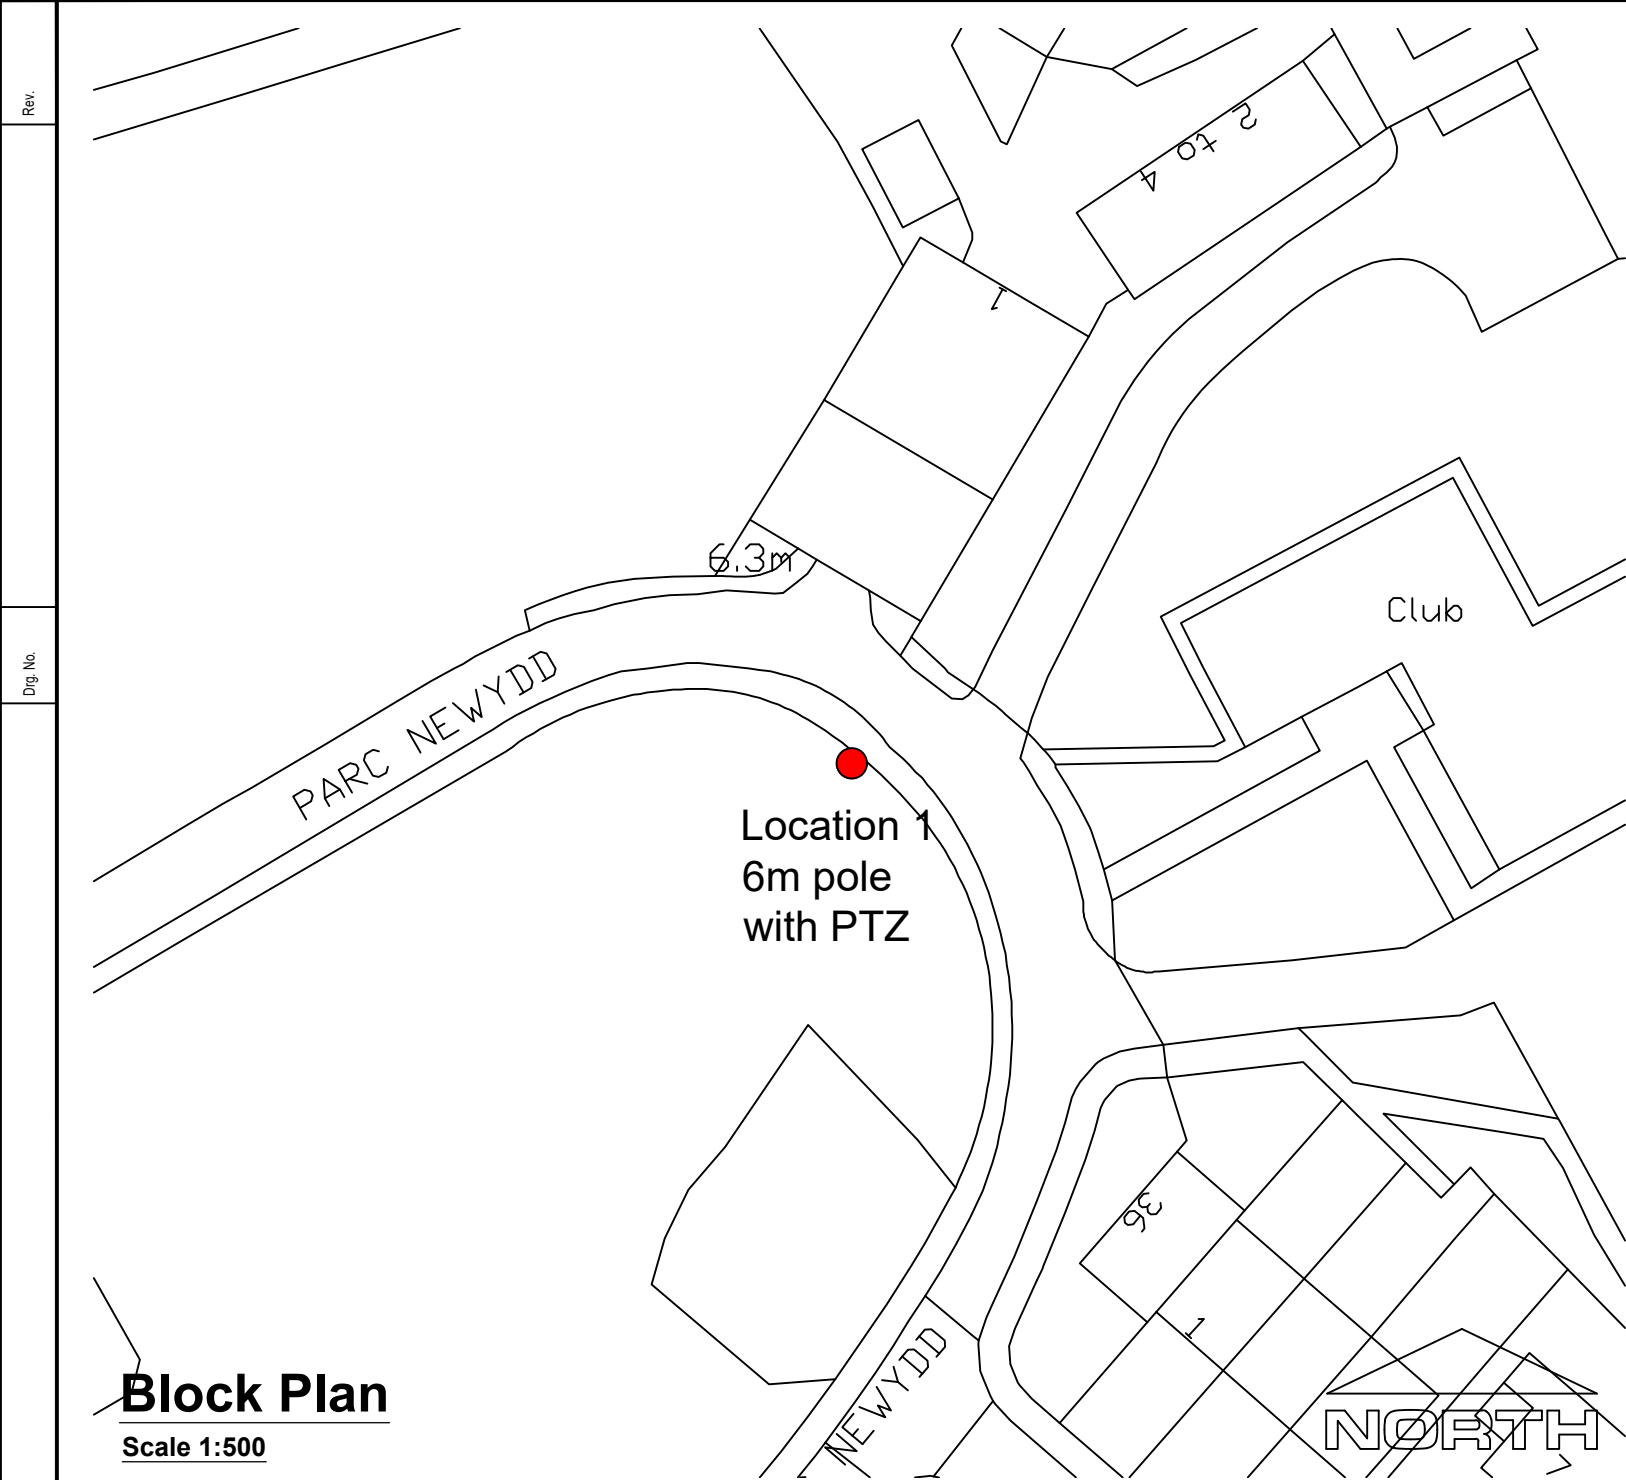

Proposed Elevations 1:25

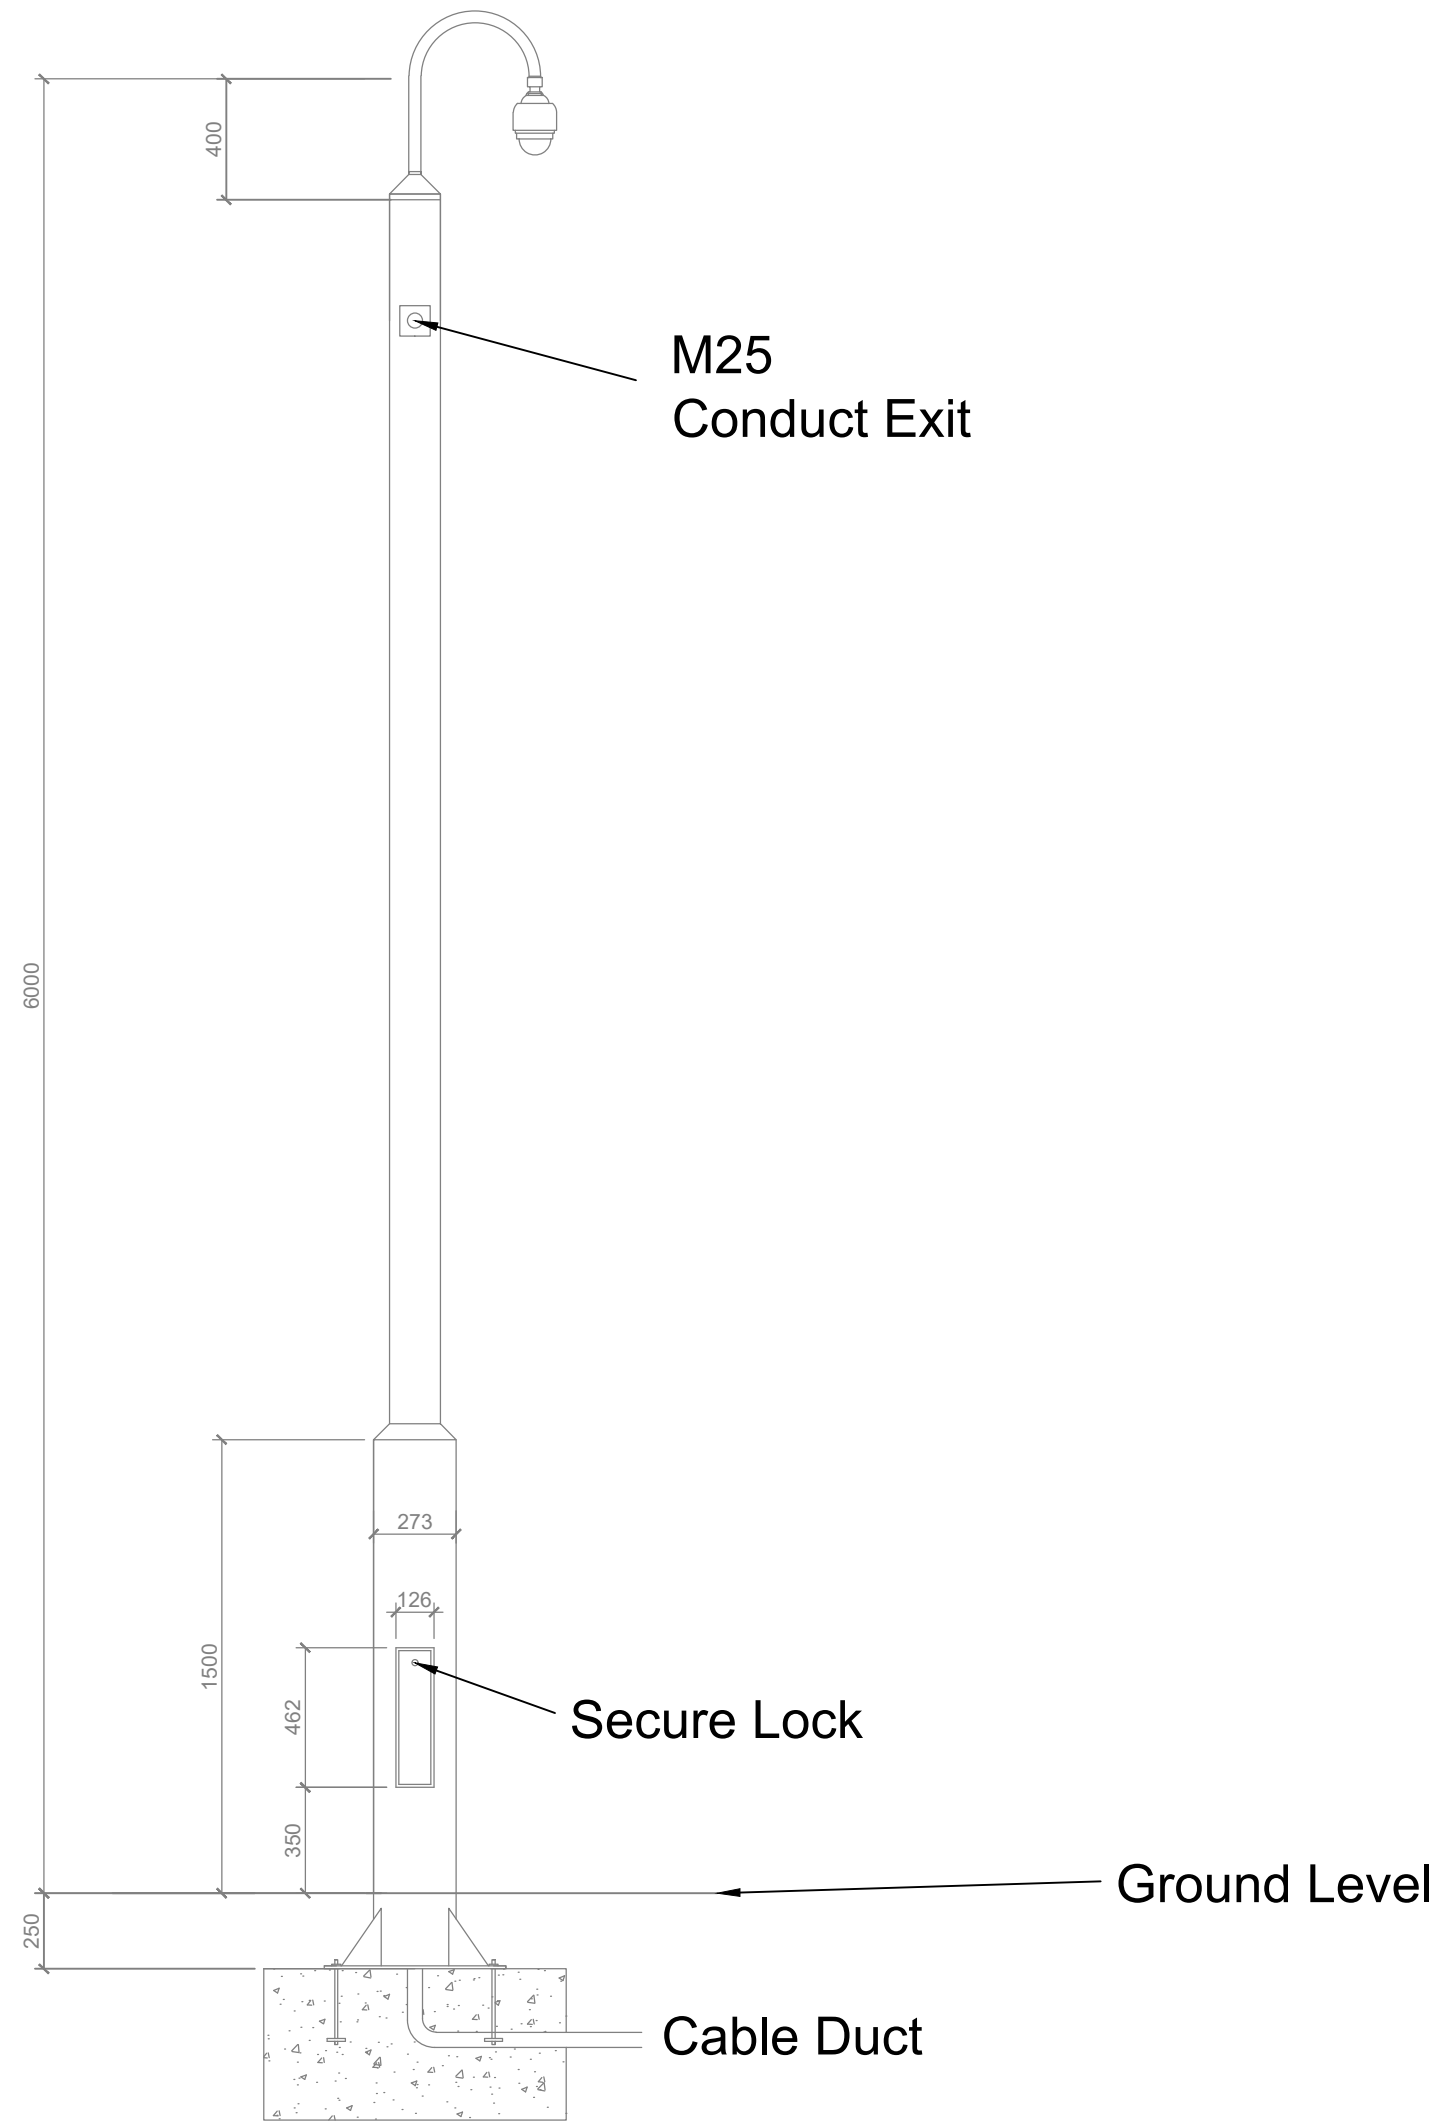

Proposed CCTV Camera 6m pole with Dropped PTZ

NOTES

1. All dimensions in millimetres unless otherwise stated.

Rev	Details	Dr	Ch	Apr	Date
 Neath Port Talbot Castell-nedd Port Talbot County Borough Council Cyngor Bwrdeistref Sirol Making a difference Gwahaniaeth er gwell					
PROPERTY & REGENERATION Nicola Pearce BSc(Hons) DipTP MRTPI DIRECTOR OF ENVIRONMENT AND REGENERATION THE QUAYS, BRUNEL WAY BAGLAN ENERGY PARK SA11 2GG www.npt.gov.uk					
Project Briton Ferry CCTV Project					
Drawing Title Proposed Elevations and Block Plans					
File No.		Property Ref. No.			
Drawn	D. Blethyn	Checked		Approved	
Date	June 24	Date		Date	
Scales	As Shown				
Drawing No. A1304-07					Rev.