

Block Plan

Scale 1:500

0 10m

NORTH

Jubilee Club

Location 2
8m with PTV


31.1m

72 74 82 86 100 102


77

Co

Location Plan
Scale 1:1250

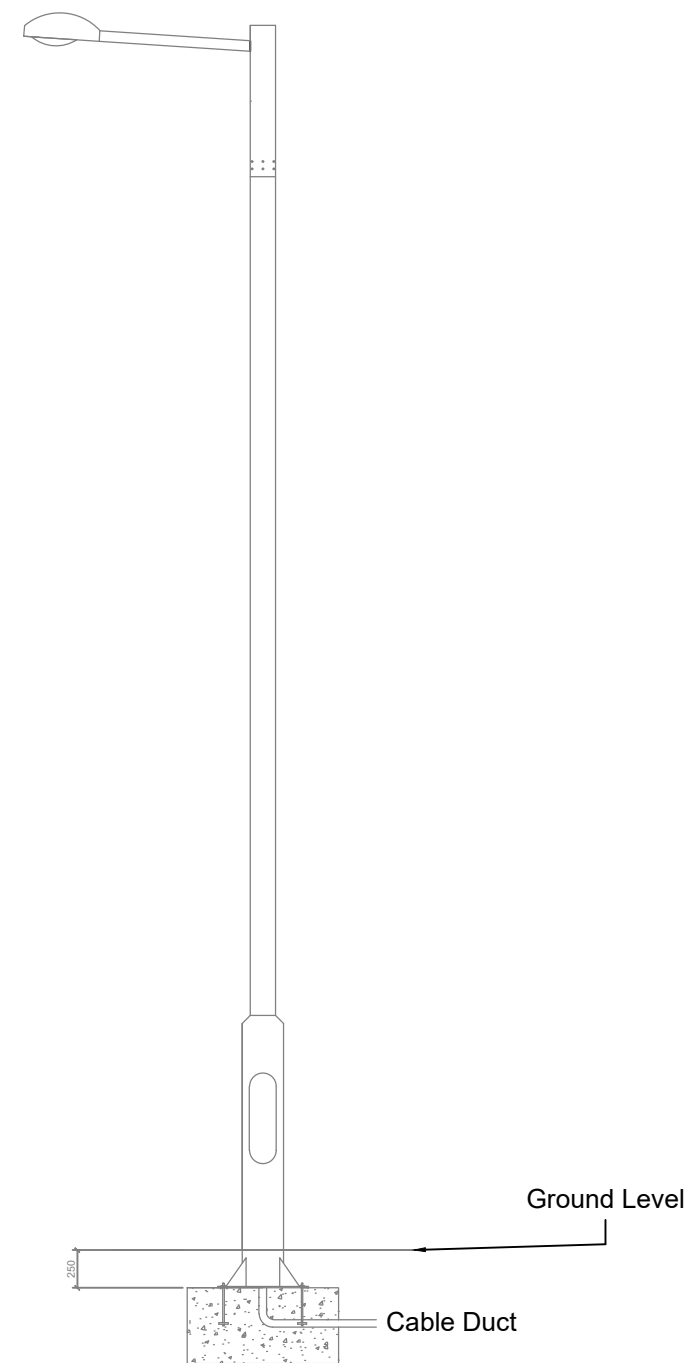

Proposed Elevations

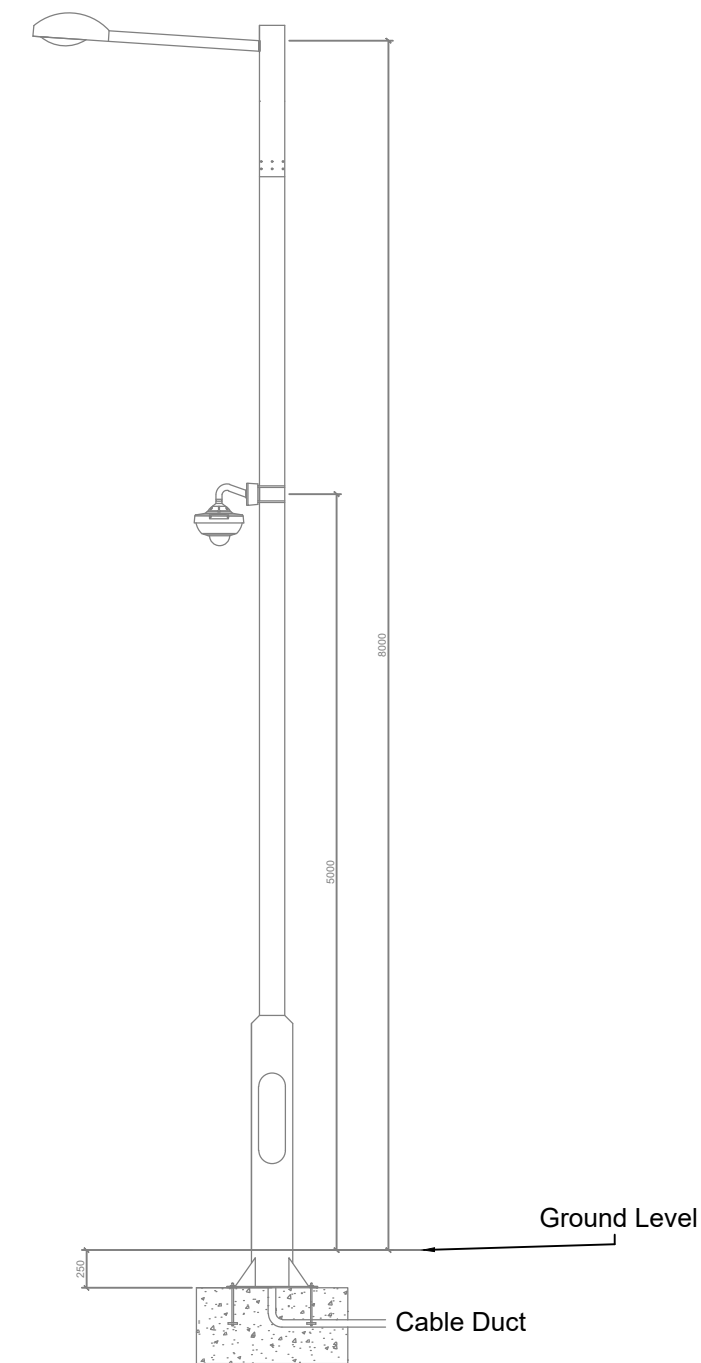

Proposed Elevation
8m pole with light and PTZ

NOTES						
1. All dimensions in millimetres unless otherwise stated.						
Rev	Details	Dr	Ch	Apr	Date	
 Neath Port Talbot Castell-nedd Port Talbot County Borough Council Cyngor Bwrdeistref Sirol <i>Making a difference Gwahaniaeth er gwell</i>						
PROPERTY & REGENERATION Nicola Pearce BSc(Hons) DipTP MRTPI DIRECTOR OF ENVIRONMENT AND REGENERATION THE QUAYS, BRUNEL WAY BAGLAN ENERGY PARK SA11 2GG www.npt.gov.uk						
<u>Project</u> Pontardawe CCTV Project						
<u>Drawing Title</u> Proposed Elevations and Block Plans						
<u>File No.</u>		<u>Property Ref. No.</u>				
<u>Drawn</u>	D. Blethyn	<u>Checked</u>		<u>Approved</u>		
<u>Date</u>	June 24	<u>Date</u>		<u>Date</u>		
<u>Scales</u>	As Shown					
<u>Drawing No.</u>					Rev.	
A1304-02						