


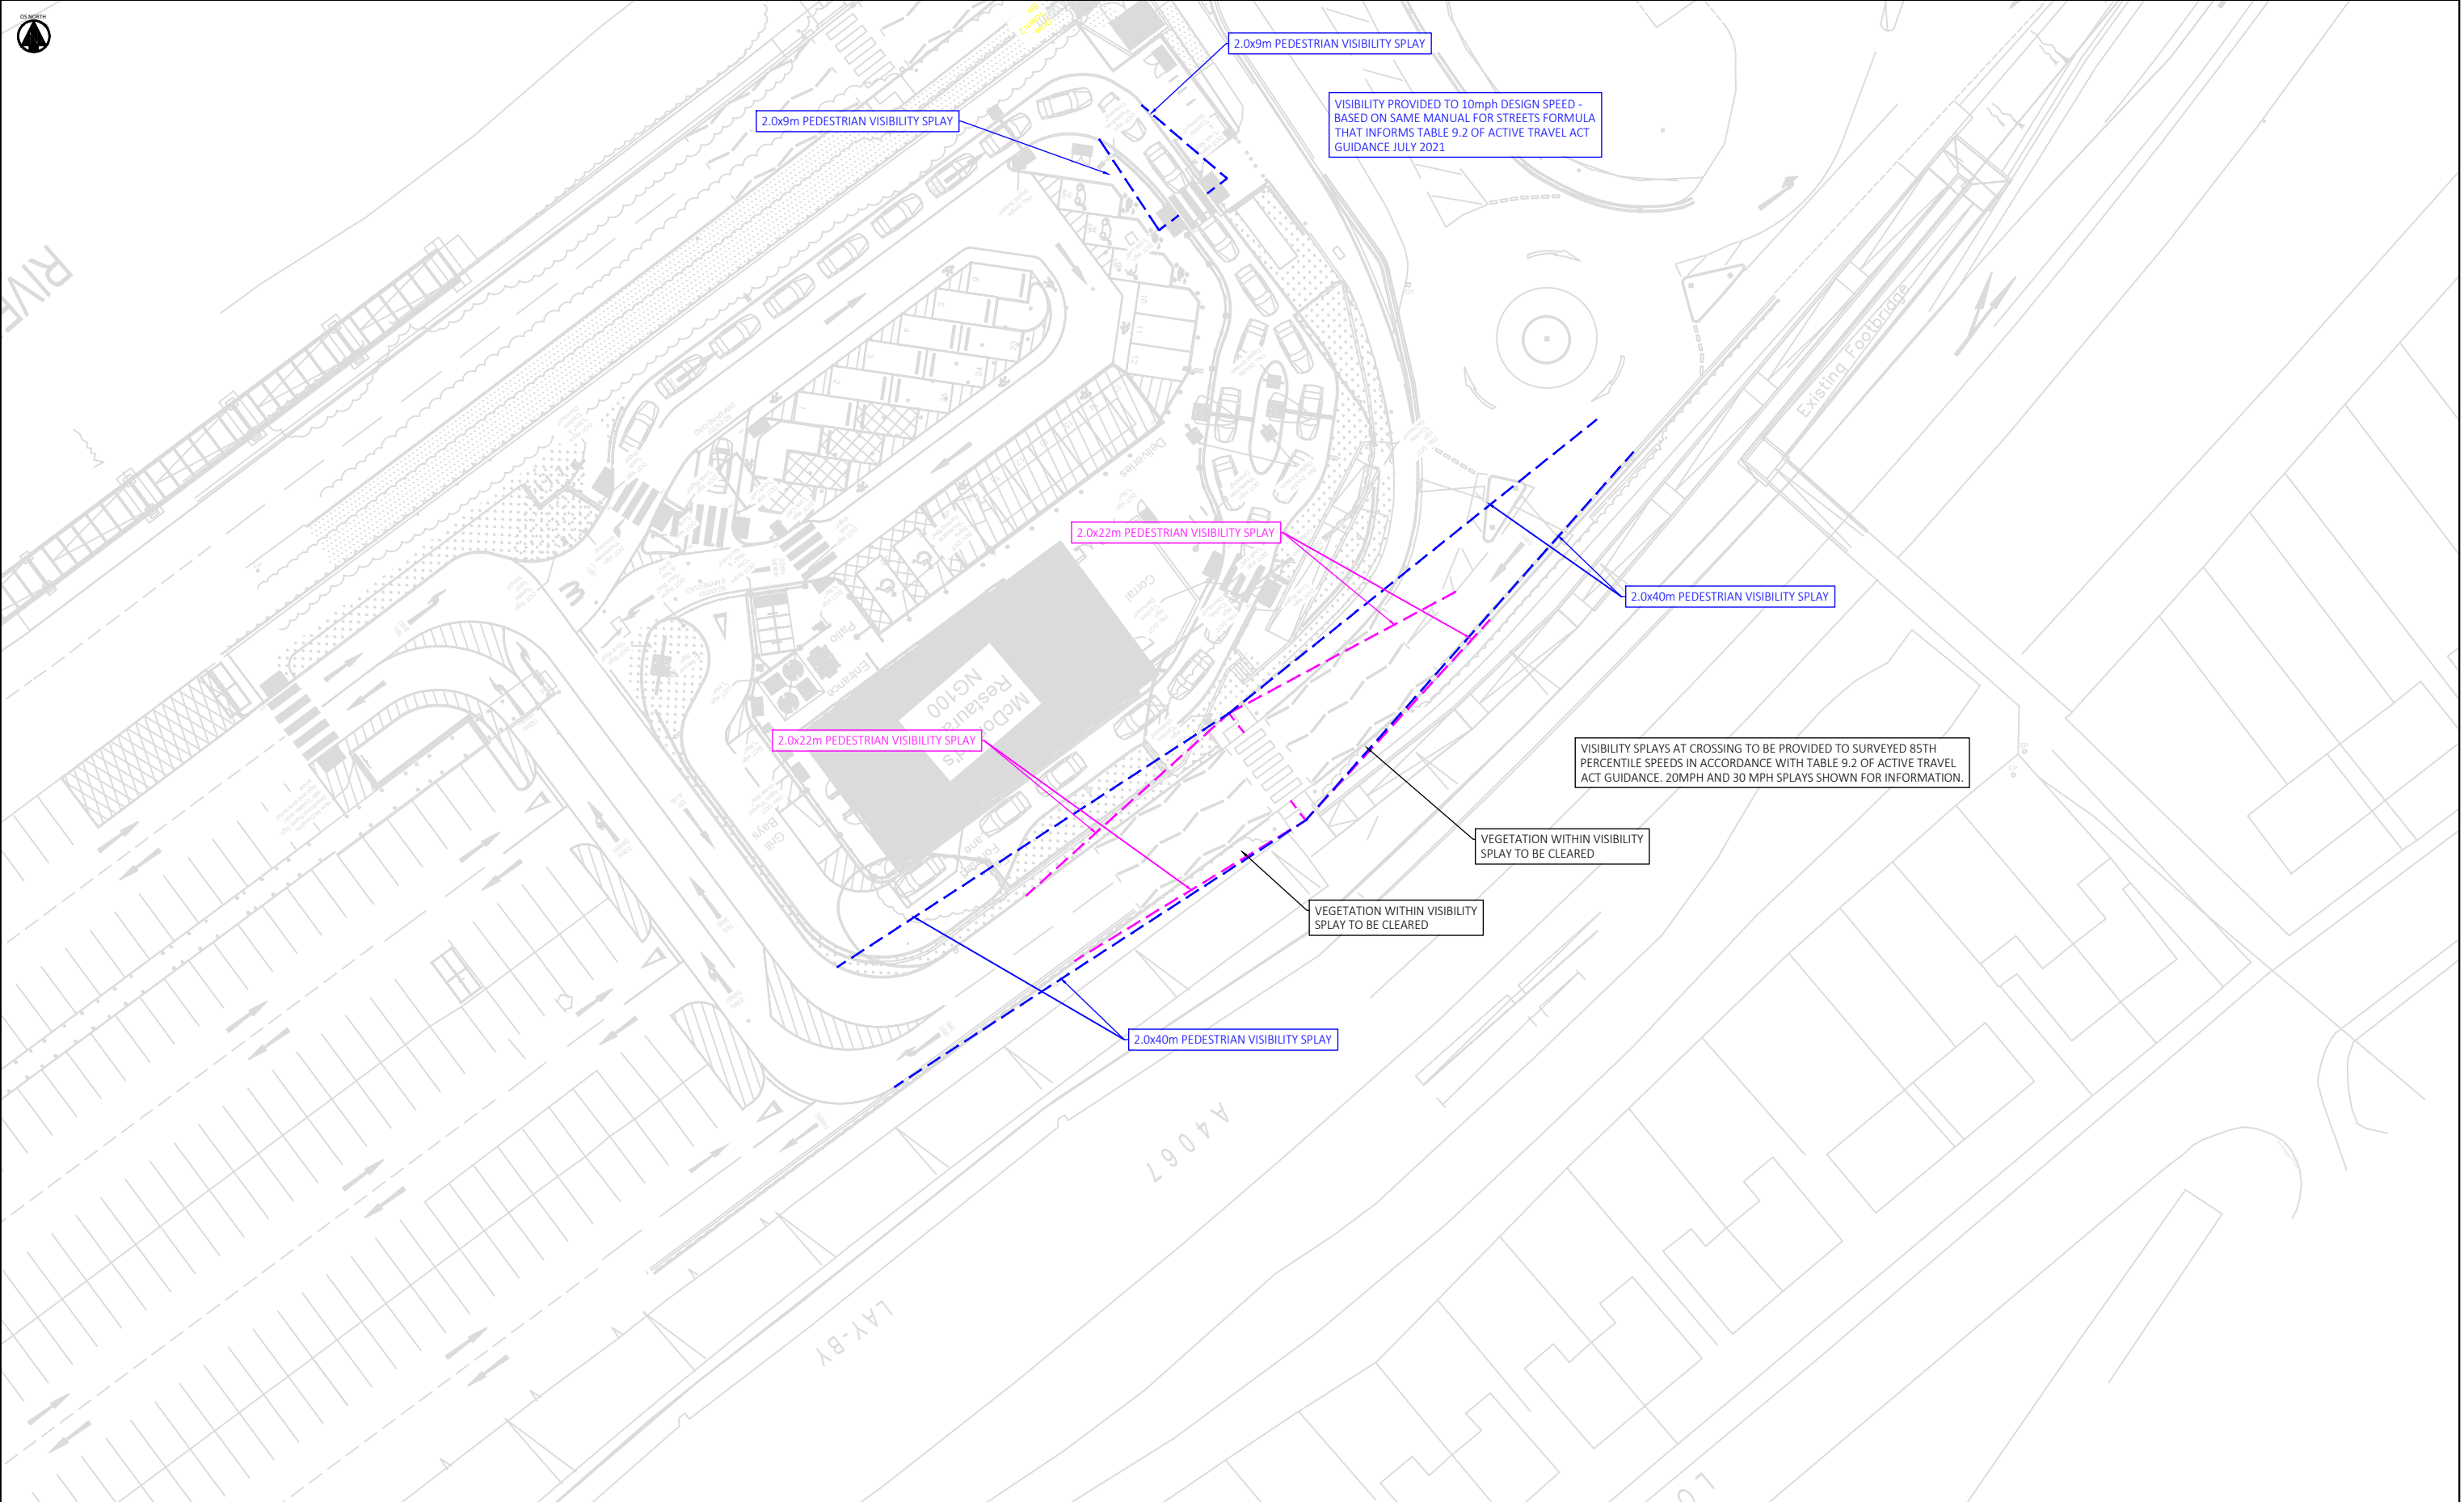

KEY PLAN	VEHICLE MODELS USED IN SWEEP PATH ANALYSIS	NOTES	REVISIONS	 MERCHANTS' HOUSE NORTH WAPPING ROAD BRISTOL BS1 4RW t: (0117) 9459 225 e: bristol@hydrock.com				PEDESTRIAN VISIBILITY SPLAYS									
				CLIENT													
				MCDONALDS RESTAURANTS													
				HYDROCK PROJECT NO. 15297		SCALE @ A3 1:500											
				PROJECT													
				MCDONALDS PONTARDWE													
PO2				VISIBILITY SPLAYS AMENDED				STATUS DESCRIPTION				STATUS					
ISSUED BY R.OSBORNE		25/06/24		DESIGNED BY B.SMITH-LAING		25/06/24		APPROVED BY B.SMITH-LAING		25/06/24		INFORMATION				S2	
PO1				FIRST ISSUE				DRAWING NO. (PROJECT CODE-ORIGINATOR-ZONE-LEVEL-TYPE-ROLE-NUMBER)				REVISION					
ISSUED BY R.OSBORNE		11/06/24		DESIGNED BY B.SMITH-LAING		11/06/24		APPROVED BY B.SMITH-LAING		11/06/24		15297-HYD-XX-XX-DR-TP-0003				P02	