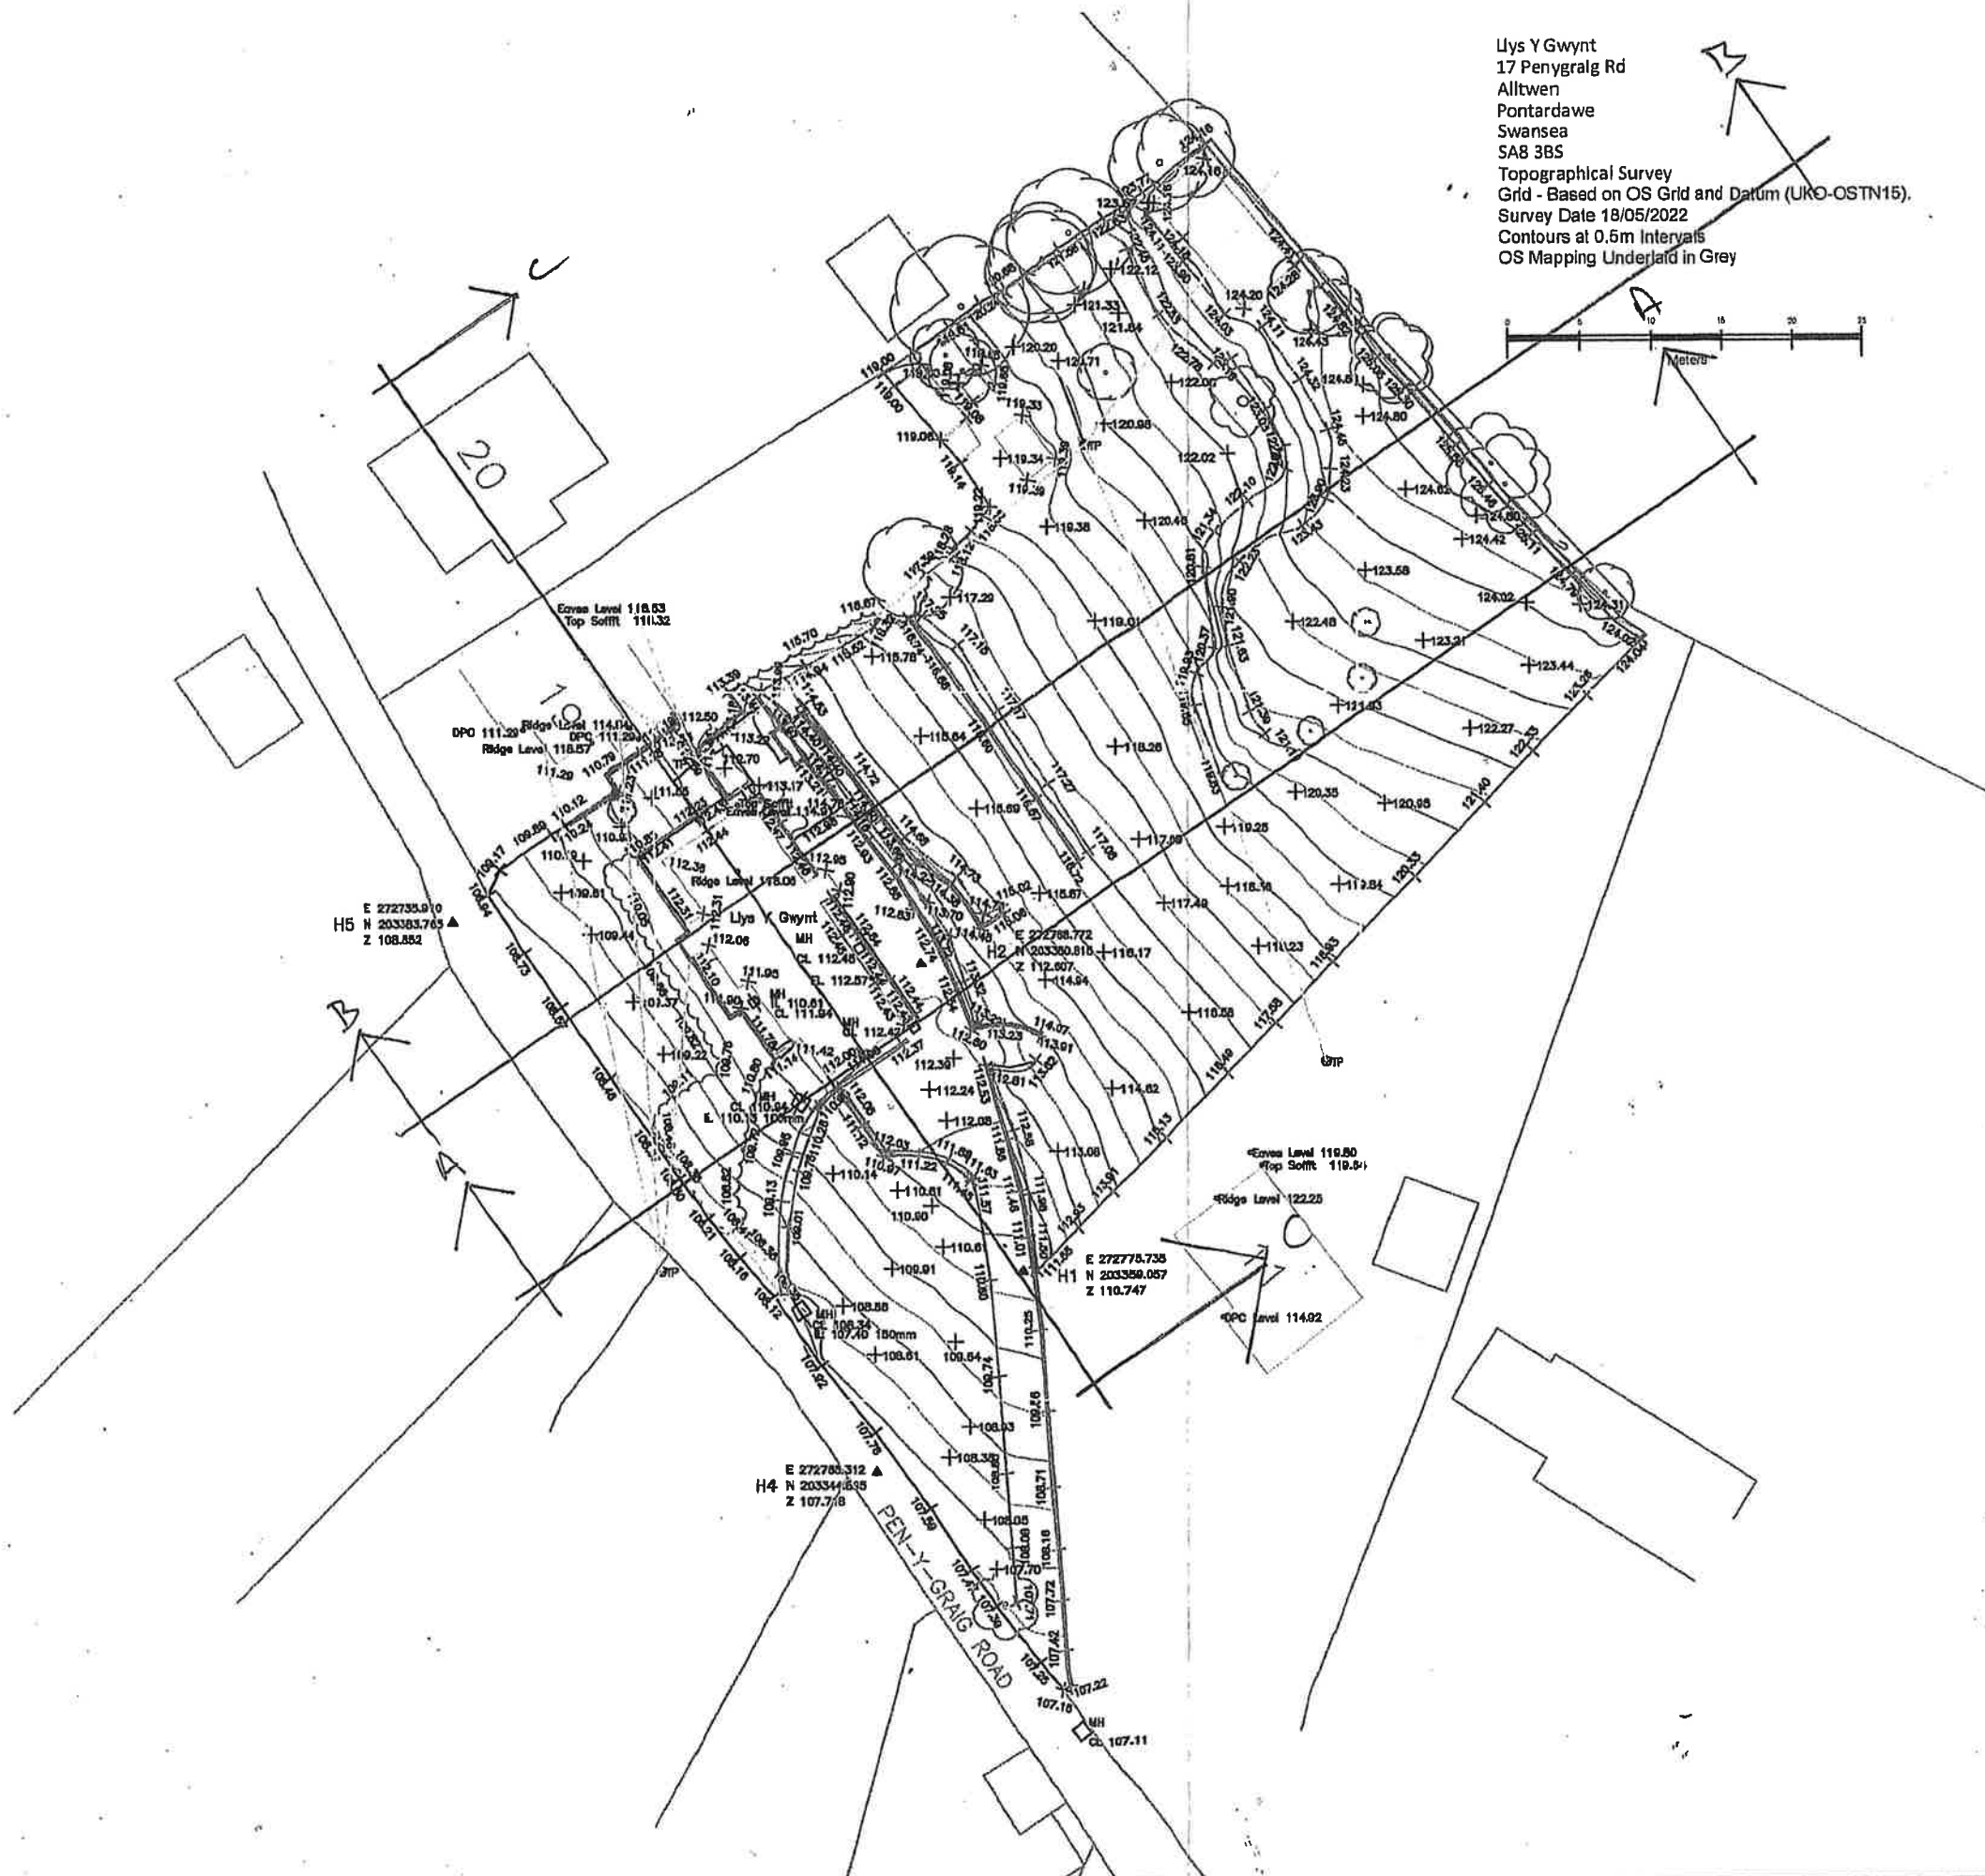


	Daren Oliver Civil Eng Services Ltd
	THE TOTAL ON-SITE ENGINEERING SOLUTION 1 Heol Yr Ychyd, Castell Venn, Gwynhilly C103 ITA Mobile: 07910 320063 Office: 02920 886120 Email: daren@darenoliversurveying.com www.darenoliversurveying.com
Contract	Ulys Y Gwynt 17 Penygraig Rd Alltwn Pontardawe Swansea SA8 3BS
	Topographical Survey
Drawing Number	20753/001/LYG/DLO
Scale	1/500 @ A3
Date	20/05/2022
Drawn by	DLO