
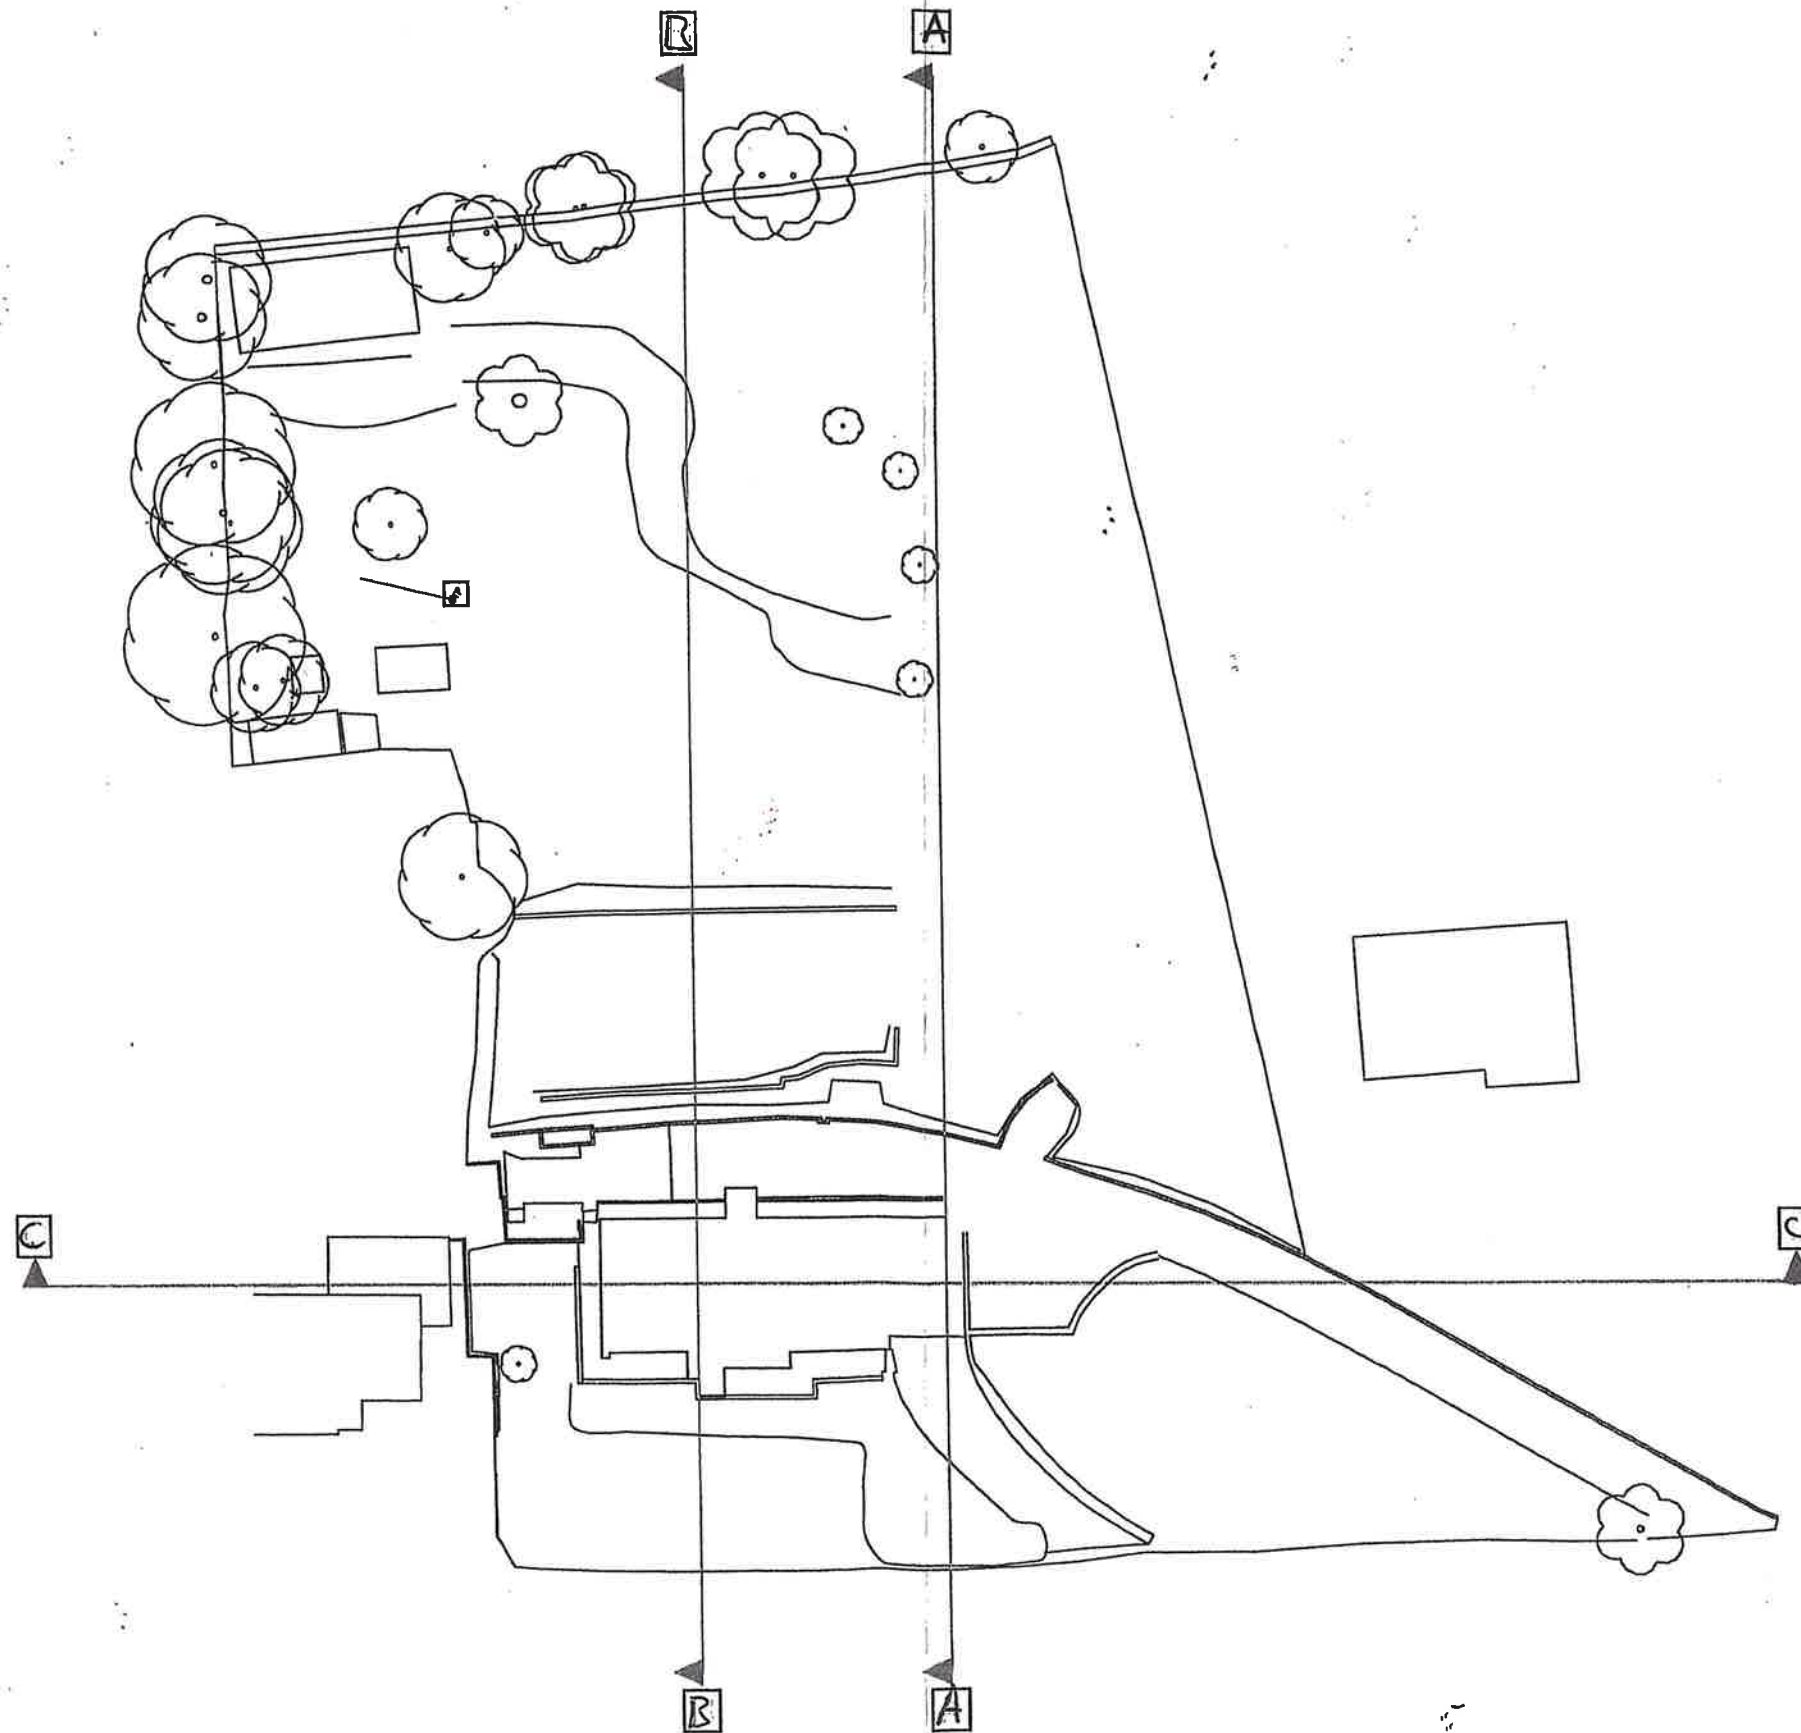


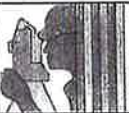

	Daron Oliver Civil Eng Services Ltd 11th Floor, 11th Floor, Castle View, Gorsehill, G1 3 1TA Mobile: 07519 326859 Office: 02020 006120 Email: daron@civilengservices.co.uk www.daronolivercivileng.co.uk
	Contract Llys Y Gwynt 17 Penyrallt Rd Alltwen Pontardawe Swansea SA8 3BS
Cross Section Plan	
Drawing Number 20753/002/LYG/DLO	
Scale NTS @ A3	
Date 26/06/2022	
Drawn by DLO	