



EXISTING SECTION A-A

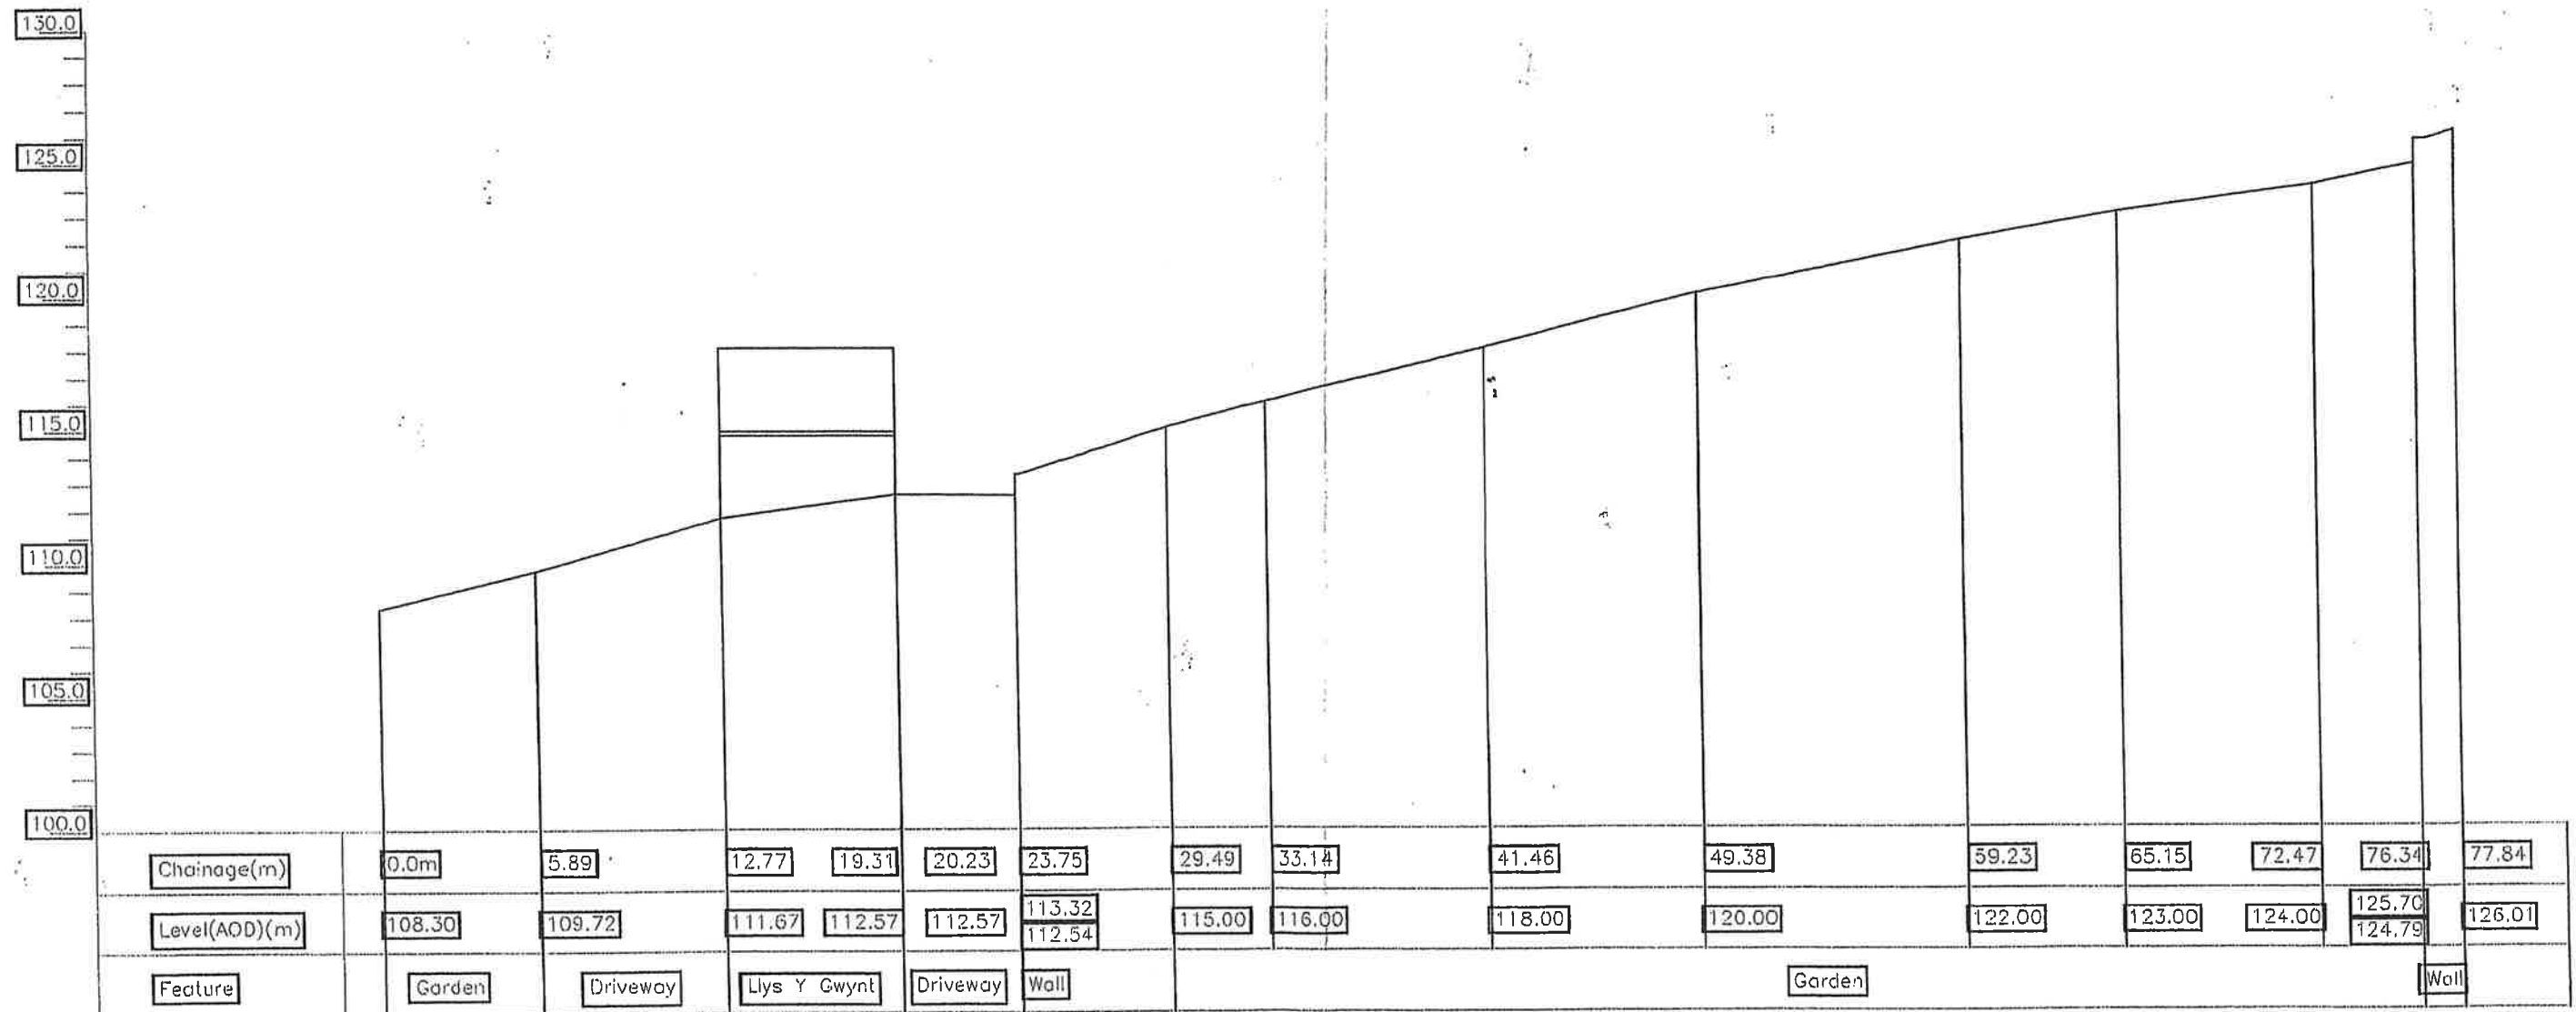

Cross Section A-A

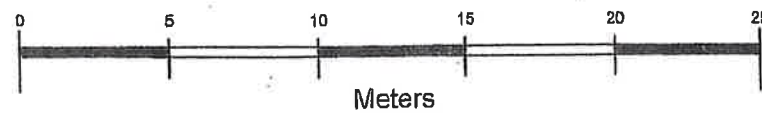

Daren Oliver
Civil Eng Services Ltd

11 Haul Rd Ystrad, Gwlltref, Carmarthenshire SA31 1TA
Mobile: 07310 24810 Office: 02920 200120
Email: daren@civilengservices.co.uk
www.civilengservices.co.uk

Contact
Llys Y Gwynt
17 Penygraig Rd
Alltwen
Pontardawe
Swansea
SA8 3BS

Cross Sections A-A

Drawing Number
20753/002/LYG/DLO

Scale
1/250 @ A3

Date
26/06/2022

Drawn by
DLO