


EXISTING SECTION B-B

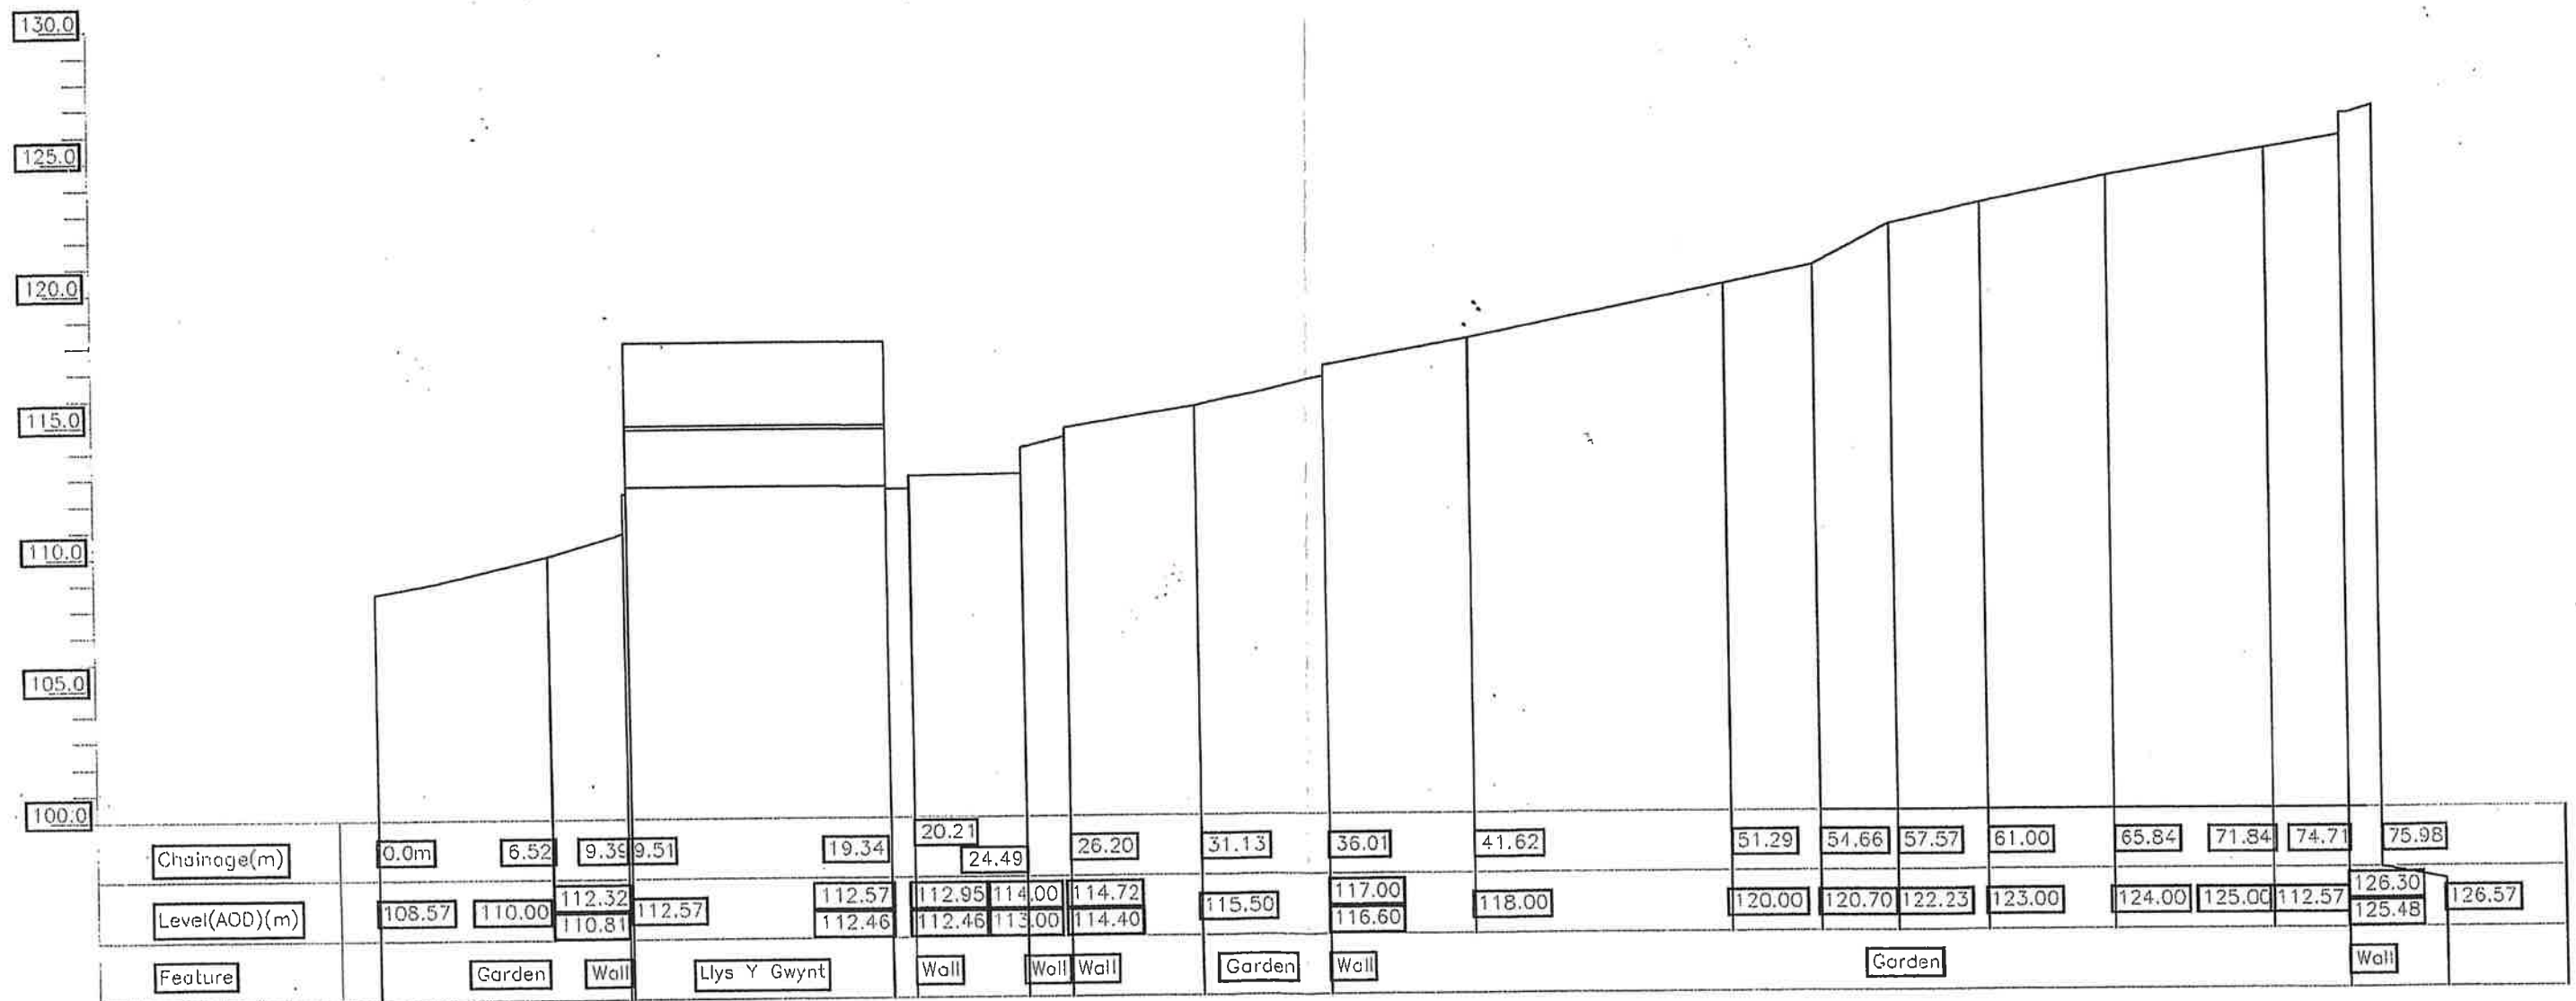

Cross Section B-B



Daren Oliver
Civil Eng Services Ltd
 11 Ford W. Yelby, Cwrtm Venn, Caerphilly CF83 1TA
 Mobile: 07219 22435 Office: 02920 405120
 Email: daren@civilengservices.co.uk
 www.civilengservices.co.uk

Contract: Llys Y Gwynt
 17 Penygraig Rd
 Alltwen
 Pontardawe
 Swansea
 SA8 3BS

Cross Sections B-B

Drawing Number: 20753/002/LYG/DLO

Scale: 1/250 @ A3

Date: 26/06/2022

Drawn by: DLO