



EXISTING SECTION C-C

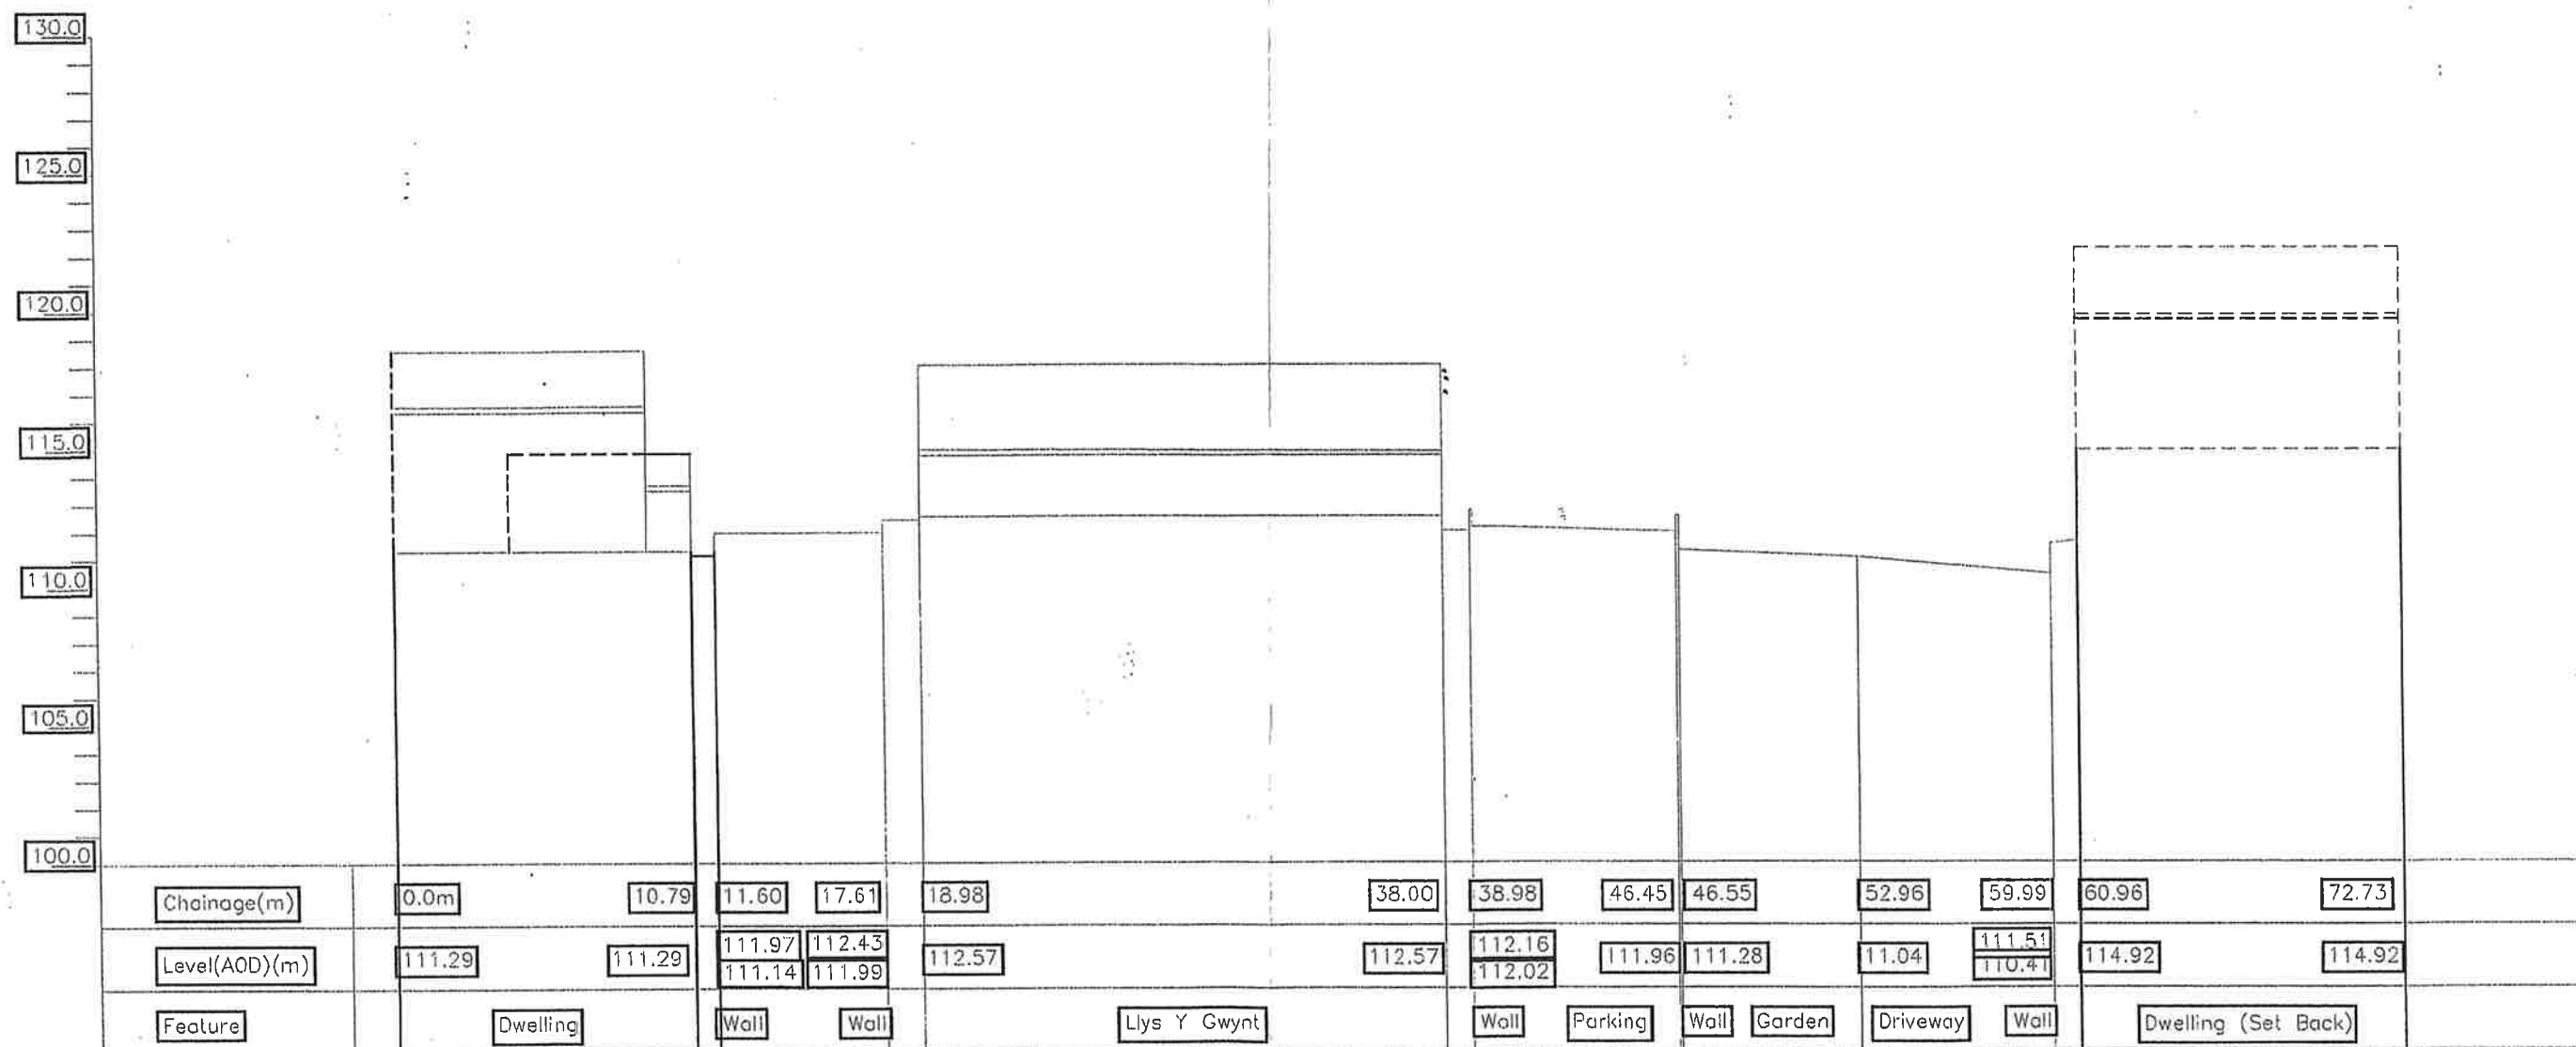

Cross Section C-C

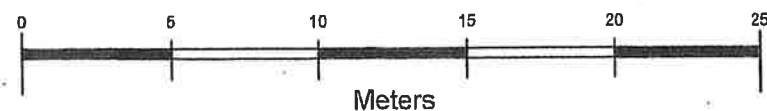

Daren Oliver
Civil Eng Services Ltd
1 Unit 4, 2nd Floor, Castle View, Caspally Ct, 11A
Mable - 02310 350159 Office - 01792 856120
Email - daren@civilengservices.co.uk
www.civilengservices.co.uk

Contract

Llys Y Gwynt
17 Penygraig Rd
Alltwen
Pontardawe
Swansea
SA8 3BS

Cross Sections C-C

Drawing Number
20753/002/LYG/DLO

Scale
1/250 @ A3

Date
26/06/2022

Drawn by
DLO