



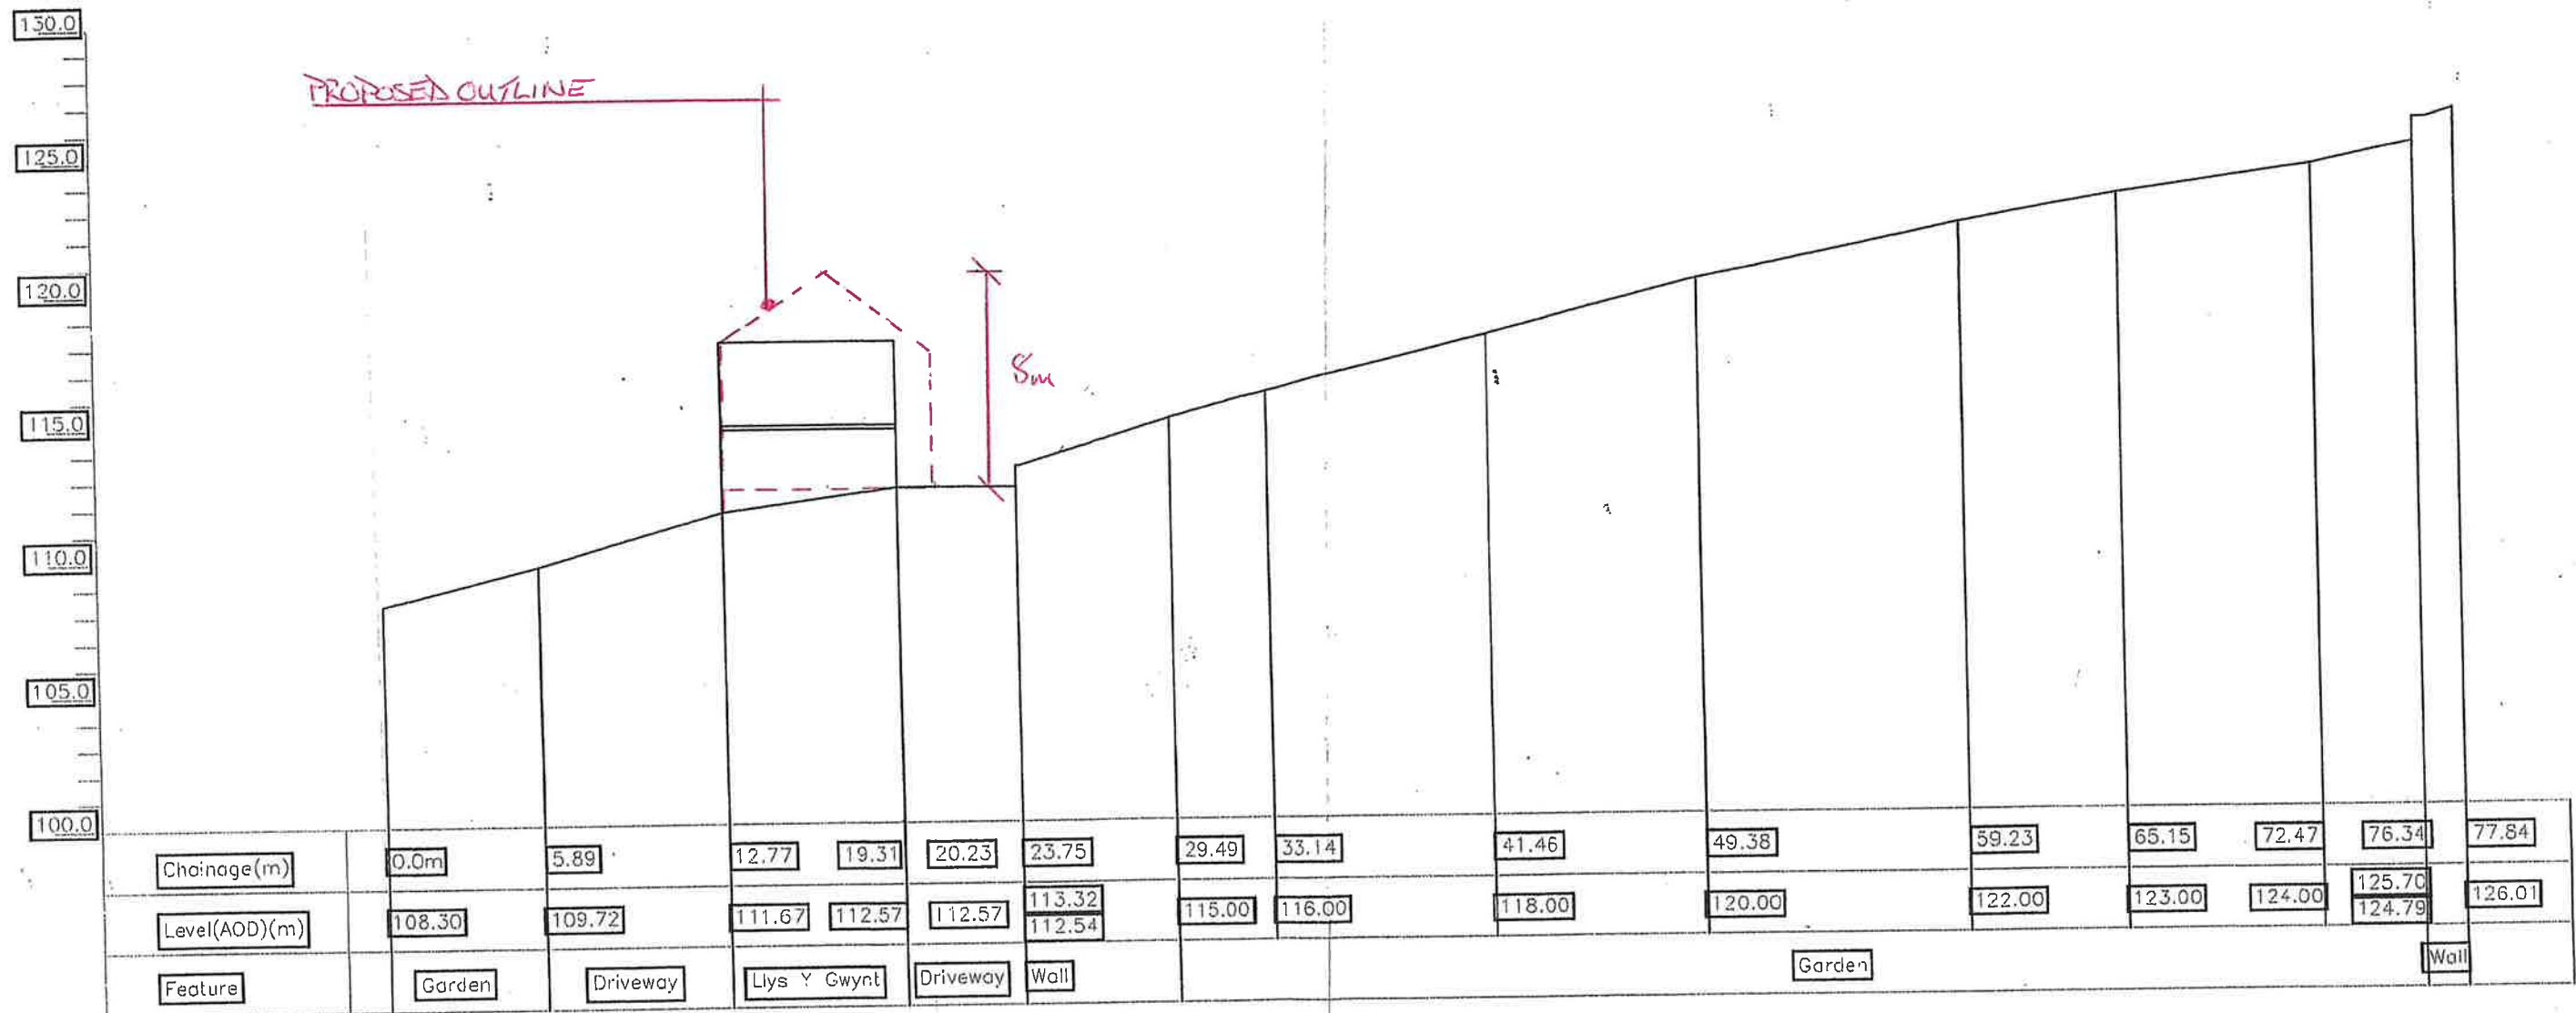

Cross Section A-A

PROPOSED SECTION A-A

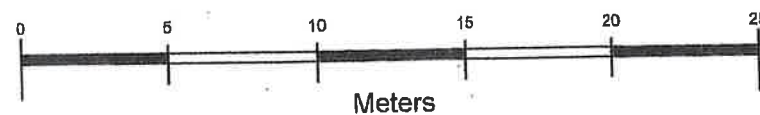

Daren Oliver
Civil Eng Services Ltd
1801 Yr Cyllyn, Cheltenham, Carmarthenshire SA31 3JA
Mobile: 07210 028111 Office: 02920 00120
Email: daren@civilengservices.co.uk
www.civilengservices.co.uk

Contact
Llys Y Gwynt
17 Penygralg Rd
Alltwn
Pontardawe
Swansea
SA8 3BS

Cross Sections A-A

Drawing Number
20753/002/LYG/DLO

Scale
1/250 @ A3

Date
26/06/2022

Drawn by
DLO