



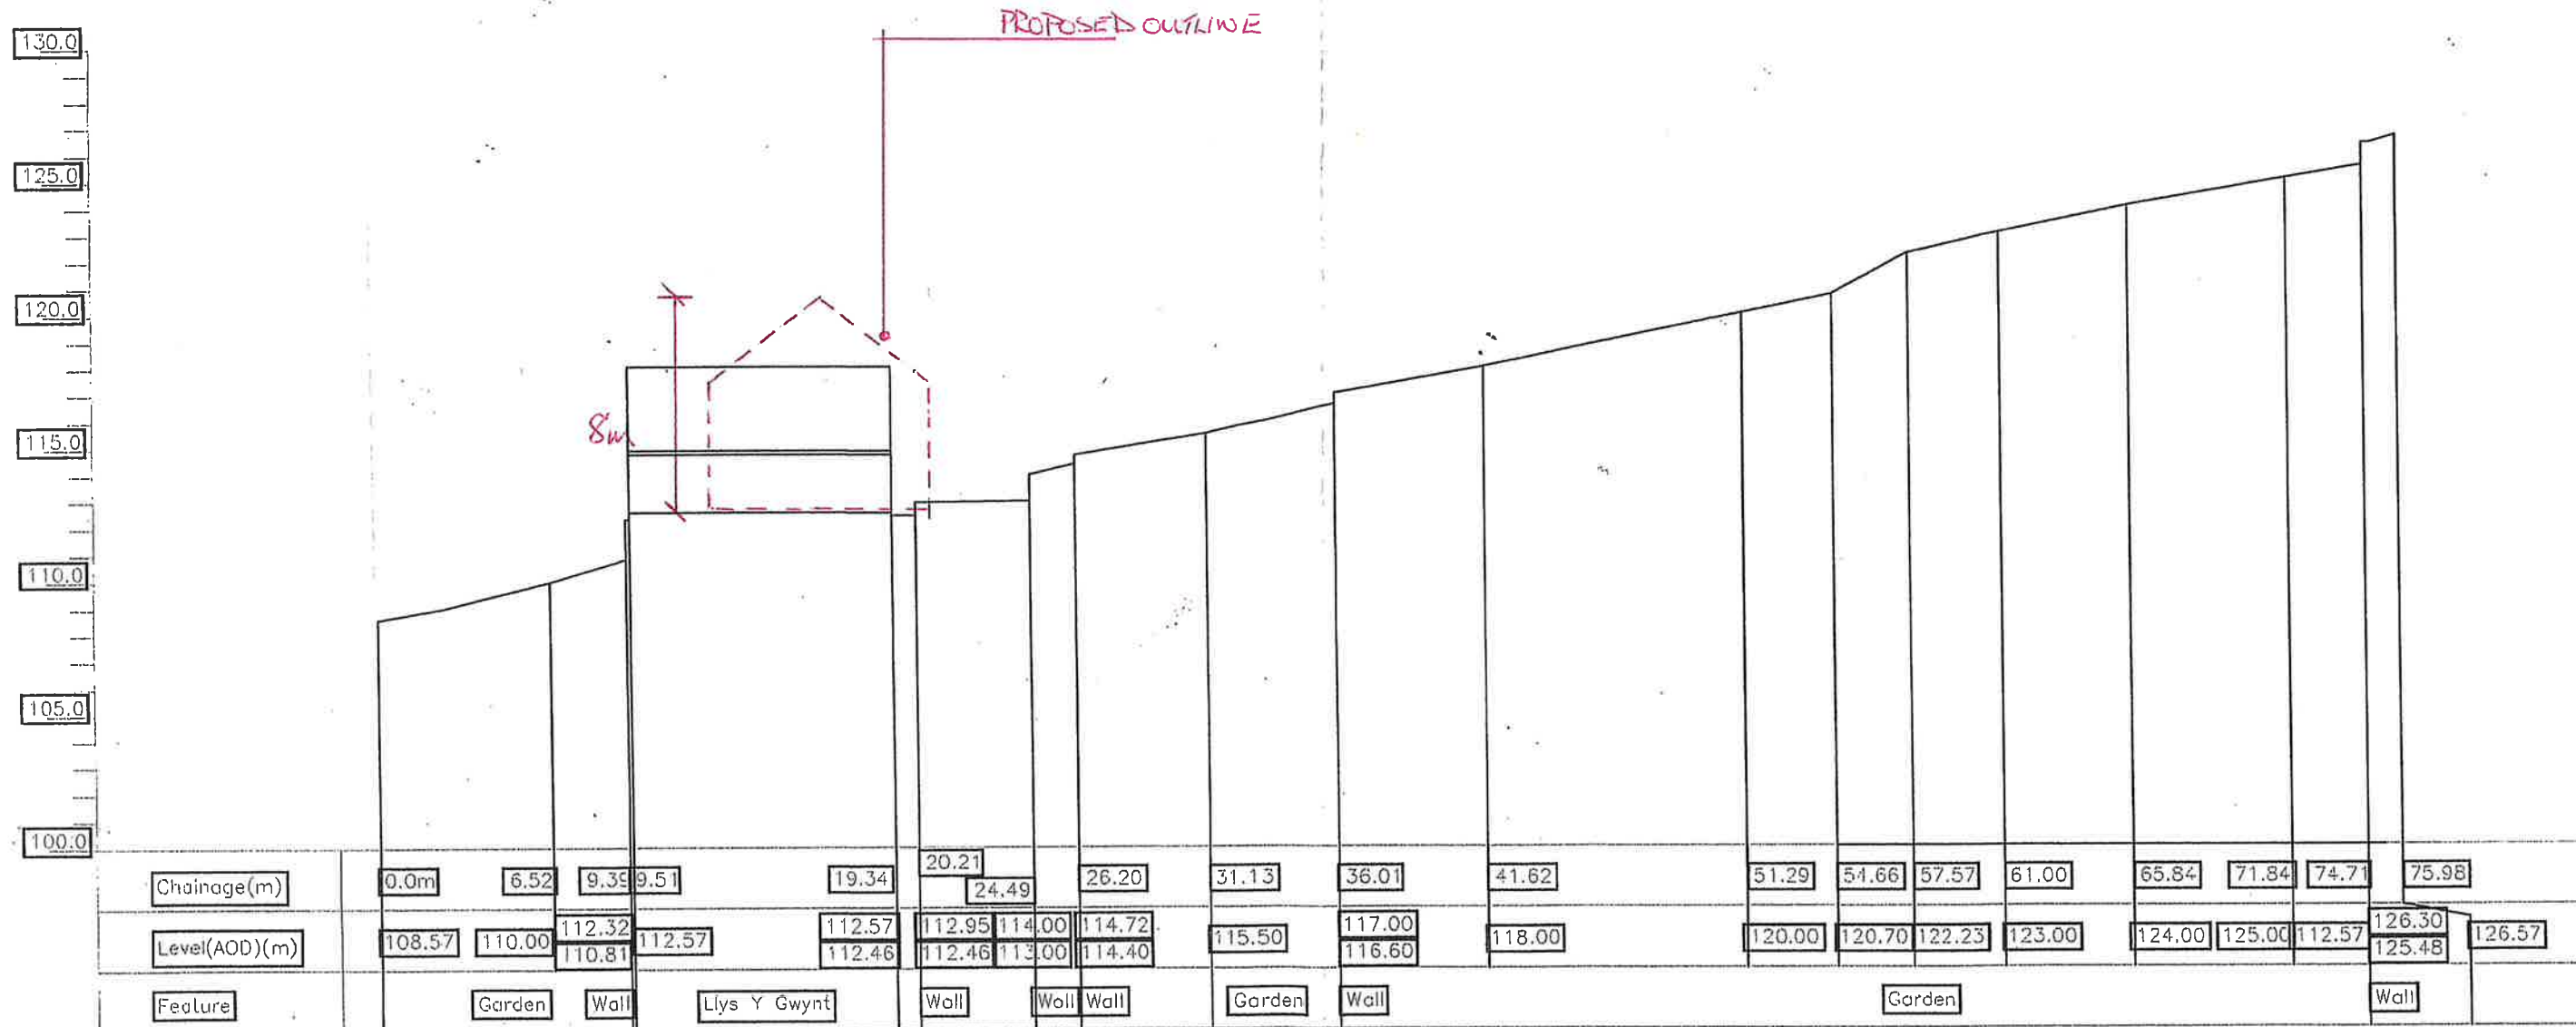

Cross Section B-B

PROPOSED SECTION B-B

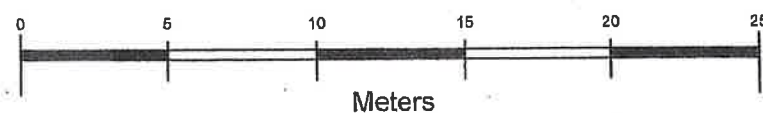

Daren Oliver
Civil Eng Services Ltd
11 Wood Yr Tŷ, Glyn Venn, Gorsestymhle, Ceredigion SA41 1TA
Mobile: 07219 224059 Office: 01202 050120
Email: daren@civilengservices.co.uk
www.civilengservices.co.uk

Contract
Llys Y Gwynt
17 Penygraig Rd
Alltwen
Pontardawe
Swansea
SA8 3BS

Cross Sections B-B

Drawing Number
20753/002/LYG/DLO

Scale
1/250 @ A3

Date
26/06/2022

Drawn by
DLO