



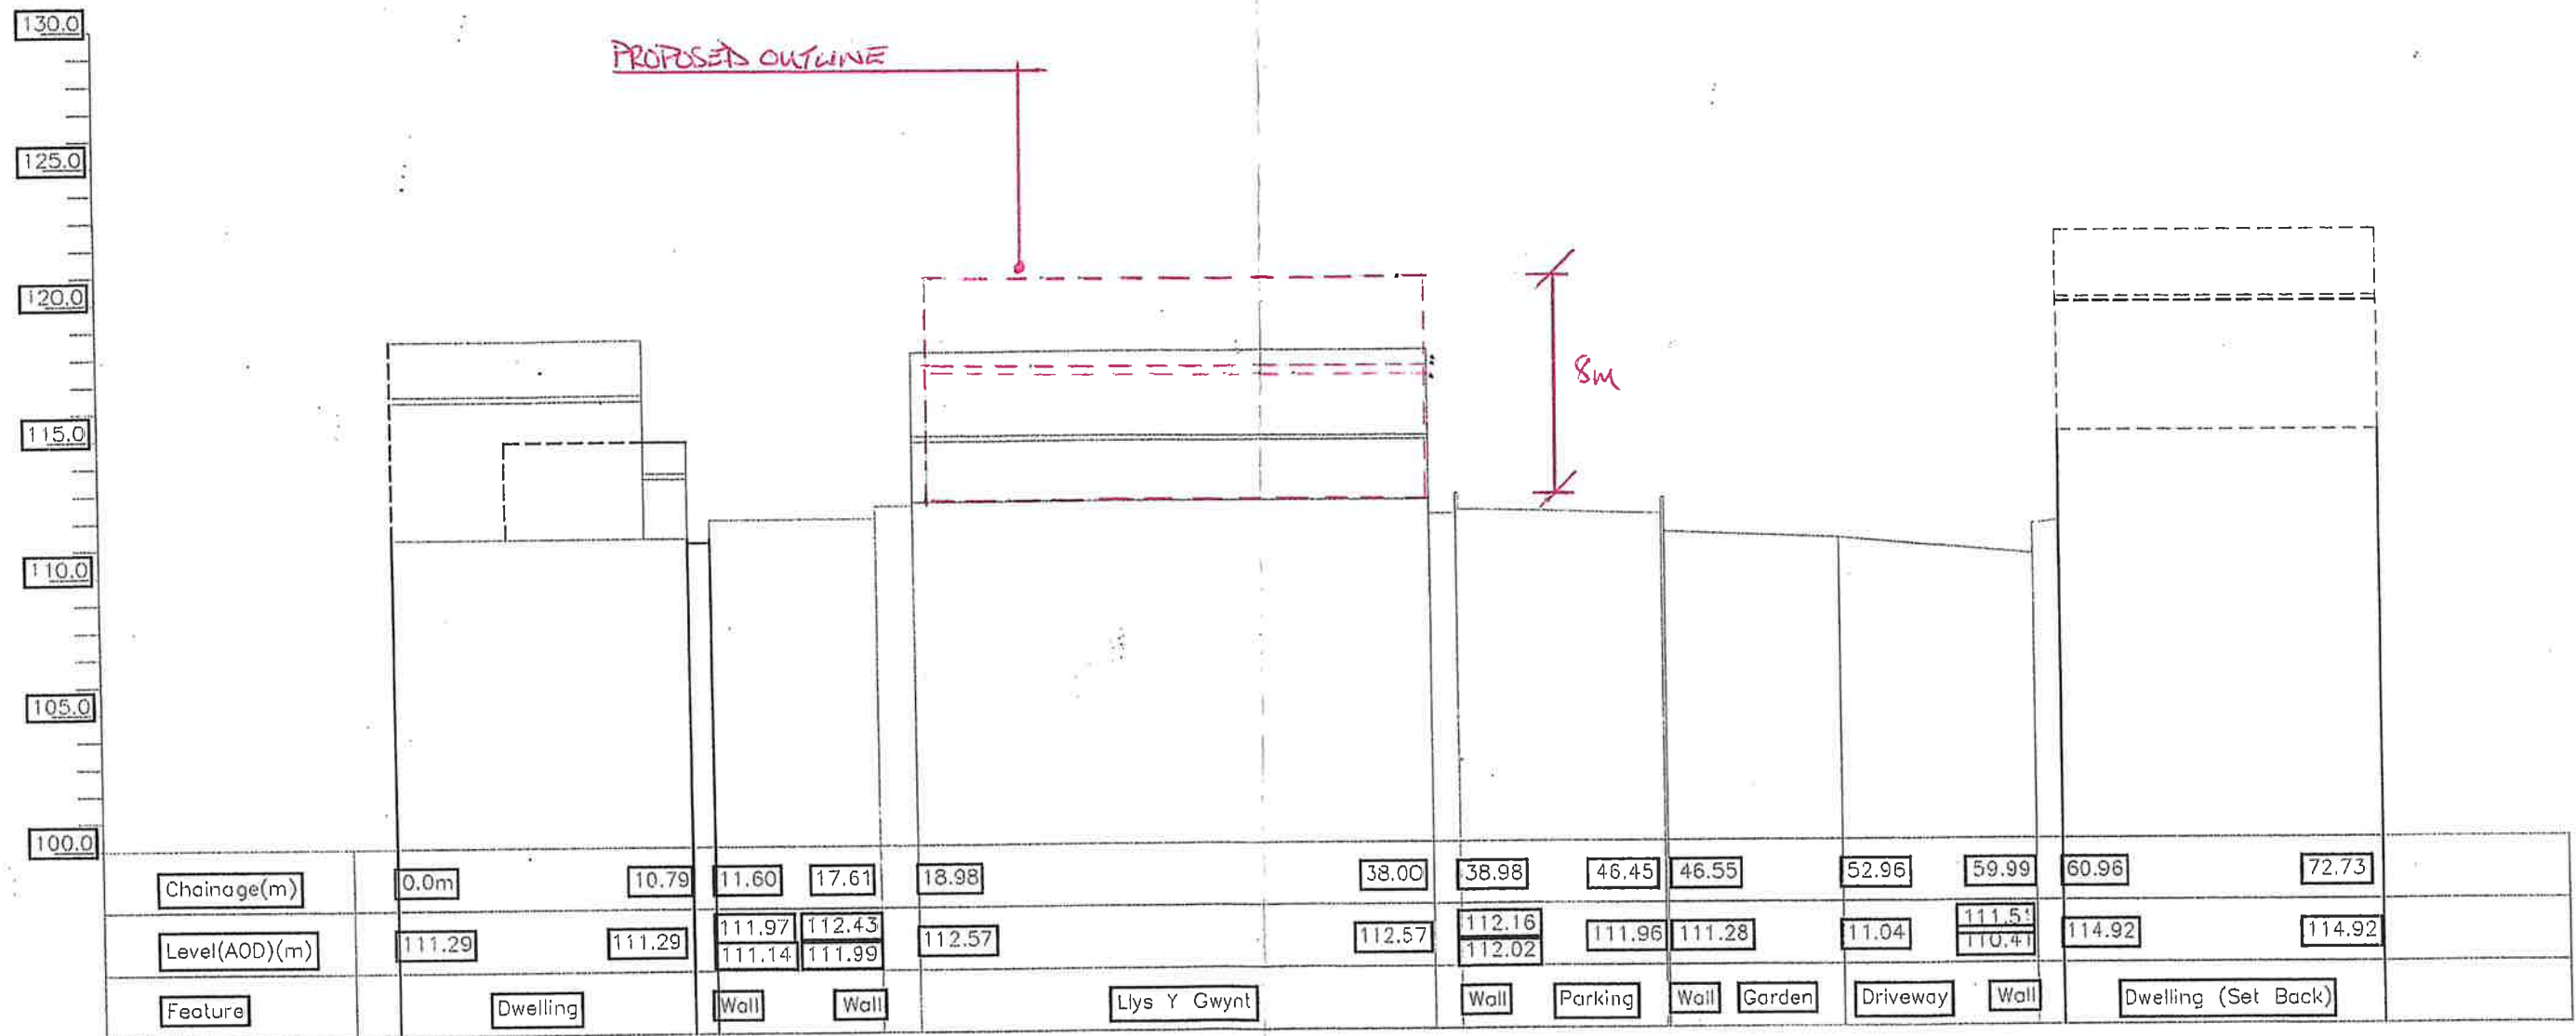

Cross Section C-C

PROPOSED SECTION C-C

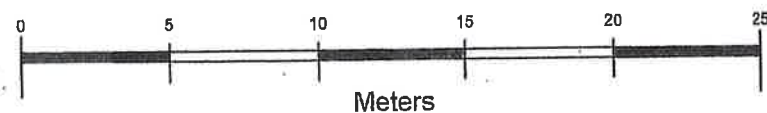

Drion Oliver
Civil Eng Services Ltd
1 First Floor, Gwynedd House, Gwynedd Street, Llanelli, Carmarthenshire, SA8 3BS
Tel: 01552 371111 Fax: 01552 371112 Email: d.oliver@drionoliver.co.uk

Contract
Llys Y Gwynt
17 Penygraig Rd
Alltwen
Pontardawe
Swansea
SA8 3BS

Cross Sections C-C

Drawing Number
20753/002/LYG/DLO

Scale
1/250 @ A3

Date
26/06/2022

Drawn by
DLO