

450 (450 OVERALL MINIMUM)

450 (450 OVERALL MINIMUM)

SCALE 1:20



SCALE 1:10



SCALE 1:250



A CARRIAGEWAY SURFACE LEVEL GREATER THAN 6mm BELOW THE TOP OF KERB CAUSES SERIOUS DIFFICULTIES FOR WHEELCHAIR USERS.

SCALE 1:10



ALL FIGURED LEVELS ARE RELATED TO LAND SURVEY DATUM AS
RCA DRAWING NUMBER JOB NUMBER/01 UNLESS NOTED
OTHERWISE.

ALL FIGURED DIMENSIONS ARE IN MILLIMETRES UNLESS NOTED OTHERWISE.

ALL WORKS SHALL BE IN ACCORDANCE WITH CURRENT RELEVANT SECTIONS OF:

- * SPECIFICATION FOR HIGHWAY WORKS
- * DESIGN MANUAL FOR ROADS AND BRIDGES
- * LOCAL AUTHORITY HIGHWAY ADOPTION REQUIREMENTS
- * LOCAL AUTHORITY SAB APPROVAL AND REQUIREMENTS
- * SEWERS FOR ADOPTION 7th EDITION
- * BUILDING REGULATIONS
- * BRITISH STANDARDS
- * NEW ROADS AND STREET WORKS ACT
- * HEALTH AND SAFETY REGULATIONS
- * GOOD PRACTICE

IT IS KNOWN THAT EXISTING UTILITY COMPANY UNDERGROUND SERVICES AND APPARATUS IS PRESENT WITHIN THE PROPOSED WORKS AREA THE CONTRACTOR SHOULD ALLOW FOR ALL NECESSARY INVESTIGATIVE WORK (CAT DETECTION, TRIAL HOLES, ETC.) TO DETERMINE ROUTE AND DEPTH OF ALL UNDERGROUND SERVICES TO AVOID DAMAGE AND PRESERVE SUPPLIES TO EXISTING DWELLINGS / PREMISES.

RCA PROJECT REFERENCE No.:	21713
-------------------------------	-------

DRAWING STATUS:
A1 - CONSTRUCTION




T: 01267 222 646

T: 01437 762 795

E: office@rca-eng.co.uk

W: www.rca-eng.co.uk

CLIENT:

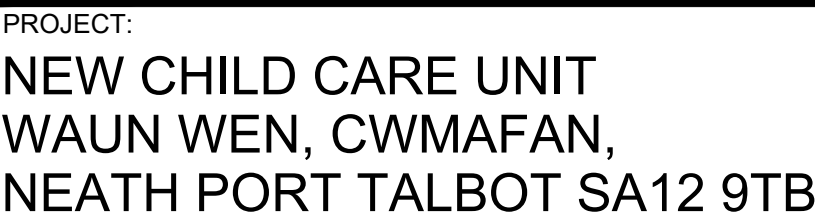

DRAWING TITLE:

EXTERNAL WORKS CONSTRUCTION DETAILS

DRAWING No.:	REVISION:
2455 -RCA-01-ZZ- DR -C- 05	C01