






Site Plan as Proposed, 1:500

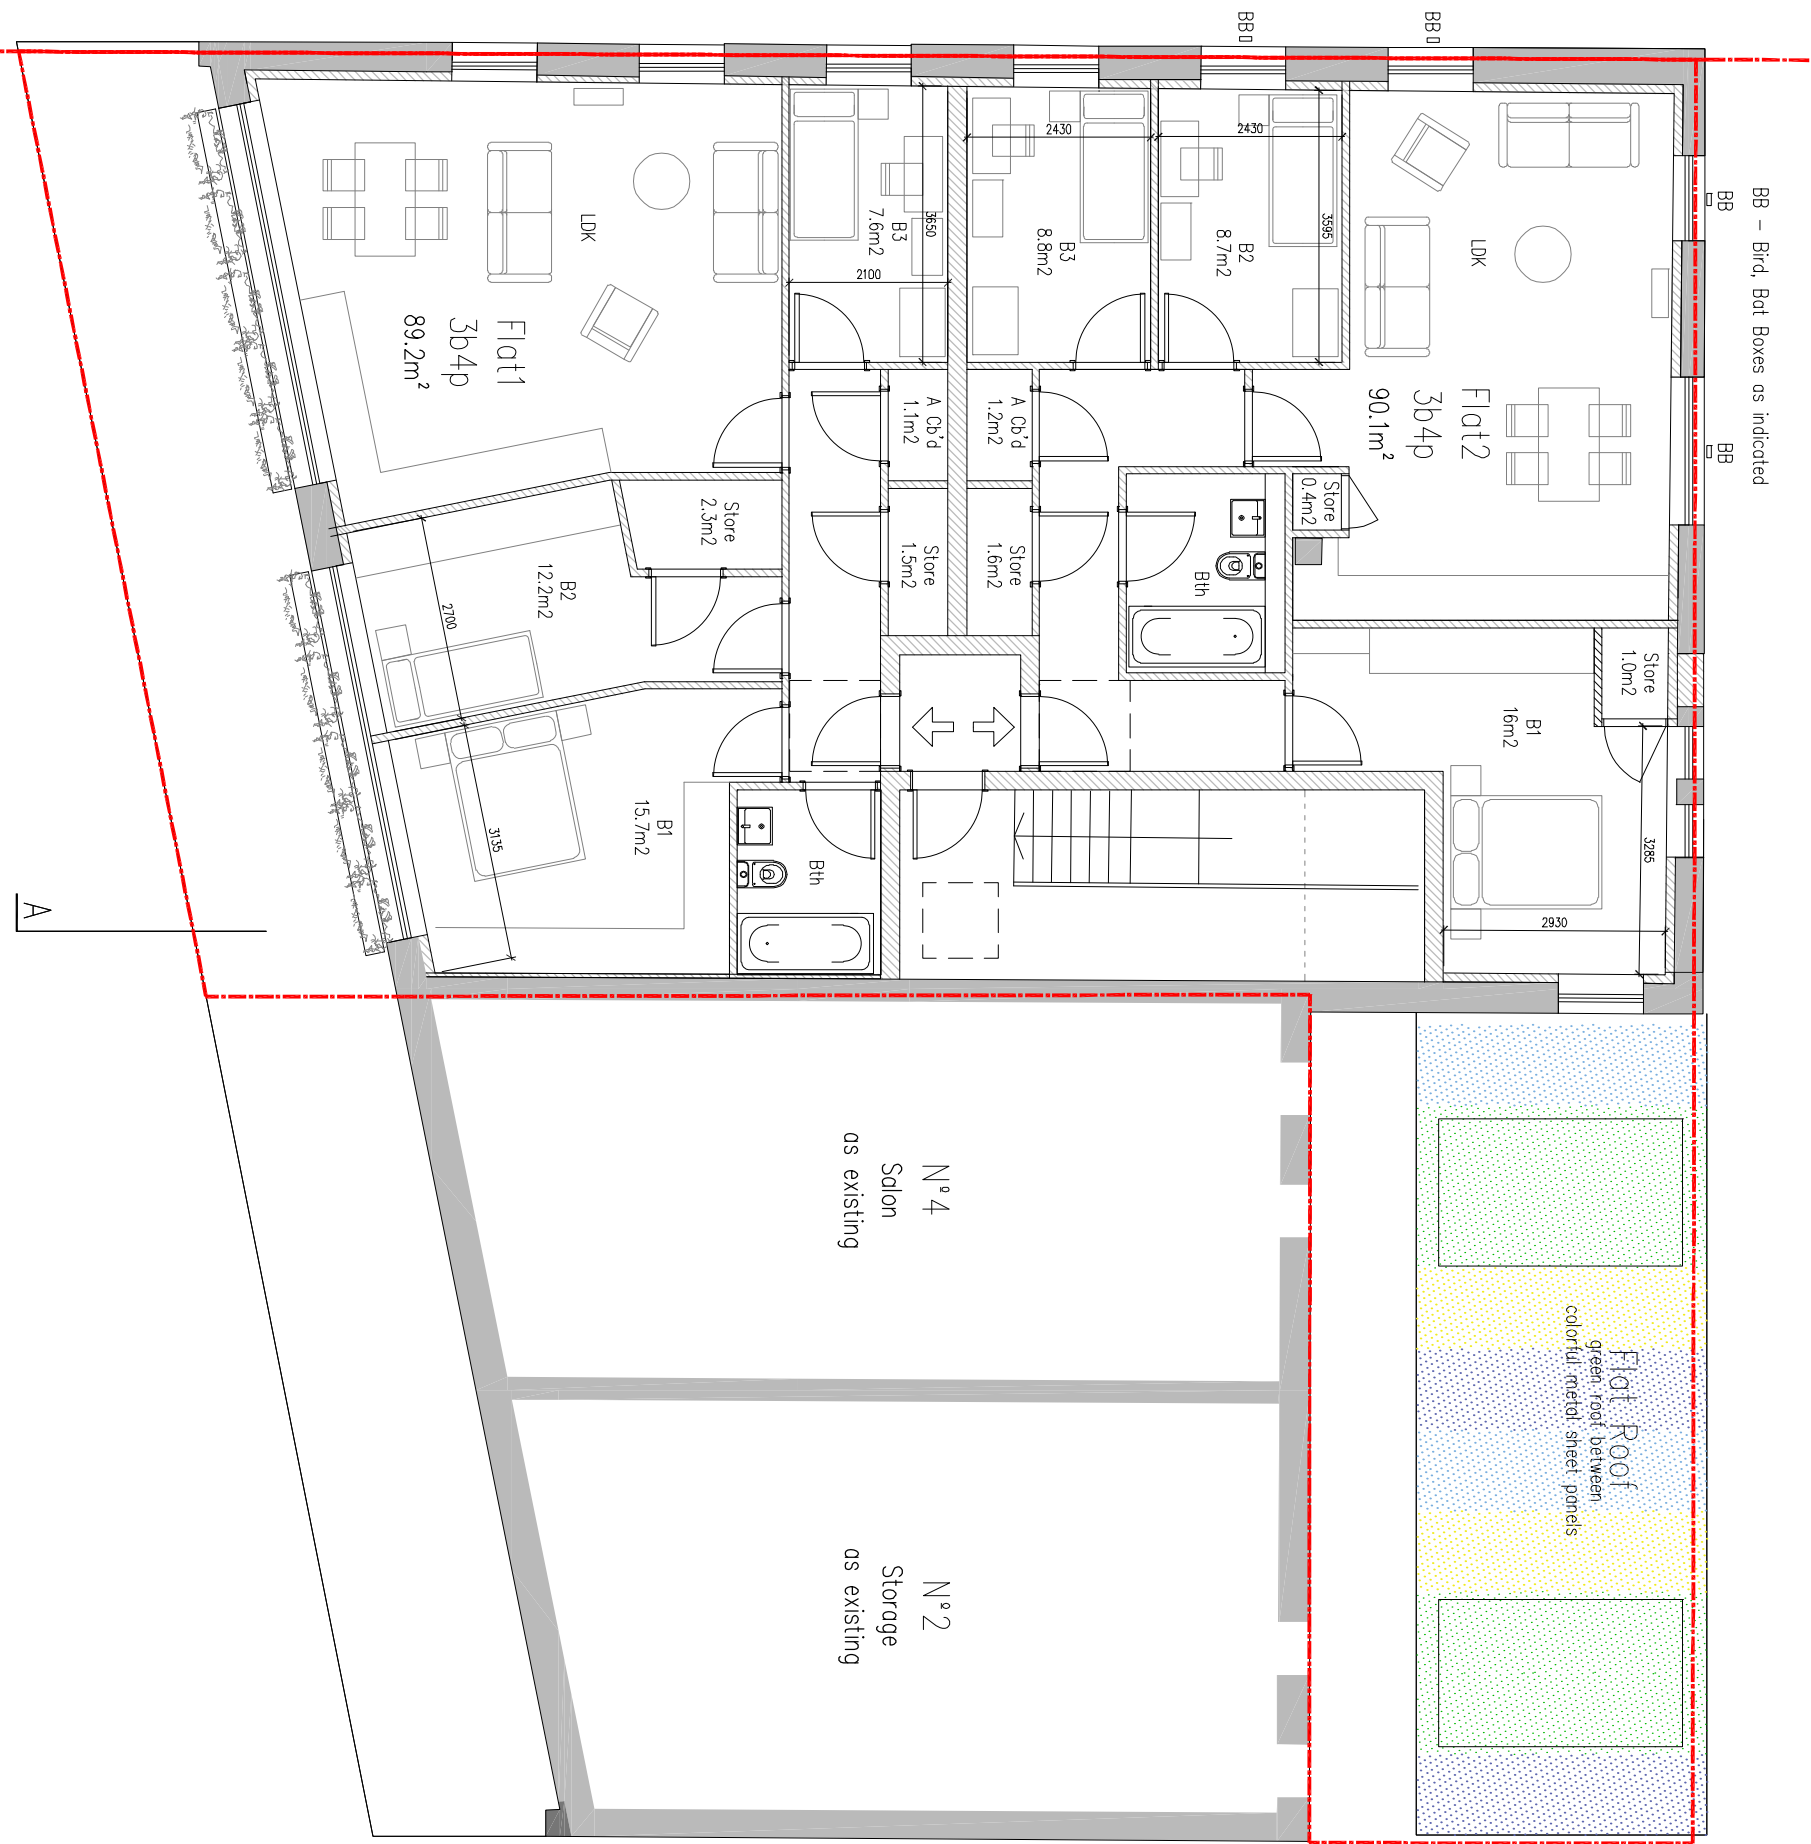

Proposed First Floor Plan, 1:100

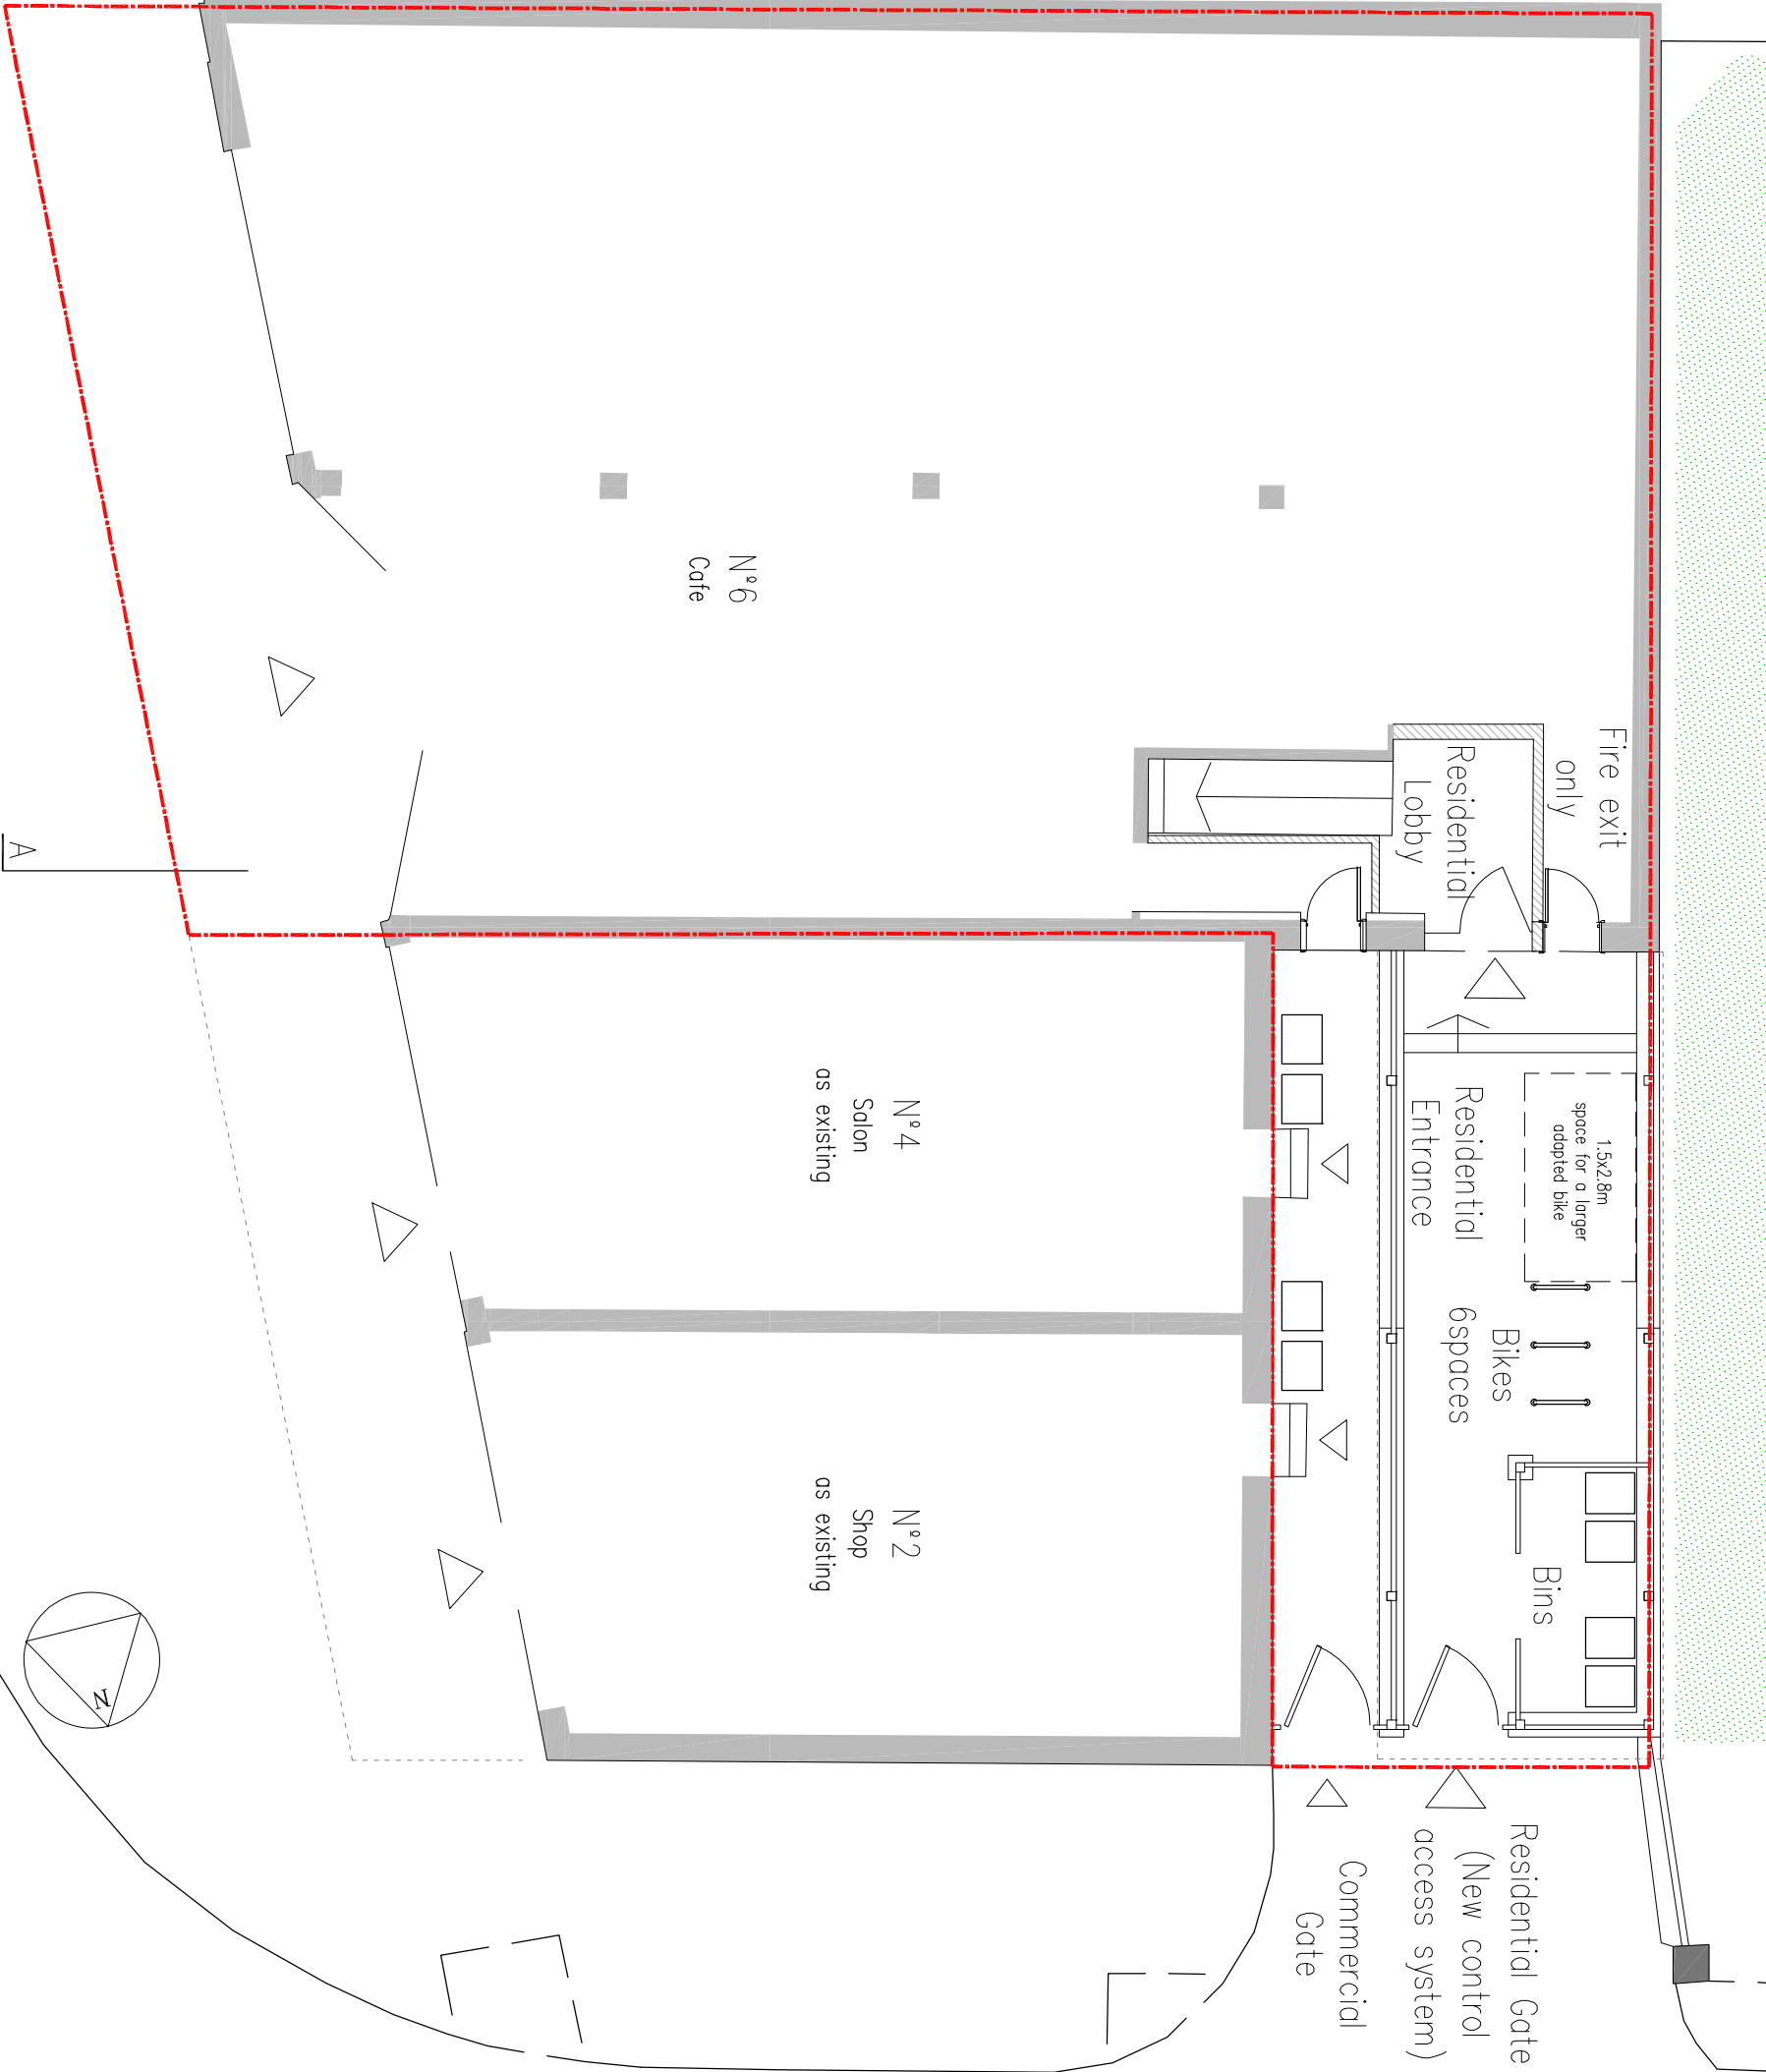

Proposed Ground Floor Plan, 1:100

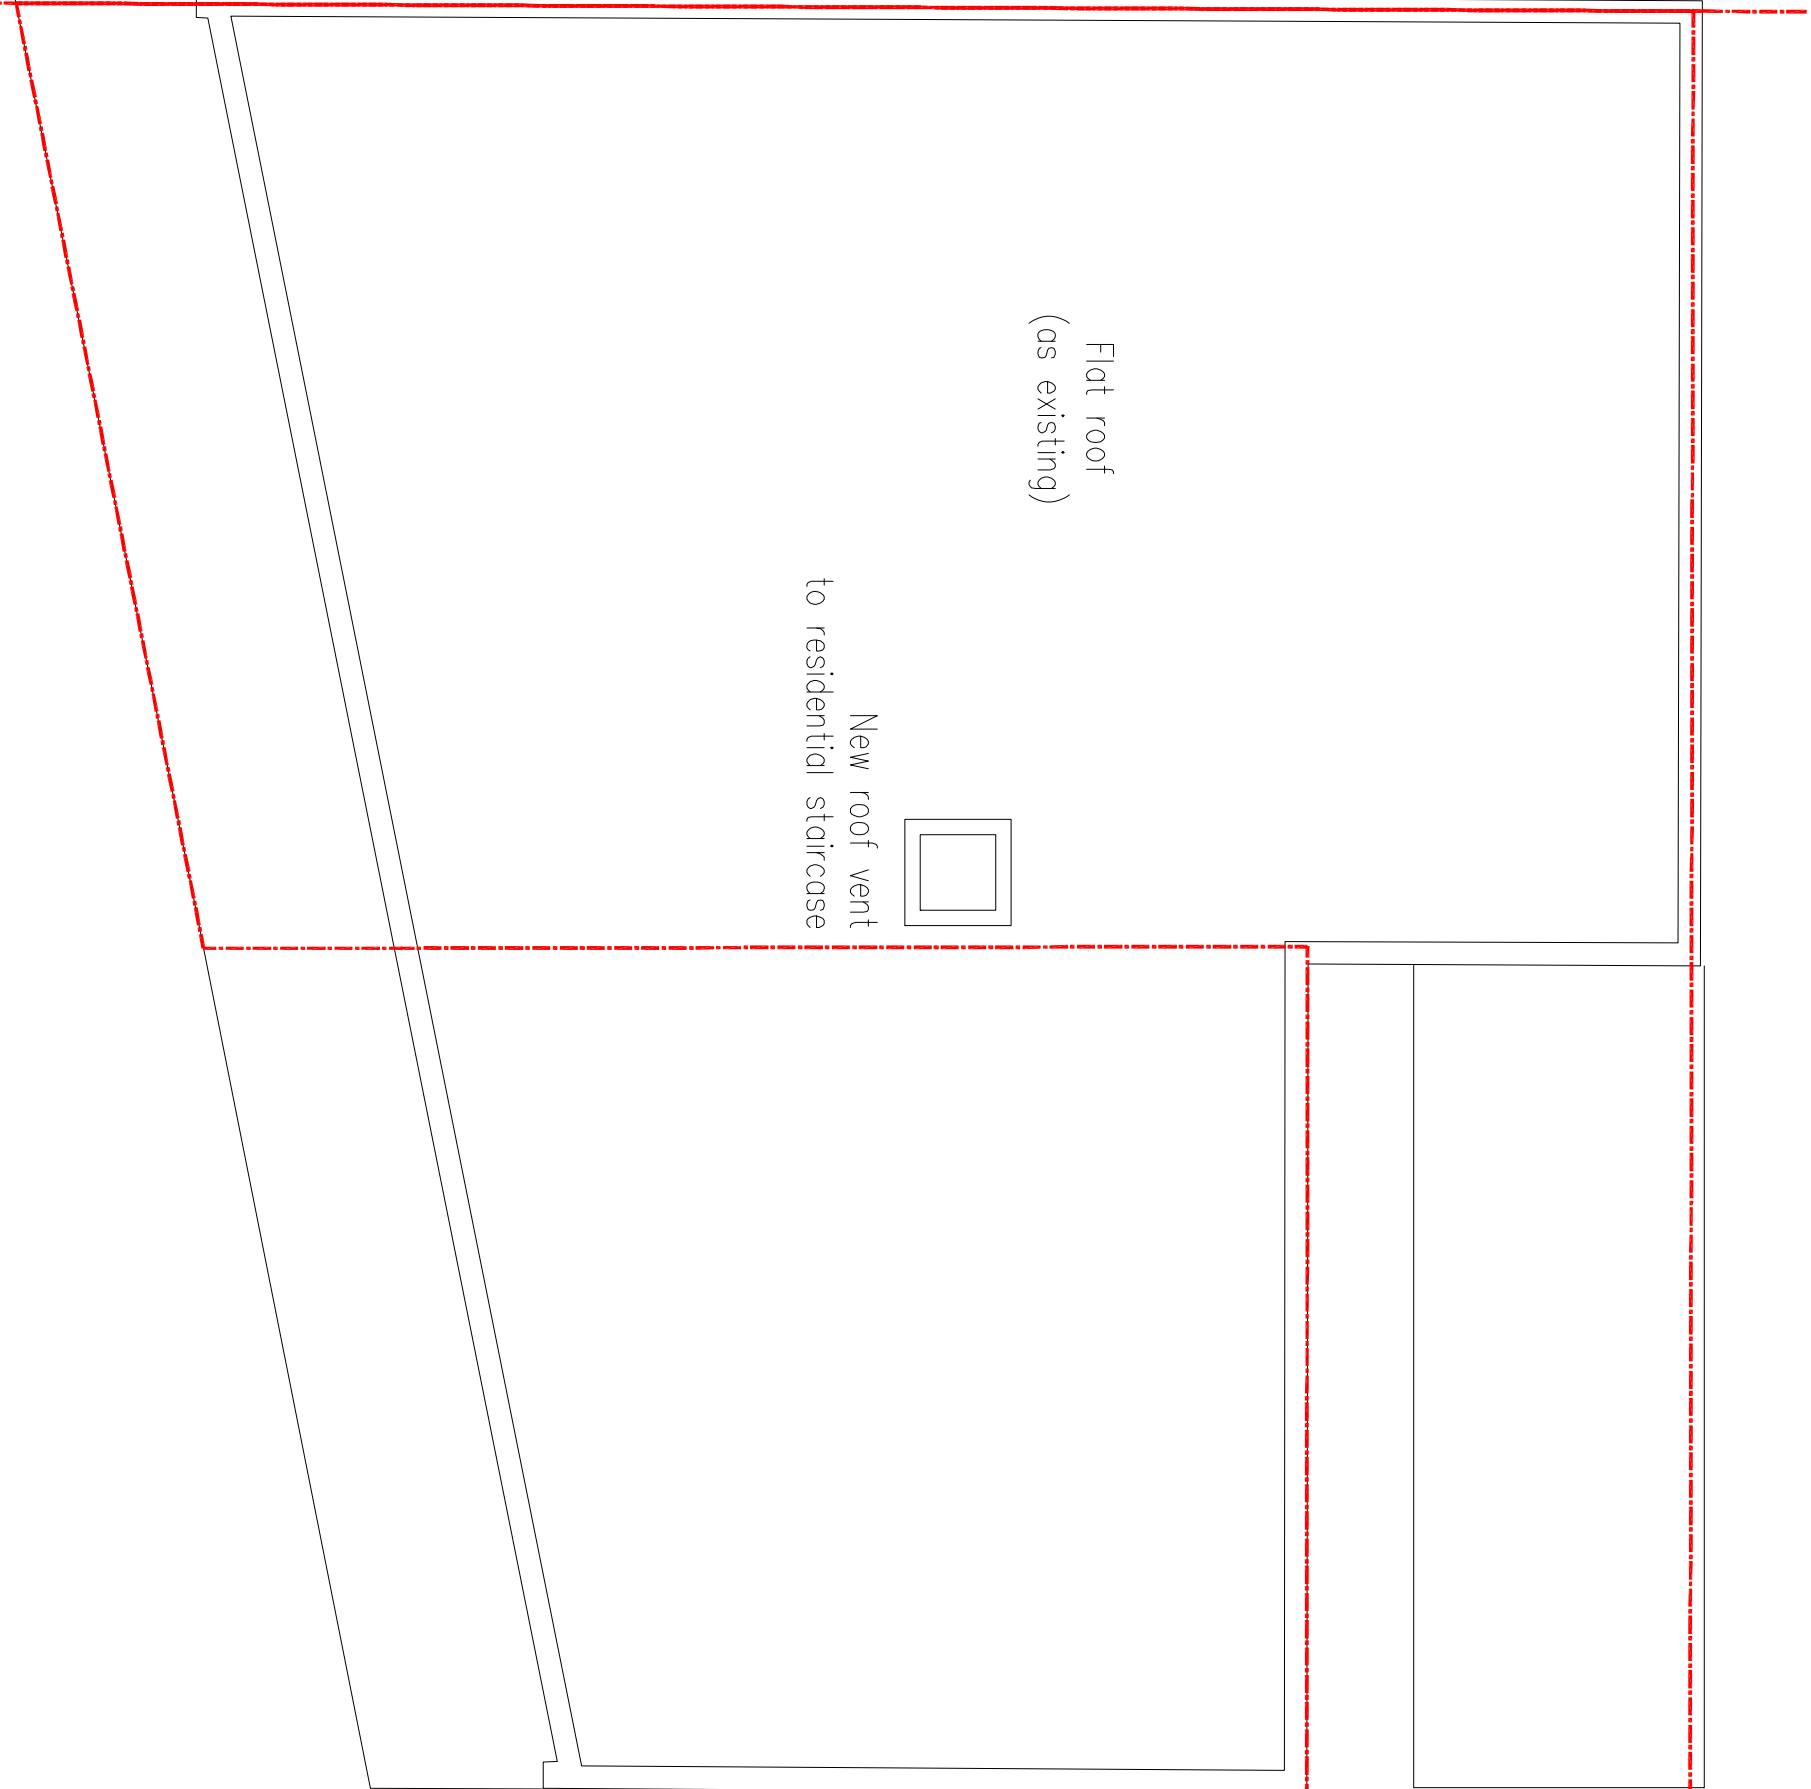

Proposed Roof Plan, 1:100

Copyright of this drawing belongs to M&P Architect and shall not be used or reproduced in any form without the express permission. The moral right of the author is hereby asserted.

Do not scale from this drawing - Work to figured dimensions only. All dimensions to be checked on the plan to the exclusion of any work.

For the avoidance of doubt, all dimensions are measured to wall structure and not the inner unless otherwise stated.

When any discrepancy is found to exist within or between drawings and/or documents it should be reported to the architect immediately.

M&P Architect shall not be liable for any use of drawings and documents in the absence of M&P Architect's written consent.

Please send corrections and error reports to: info@mamp-architect.com

Notes

Revision	Author & Description	Date
B	FEEDING ISSUE	05/07/24
A	FEEDING ISSUE	02/05/24
-	FEEDING ISSUE	xx/xx/24

M&P ARCHITECT

Client
Jacob Gross

Project
6 Windsor Road
and land to rear,
Neath SA11 1DA

Title
As Proposed
Site and Location Plan
Floor Plans

Drawing:	44-06-23 P01
Date:	xx/04/2024
By:	WM
Scale:	1:1250,500,100
@ A1	WM