

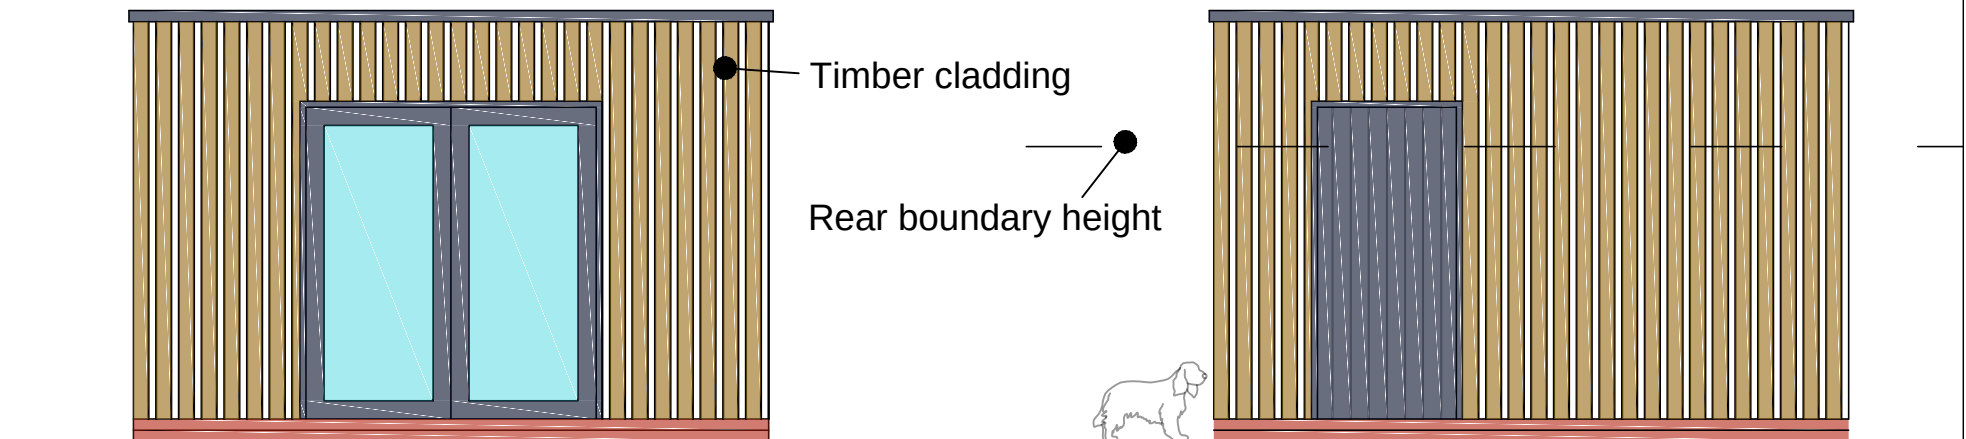


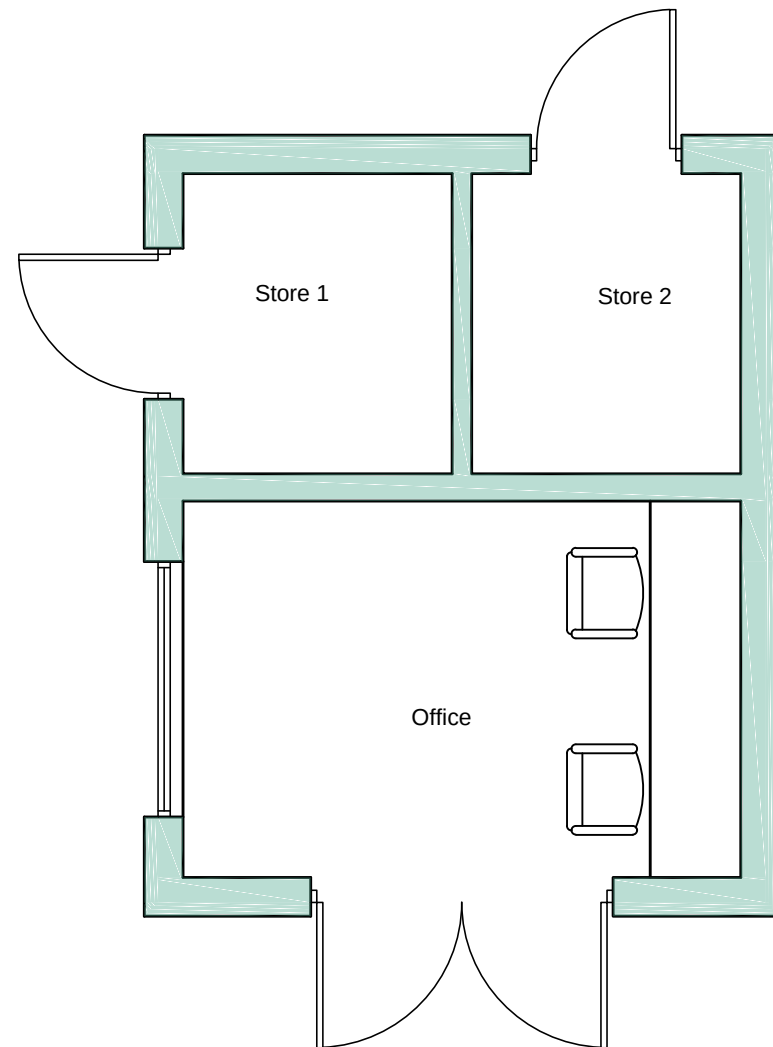


Side Facing House

Side Facing Drive

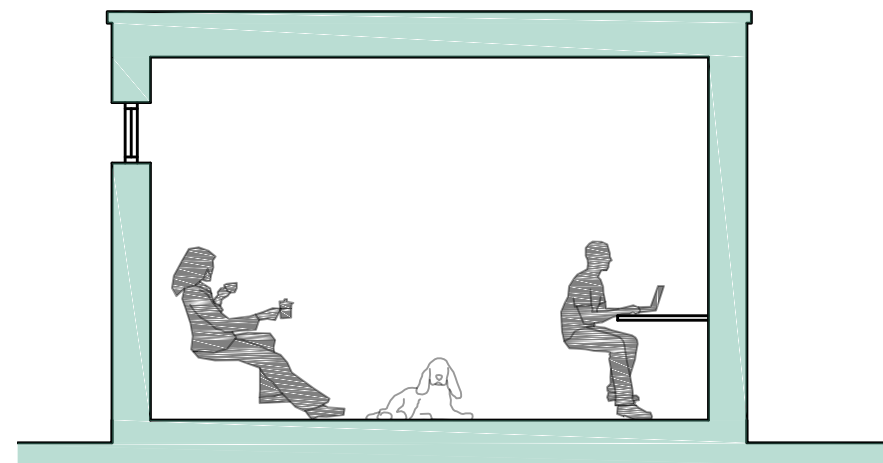

Section

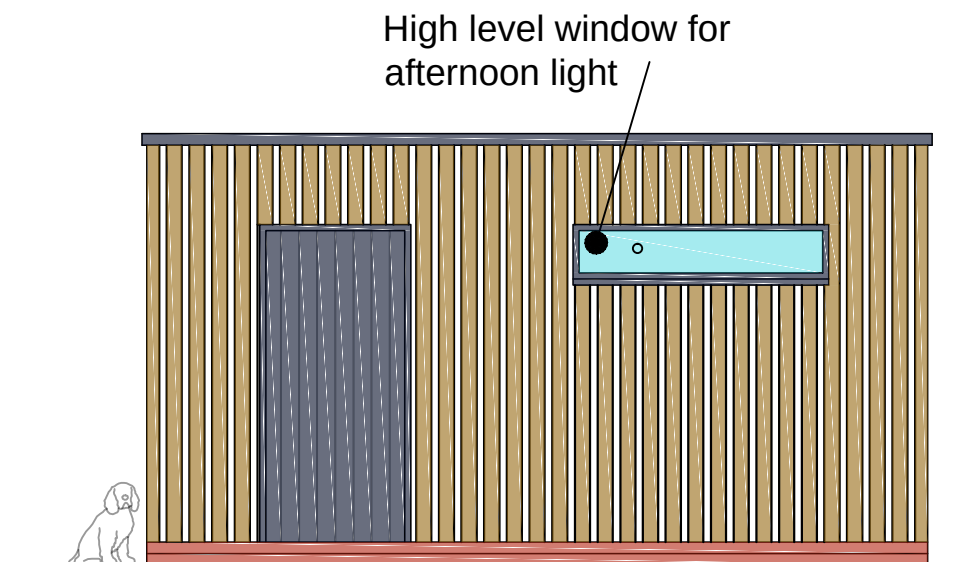

Side Elevation



CLIENT Matthew Watkeys 16 Prettyman Drive LLandarcy		JOB TITLE Rear extension	DRNG. TITLE Proposed Outbuilding		
DATE: Nov 2023	SCALE: 1:50	A3	DRNG. NO. 23.11.03	REV. 01	PURPOSE Planning

This drawing is copyright ©
NOTE: All dimensions to be checked on
site and not scaled from the drawing.

Ferndale Architectural Solutions LTD
98 Neath Road, Resolven, Neath, SA11 4AN Tel: 07970808768 Email: owen@ferndaleas.co.uk