


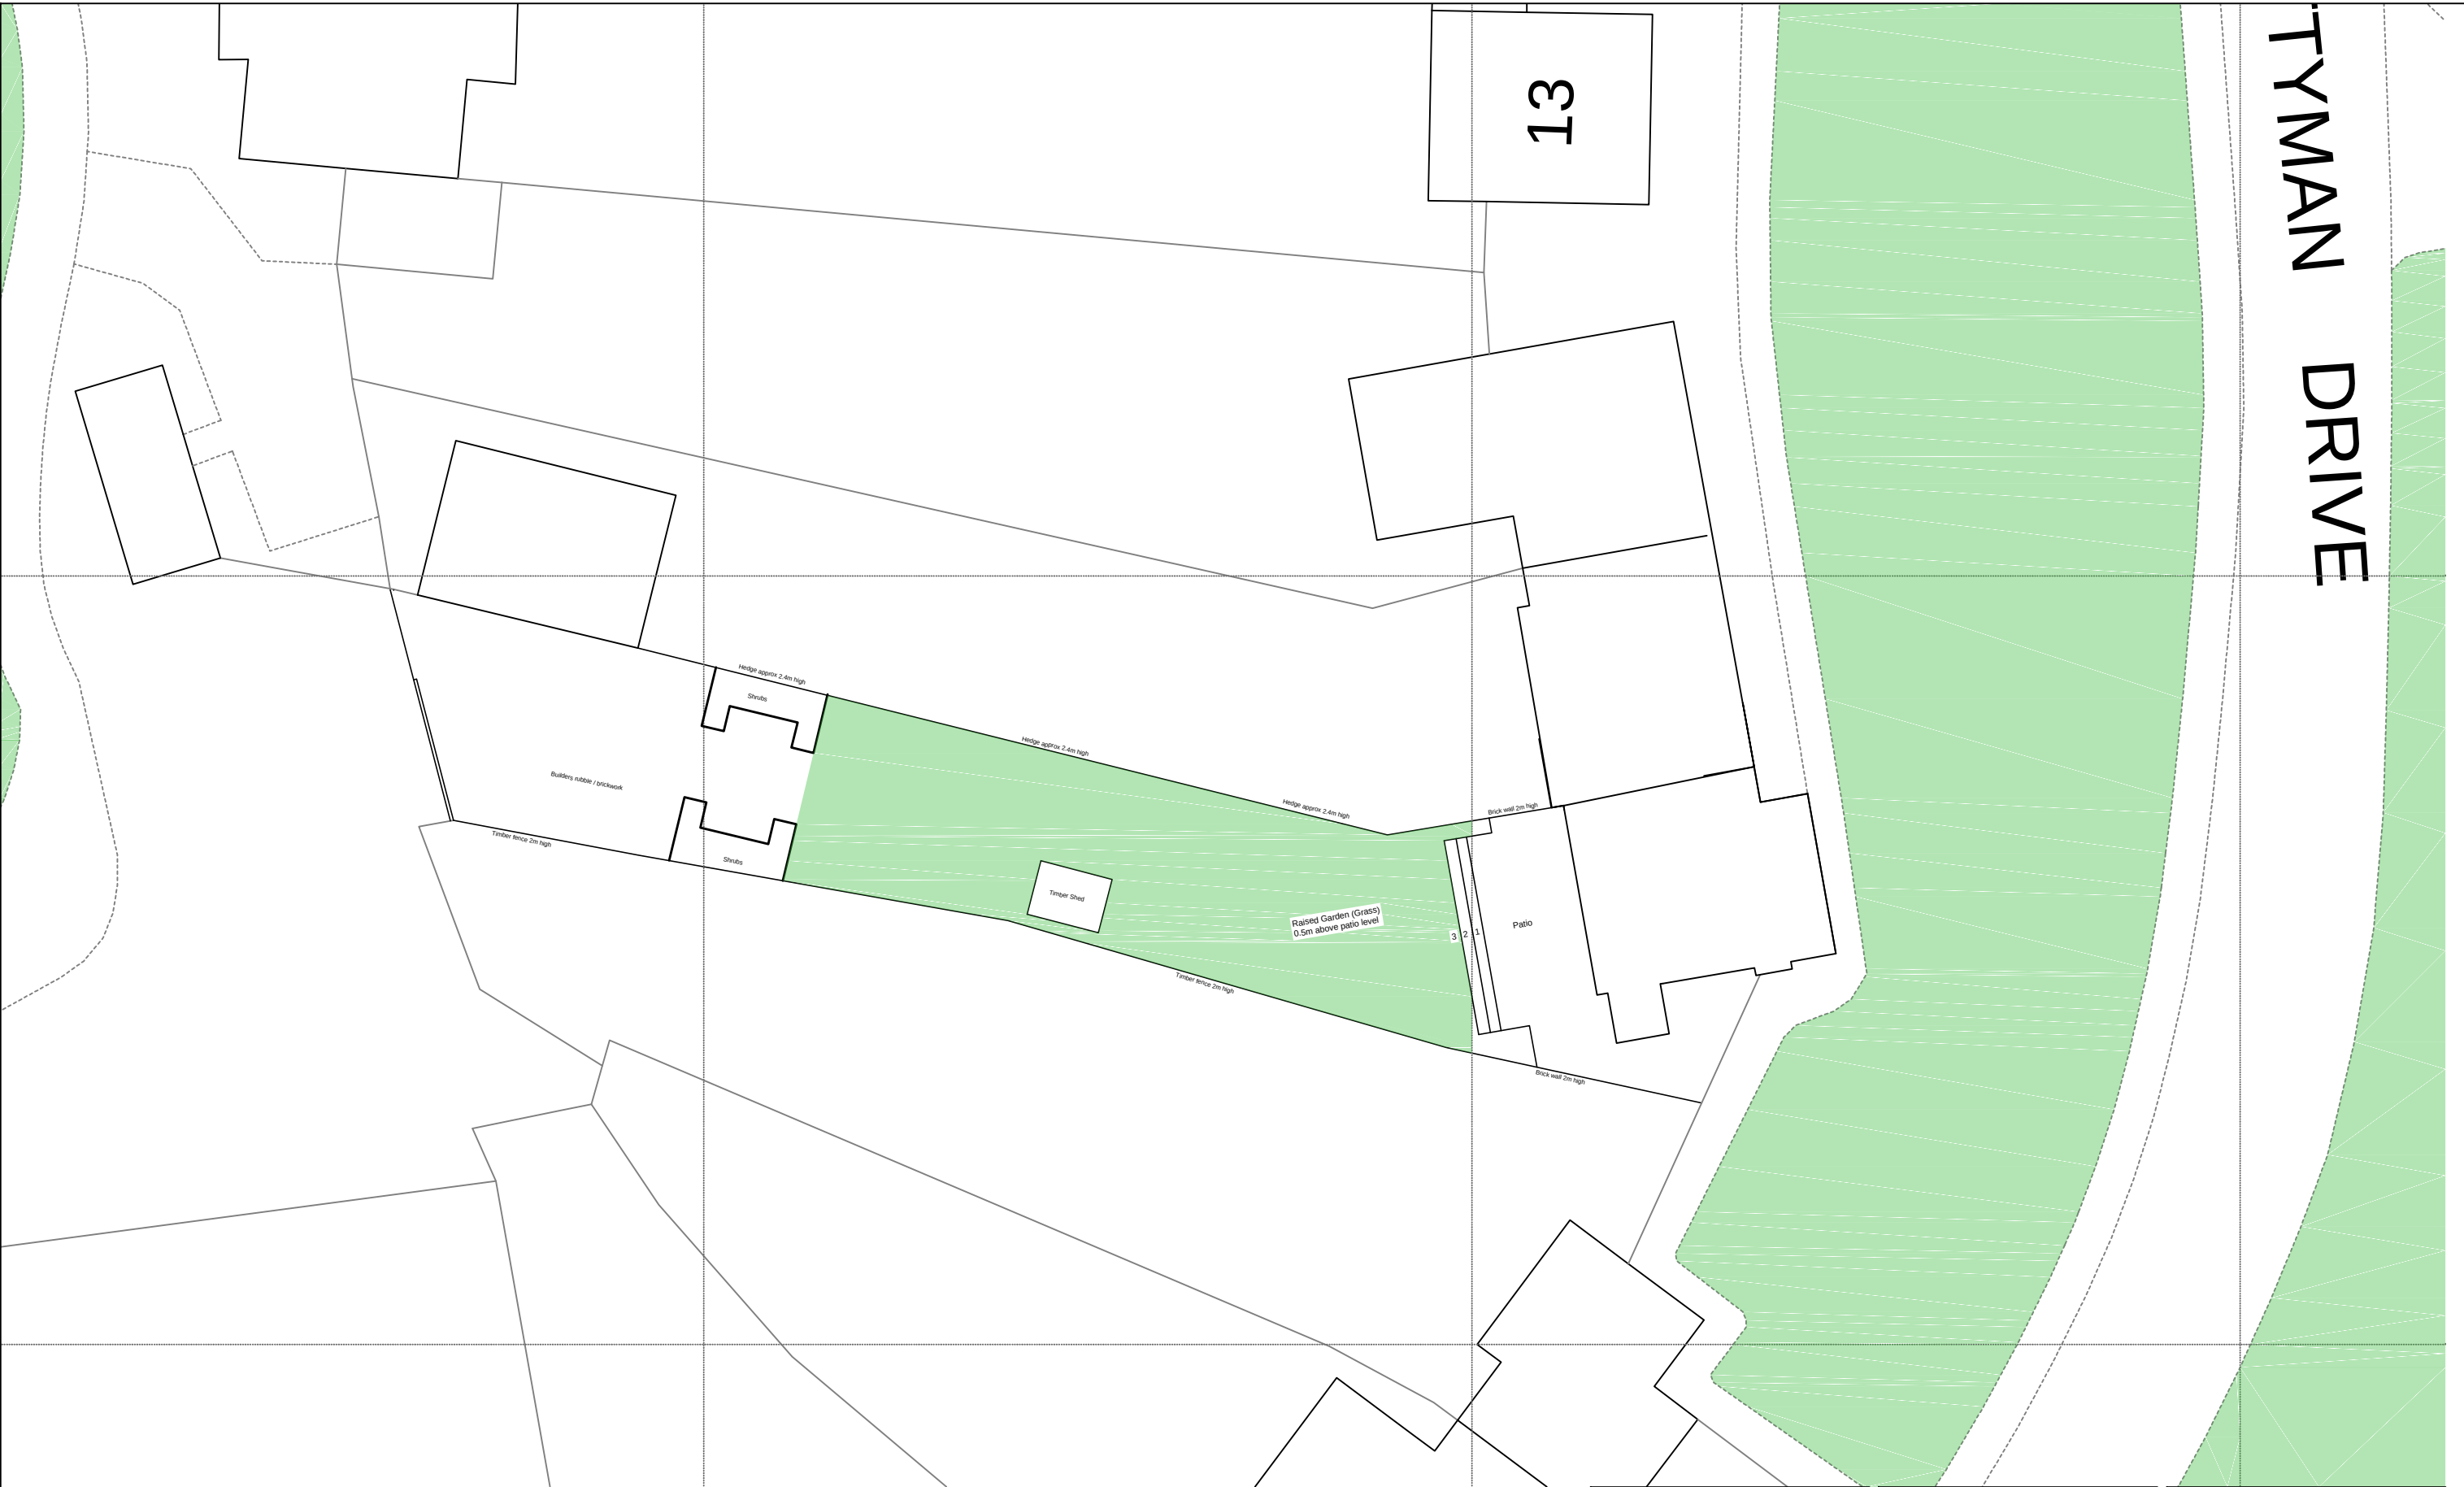

|                                                              |                 |                             |                       |                                    |                     |  |
|--------------------------------------------------------------|-----------------|-----------------------------|-----------------------|------------------------------------|---------------------|--|
| CLIENT<br>Matthew Watkeys<br>16 Prettyman Drive<br>Llandarcy |                 | JOB TITLE<br>Rear extension |                       | DRNG. TITLE<br>Existing Site Plans |                     |  |
| DATE:<br>July 2024                                           | SCALE:<br>1:200 | A3                          | DRNG. NO.<br>23.11.04 | REV.<br>00                         | PURPOSE<br>Planning |  |

This drawing is copyright ©  
NOTE: All dimensions to be checked on  
site and not scaled from the drawing.