

The Copyright of this drawing belongs to Mudge Architect and shall not be used or reproduced in any form without its express permission. The moral right of the author is hereby asserted.

Do not scale from this drawing. - Work to fixed dimensions only. All dimensions to be checked on site prior to the execution of any work.



For the avoidance of doubt all dimensions are measured to wall structure and not the finishes unless otherwise stated.

Where any discrepancy is found to exist within or between drawings and/or documents it should be reported to the architect immediately.

Mudge Architect shall not be liable for any use of drawings and documents for any purpose other than for which the same were prepared by or on behalf of Mudge Architect.

Please send corrections and error reports to: enquiries@mudge-architect.com

Notes

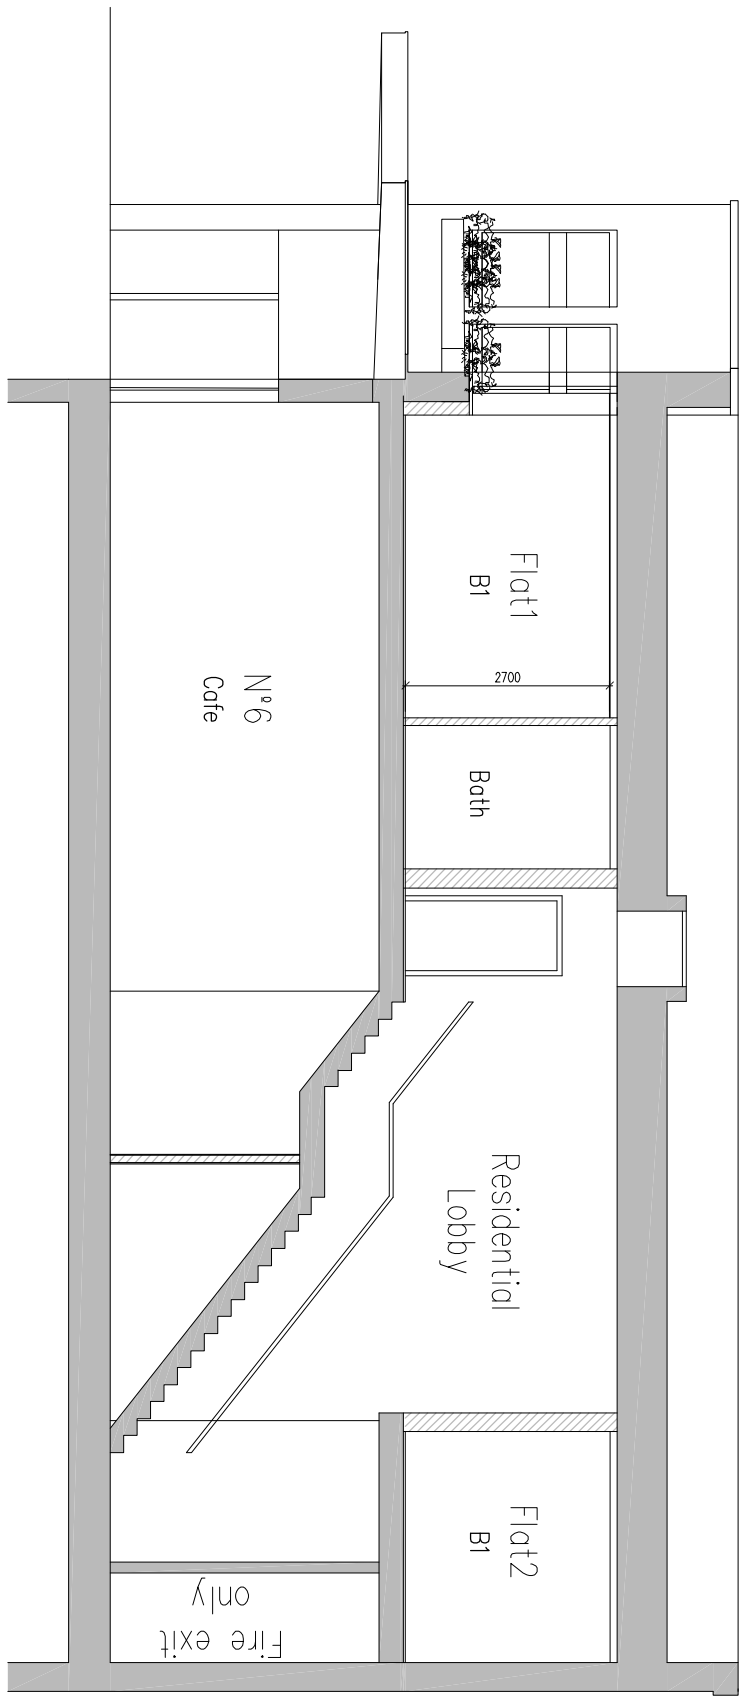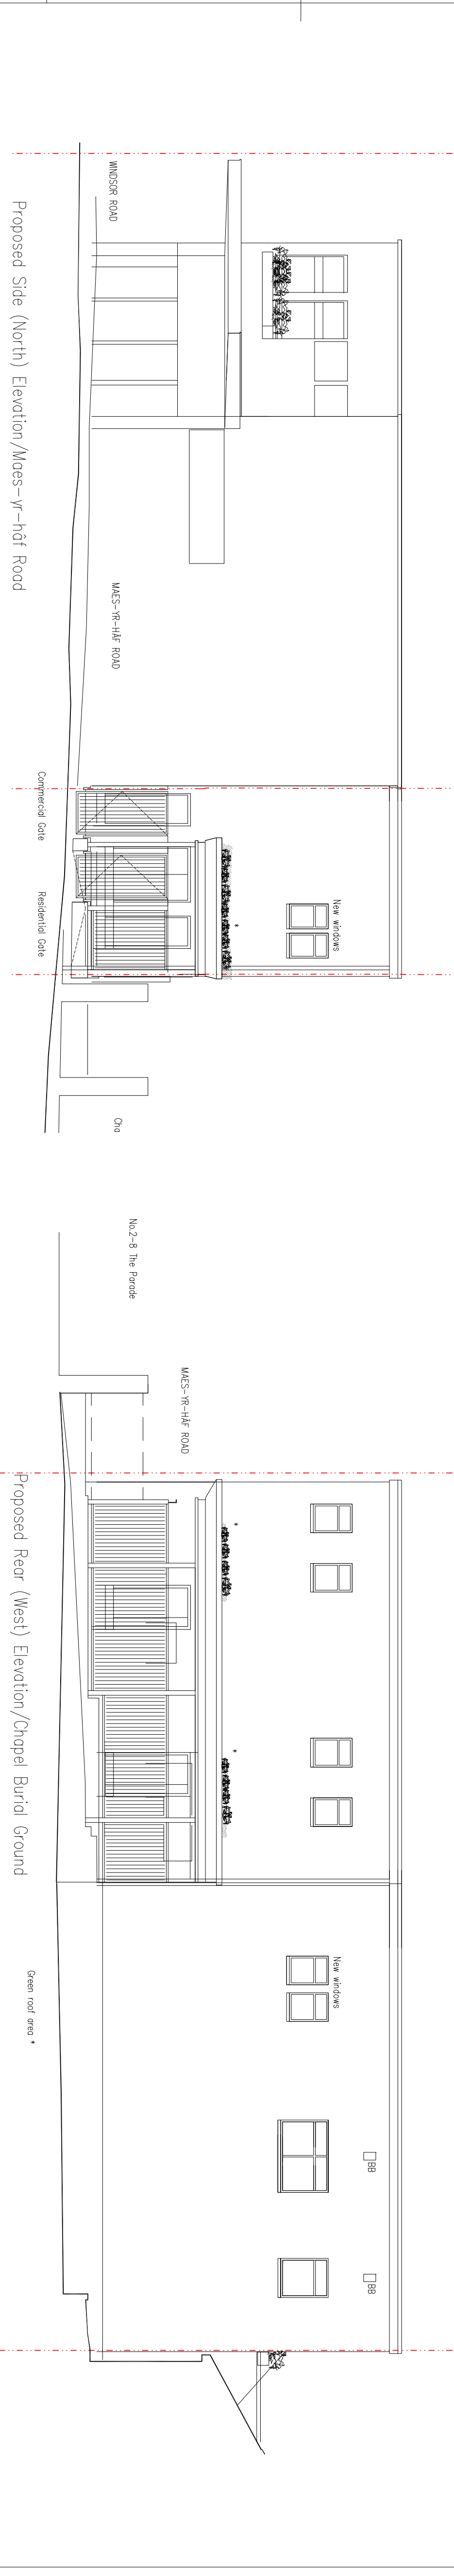

Scale 1:100
0 1m 2m 5m 10m

Proposed Section A-A

MUDGE
ARCHITECT

Client

Jacob Gross

Project

6 Windsor Road
and land to rear,
Neath SA11 1DA

Title

Proposed External
Elevations & Section

Drawing: 44-06-23 P02

Date: xx/04/2024

By: JM

Scale: 1:100@A1

Check: JM