


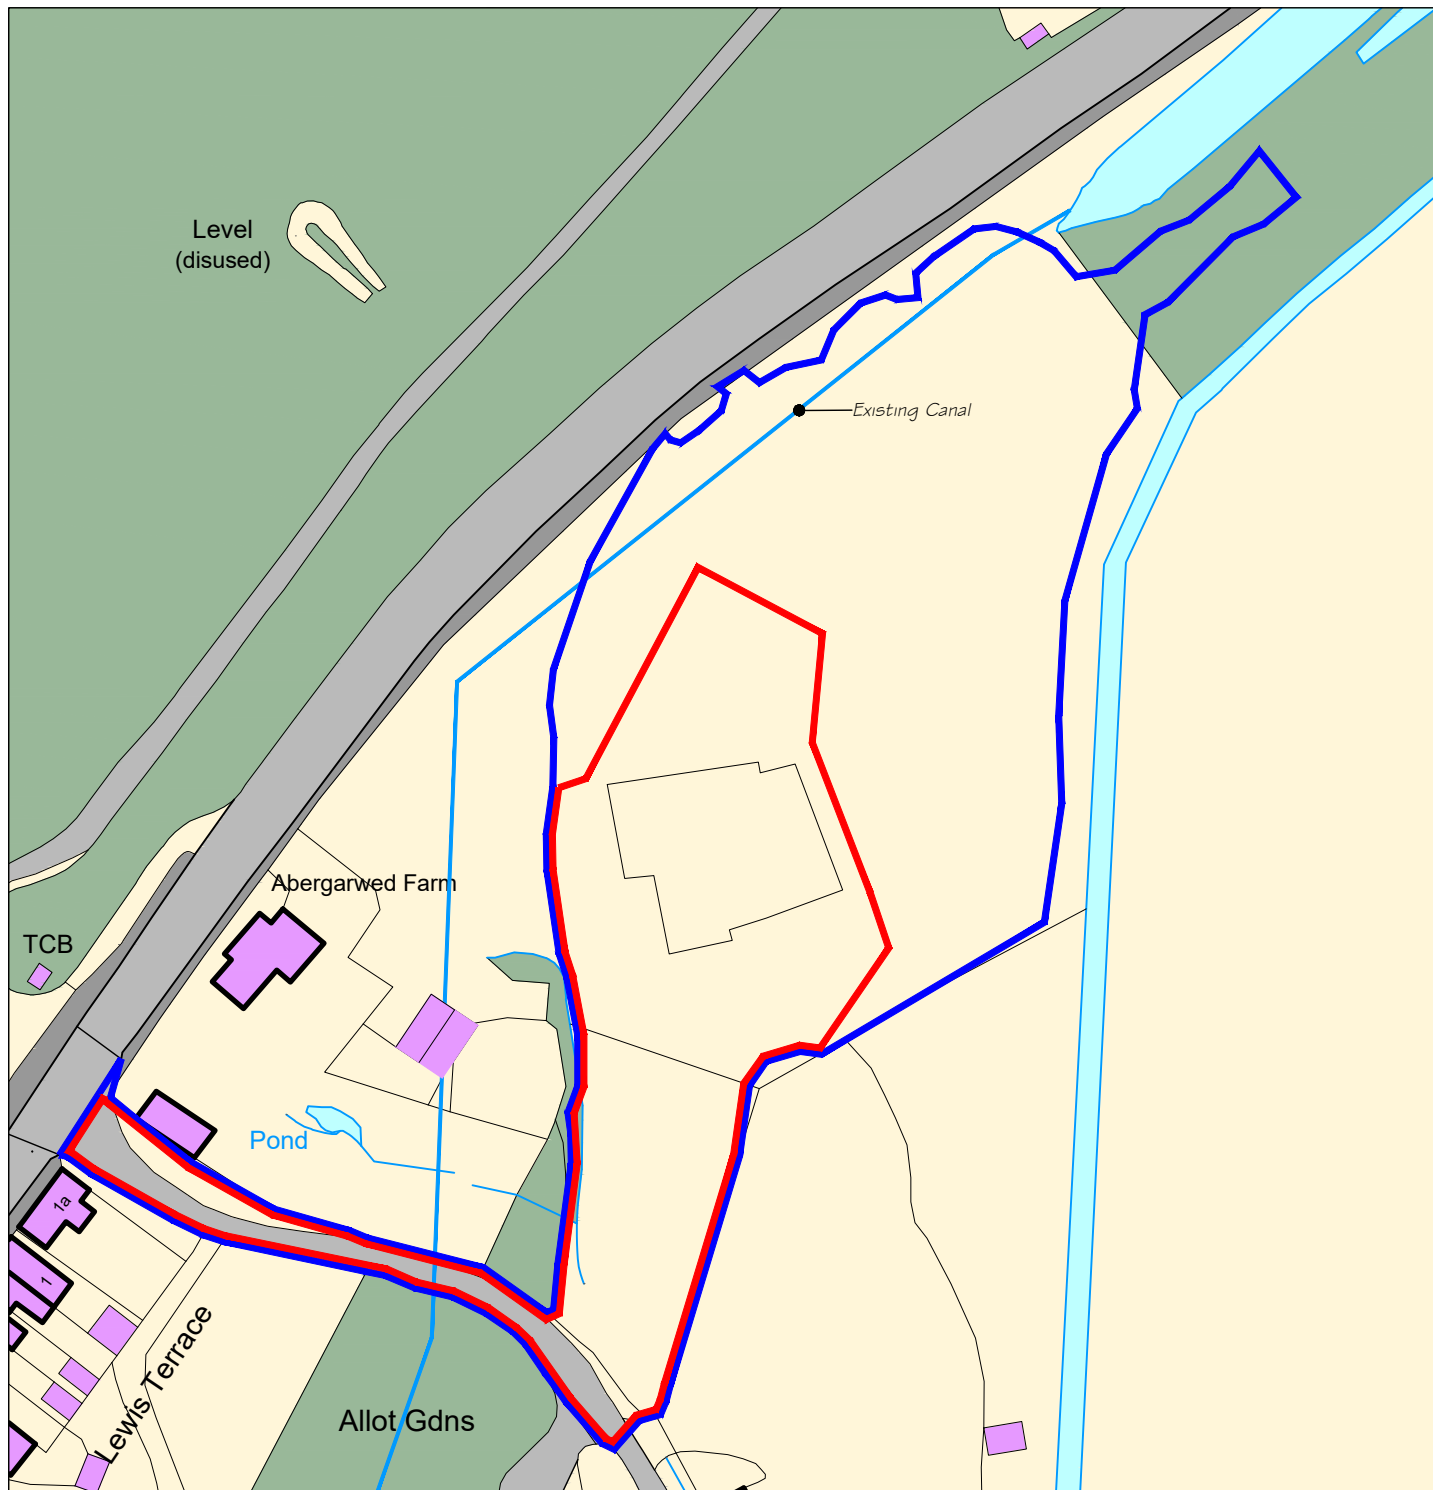

Notes		REVISIONS		Client: Absolute Scaffolding	
Rev	Comment	By	Date	Project Title: Industrial Units	
E	Existing Canal Shown	SJC	10.05.2021	Project Address 1: Land to South of Neath Road B4242	A4
D	Revised Location of Unit	SJC	06.05.2021	Project Address 2: SA11 4DL	Checked by DLD
C	Application Boundary Amended	SJC	03.01.2019	Drawing Title: Site Location Plan	Approved by DLD
B	Application boundary amended	DLD	04.11.2019	Date: 16.09.2019	Scale: 1:1250
A	Position of Units Amended	SJC	18.09.2019	Drawn By: SJC	Ref: NC074
THIS DRAWING IS THE COPYRIGHT OF DARKIN ARCHITECTS AND MAY NOT BE COPIED, ALTERED OR REPRODUCED IN ANY FORM OR PASSED TO A THIRD PARTY WITHOUT THEIR CONSENT. DIMENSIONS MUST BE CHECKED AND VERIFIED ON SITE AND ANY DISCREPANCIES SHOULD BE REPORTED TO THE ARCHITECT. THIS DRAWING MUST NOT BE SCALED AND SHOULD BE READ IN CONJUNCTION WITH ALL OTHER CONSULTANT'S DRAWINGS. IF IN DOUBT ASK FOR CONFIRMATION.		143 Clifton Street, Cardiff, CF24 1LZ 16 Queen Victoria Road, Llanelli, SA15 2TL 02922 744 005 01554 778 730 info@darkinarchitects.com		Drawing No: 001	Rev E
		© Copyright Darkin Architects 2021 RIBA  Chartered Practice		darkin architects drawing on experience	