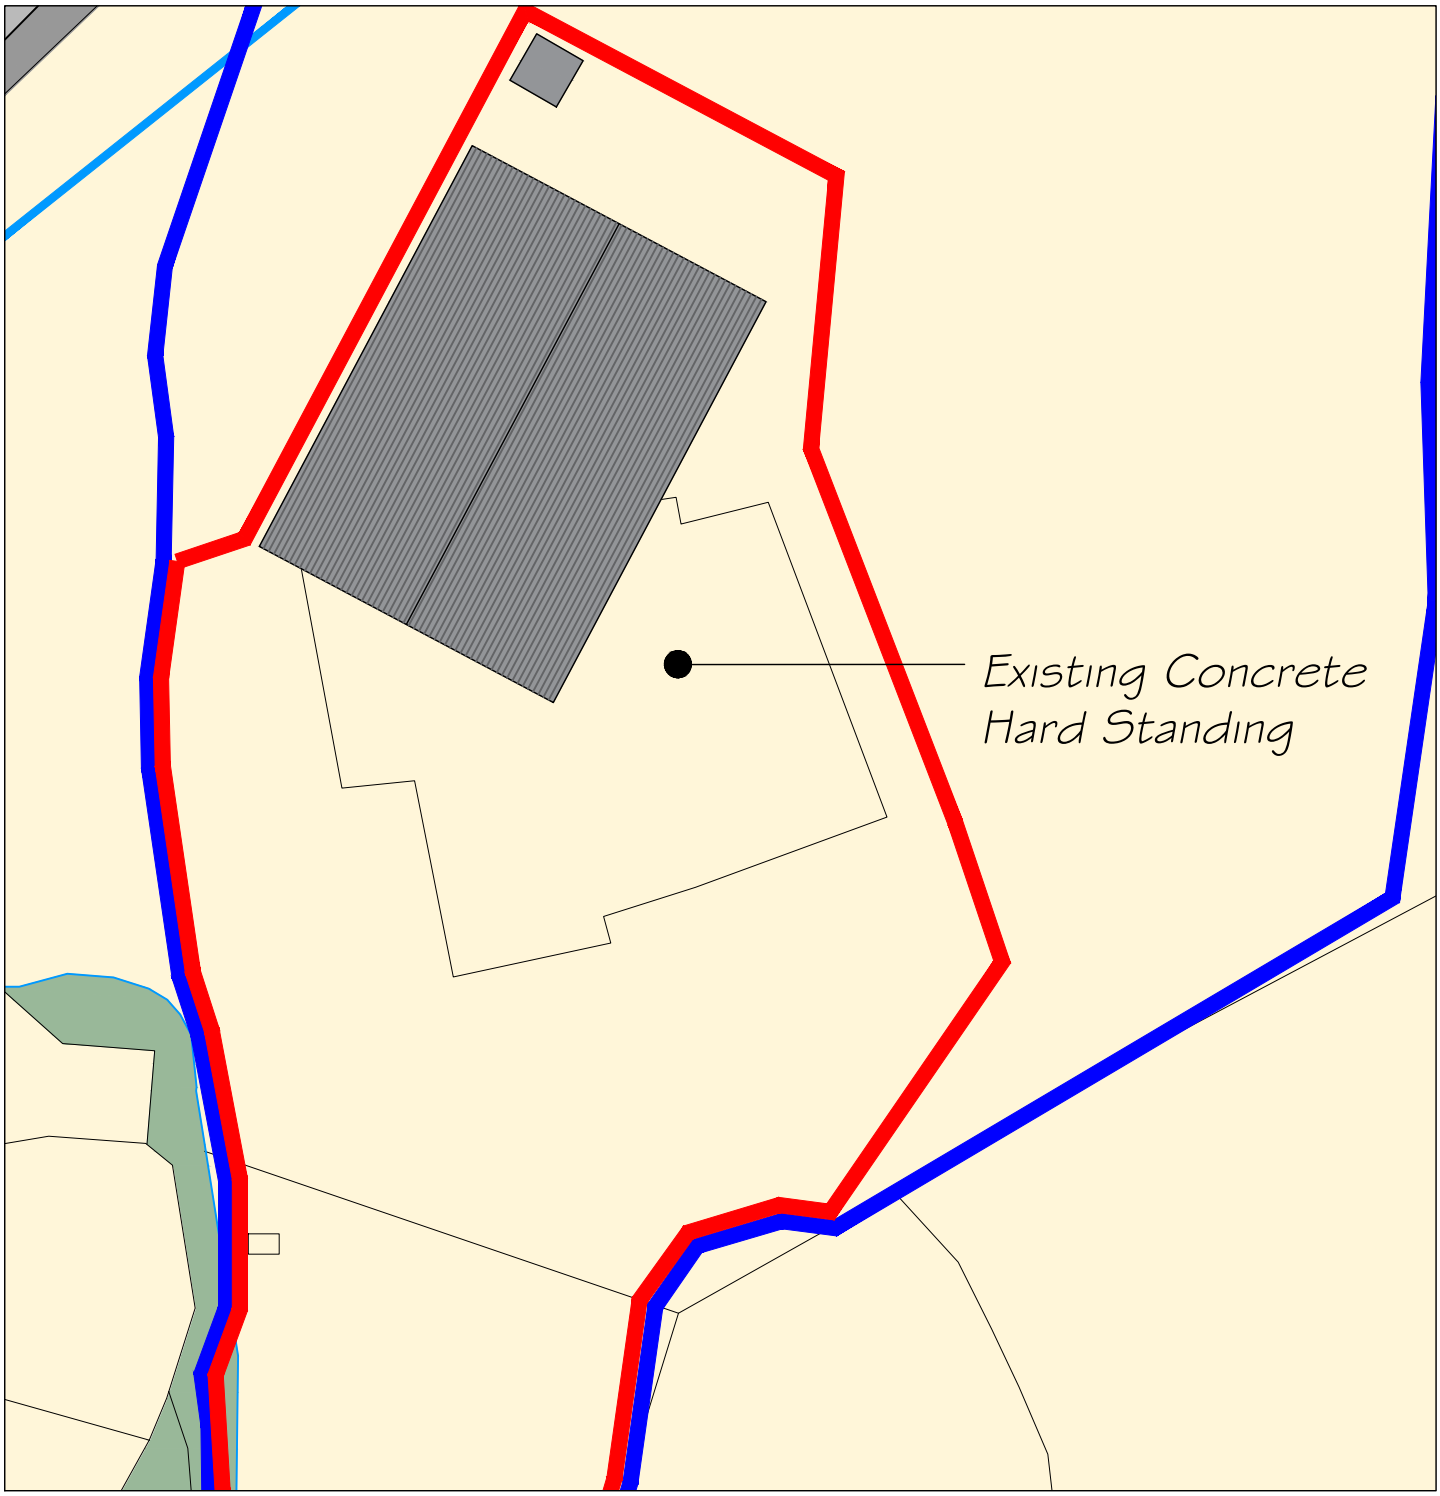


Notes

Ordnance Survey, (c) Crown Copyright 2019. All rights reserved. Licence number 100022432

N NW NE W E SW SE S

REVISONS

Rev	Comment	By	Date
D	Existing Canal Shown	SJC	10.05.2021
C	Revised Location of Unit	SJC	06.05.2021
B	Unit position Adjusted	SJC	10/01/20
A	Position of Units Amended	SJC	18/09/19

THIS DRAWING IS THE COPYRIGHT OF DARKIN ARCHITECTS AND MAY NOT BE COPIED, ALTERED OR REPRODUCED IN ANY FORM OR PASSED TO A THIRD PARTY WITHOUT THEIR CONSENT. DIMENSIONS MUST BE CHECKED AND VERIFIED ON SITE AND ANY DISCREPANCIES SHOULD BE REPORTED TO THE ARCHITECT. THIS DRAWING MUST NOT BE SCALED AND SHOULD BE READ IN CONJUNCTION WITH ALL OTHER CONSULTANT'S DRAWINGS. IF IN DOUBT ASK FOR CONFIRMATION.

Client: **Absolute Scaffolding**

Project Title: **Industrial Units**

Project Address 1: **Land to South of Neath Road B4242**

Project Address 2: **SA11 4DL**

Drawing Title: **Proposed Site Block Plan**

A4

Checked by **DLD**

Approved by **DLD**

Date: **16.09.2019** | Scale: **1:500** | Drawn By: **SJC** | Ref: **NC074** | Drawing No: **003** | Rev **D**

143 Clifton Street, Cardiff, CF24 1LZ
16 Queen Victoria Road, Llanelli, SA15 2TL
02922 744 005 01554 778 730
info@darkinarchitects.com

© Copyright Darkin Architects 2021

RIBA Chartered Practice

darkin architects
drawing on experience