


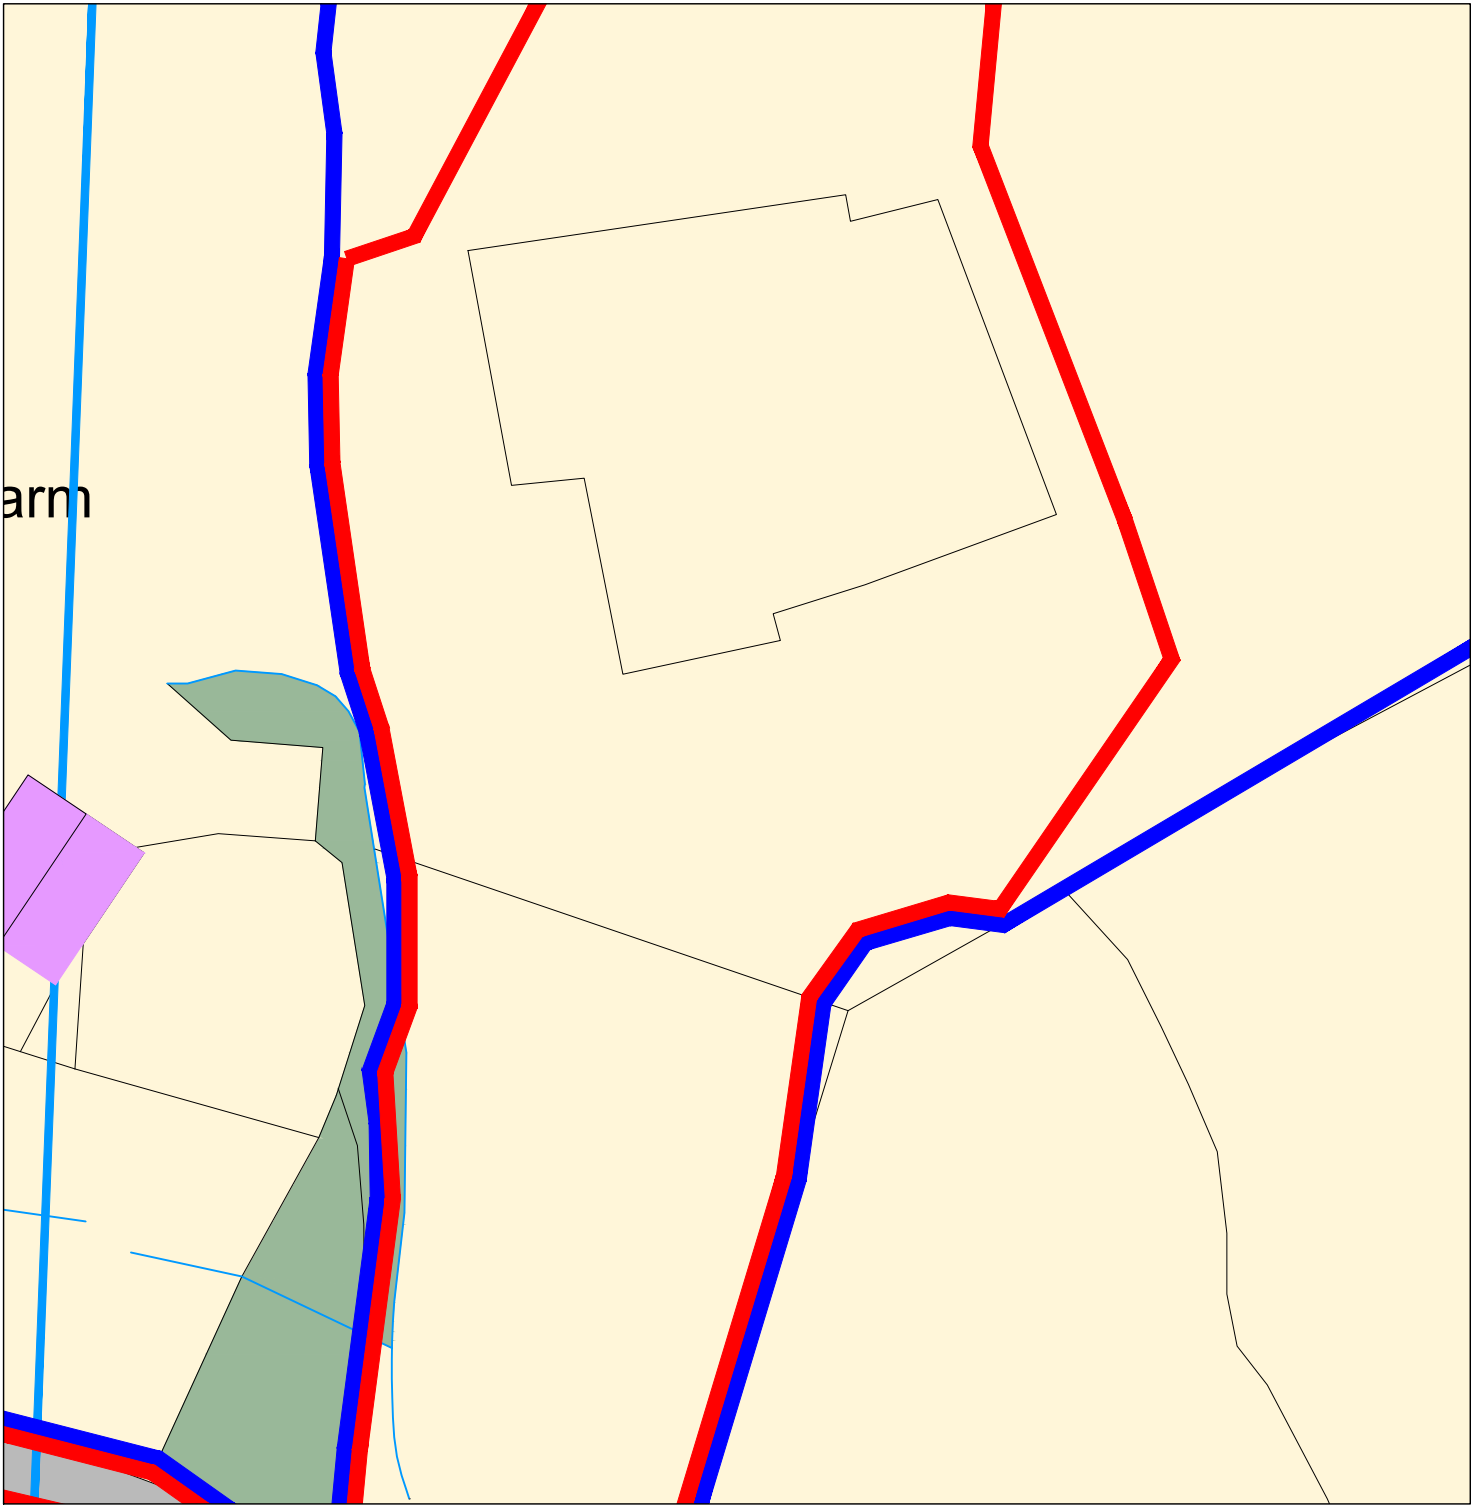

Notes Ordnance Survey, (c) Crown Copyright 2019. All rights reserved. Licence number 100022432 	REVISIONS		Client: Absolute Scaffolding			
	Rev	Comment	By	Date	Project Title: Industrial Units	
					Project Address 1: Land to South of Neath Road B4242	A4
					Project Address 2: SA11 4DL	Checked by DLD
					Drawing Title: Site Block Plan	
	D	Existing Canal Shown	SJC	10.05.2021	Date: 16.09.2019 Scale: 1:500 Drawn By: SJC Ref: NC074 Drawing No: 002 Rev D	
	C	Revised Location of Unit	SJC	06.05.2021		
	B	Application boundary amended	DLD	04.11.2019		
	A	Position of Units Amended	SJC	18.09.2019		
THIS DRAWING IS THE COPYRIGHT OF DARKIN ARCHITECTS AND MAY NOT BE COPIED, ALTERED OR REPRODUCED IN ANY FORM OR PASSED TO A THIRD PARTY WITHOUT THEIR CONSENT. DIMENSIONS MUST BE CHECKED AND VERIFIED ON SITE AND ANY DISCREPANCIES SHOULD BE REPORTED TO THE ARCHITECT. THIS DRAWING MUST NOT BE SCALED AND SHOULD BE READ IN CONJUNCTION WITH ALL OTHER CONSULTANT'S DRAWINGS. IF IN DOUBT ASK FOR CONFIRMATION.				143 Clifton Street, Cardiff, CF24 1LZ 16 Queen Victoria Road, Llanelli, SA15 2TL 02922 744 005 01554 778 730 info@darkinarchitects.com © Copyright Darkin Architects 2021 RIBA Chartered Practice		 drawing on experience