
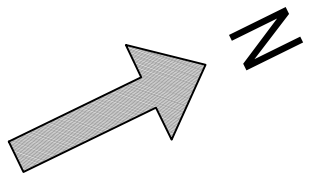
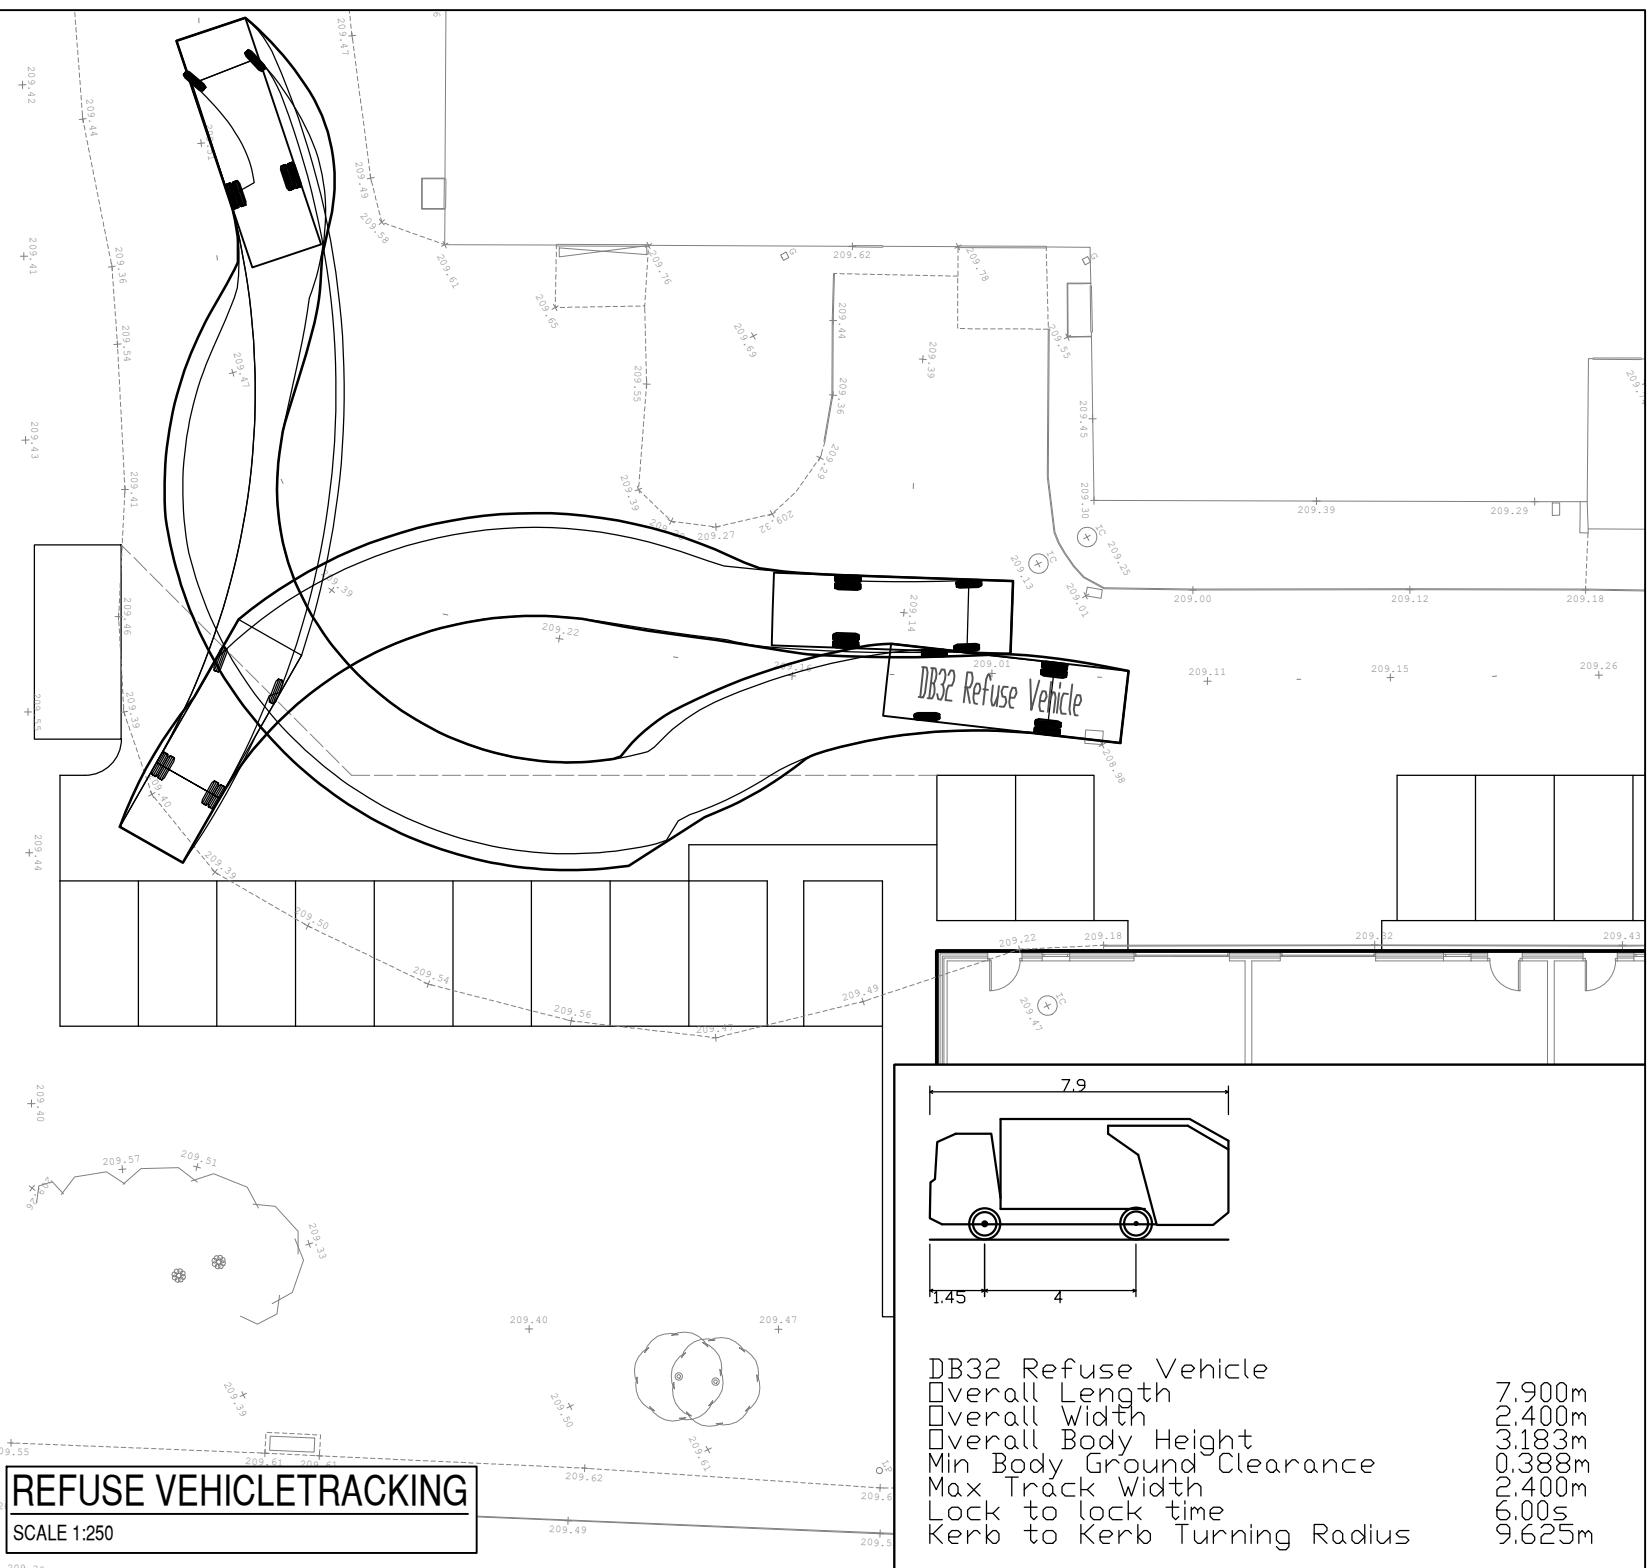
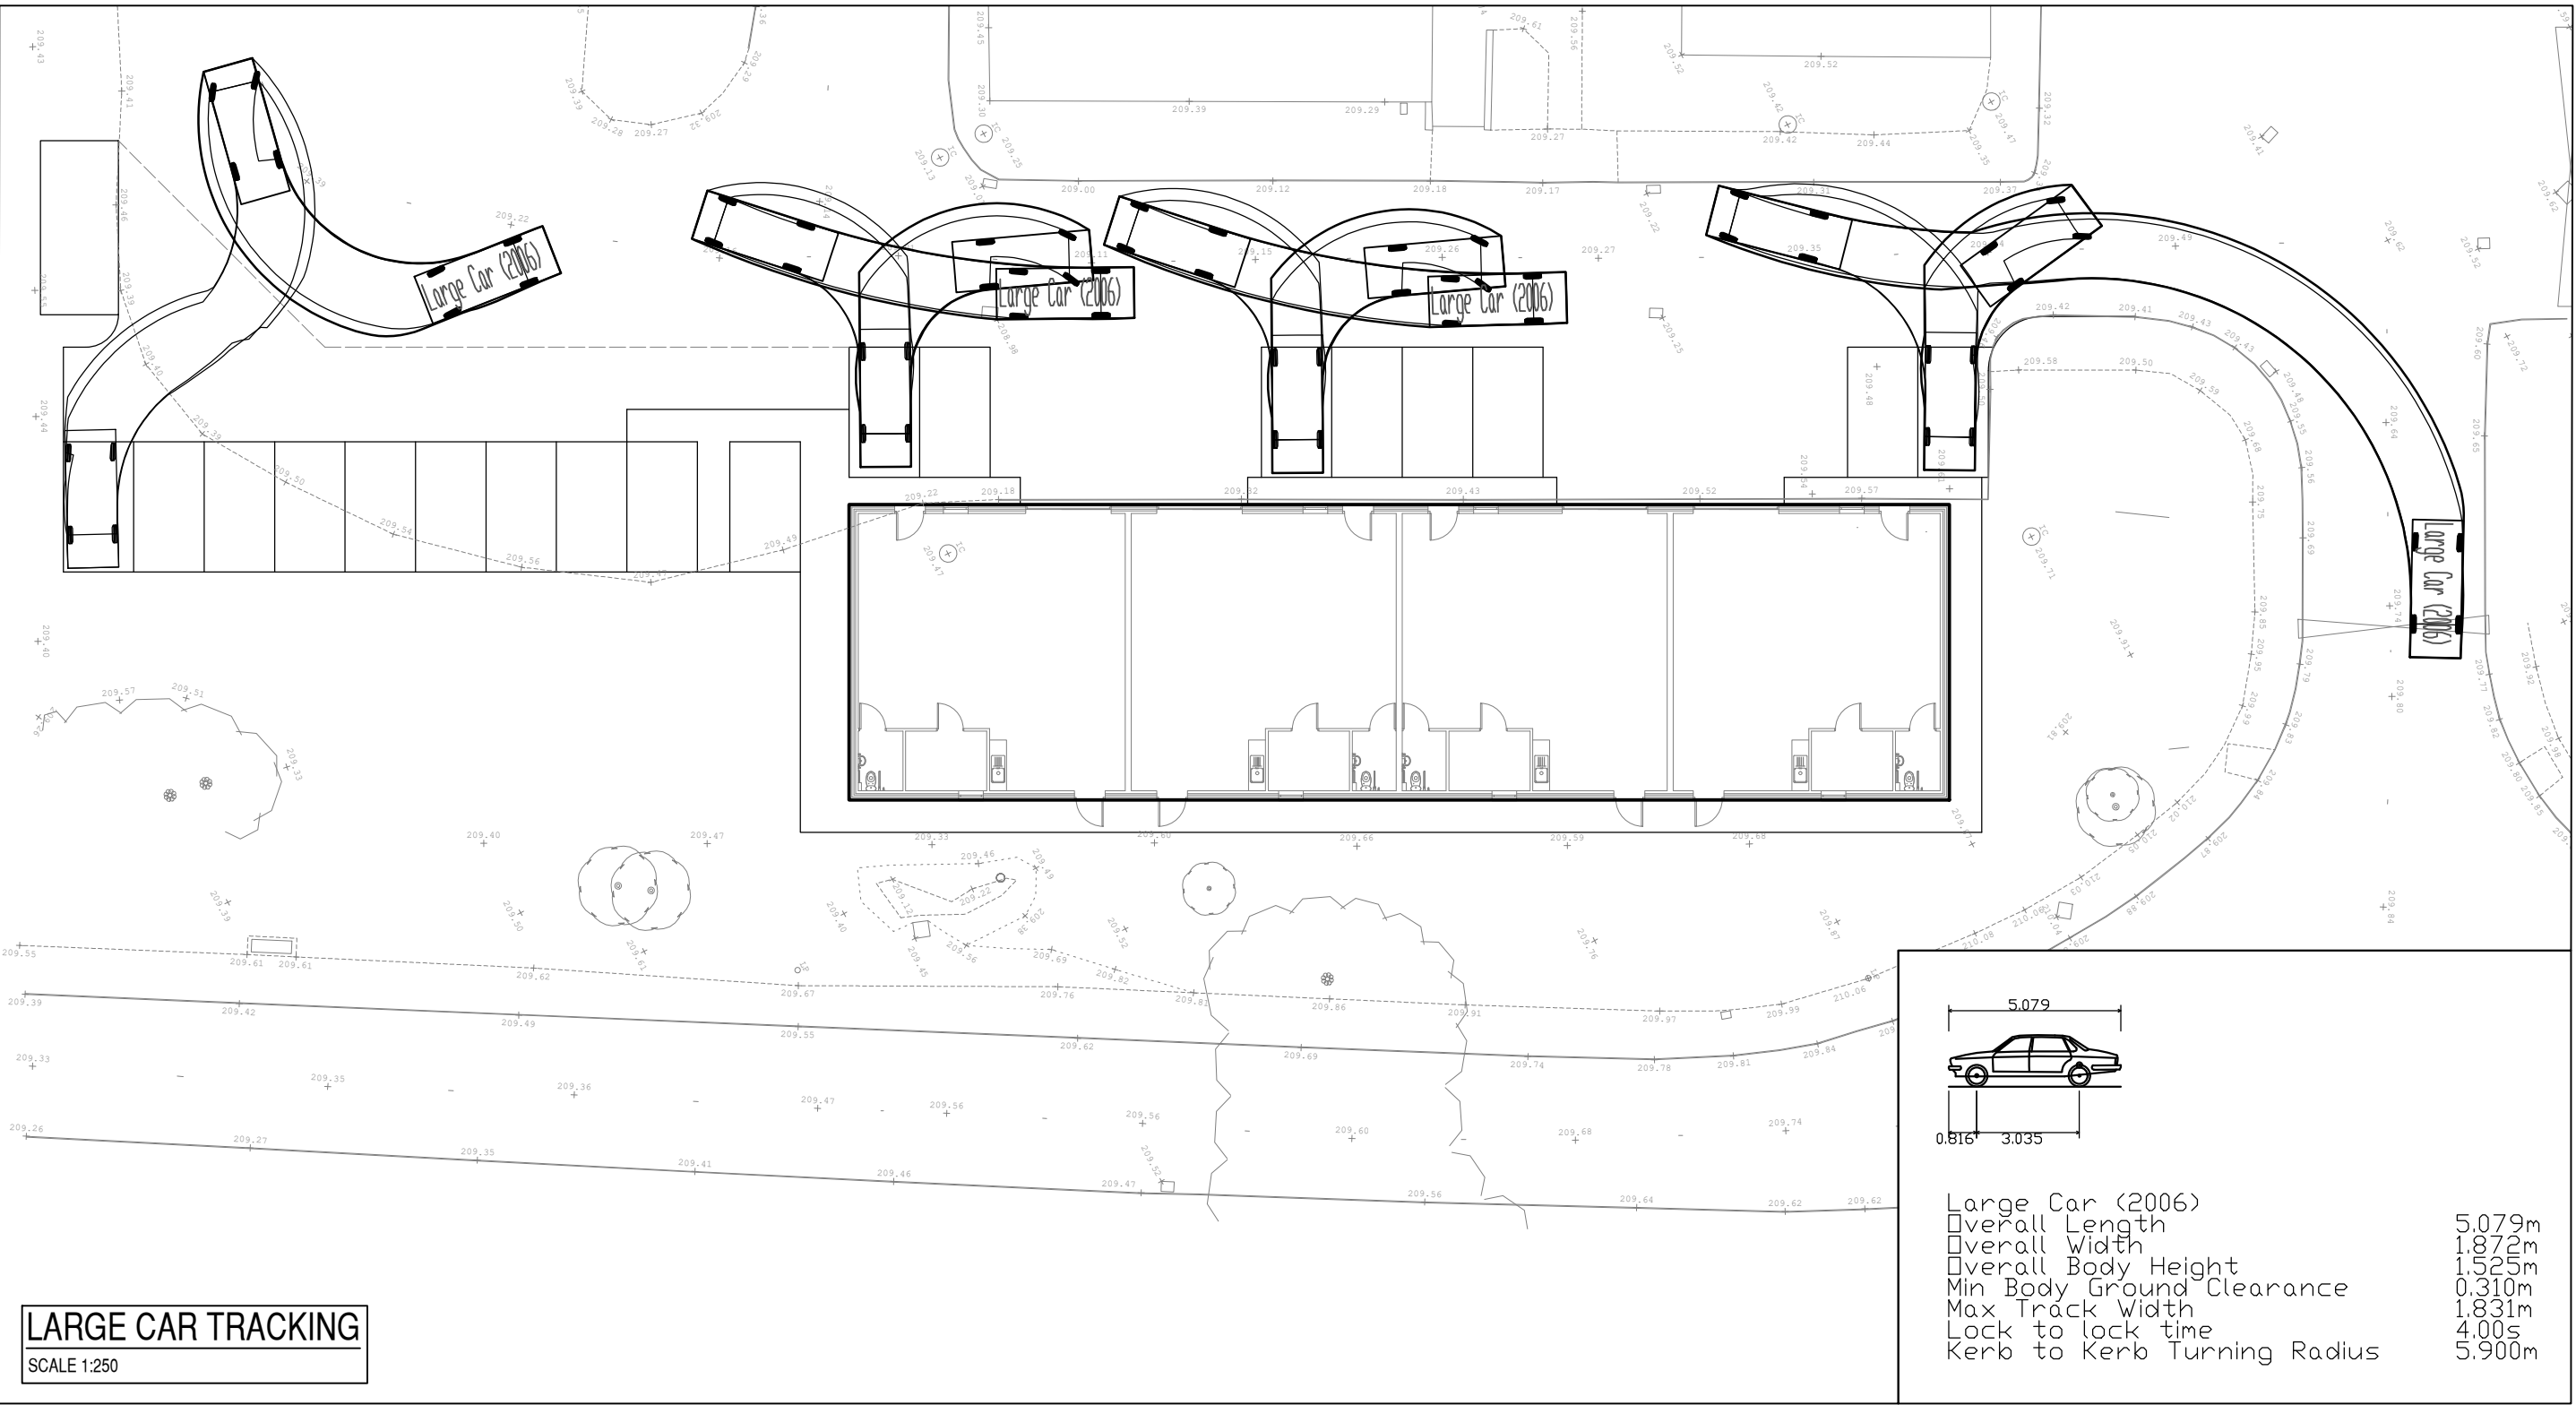
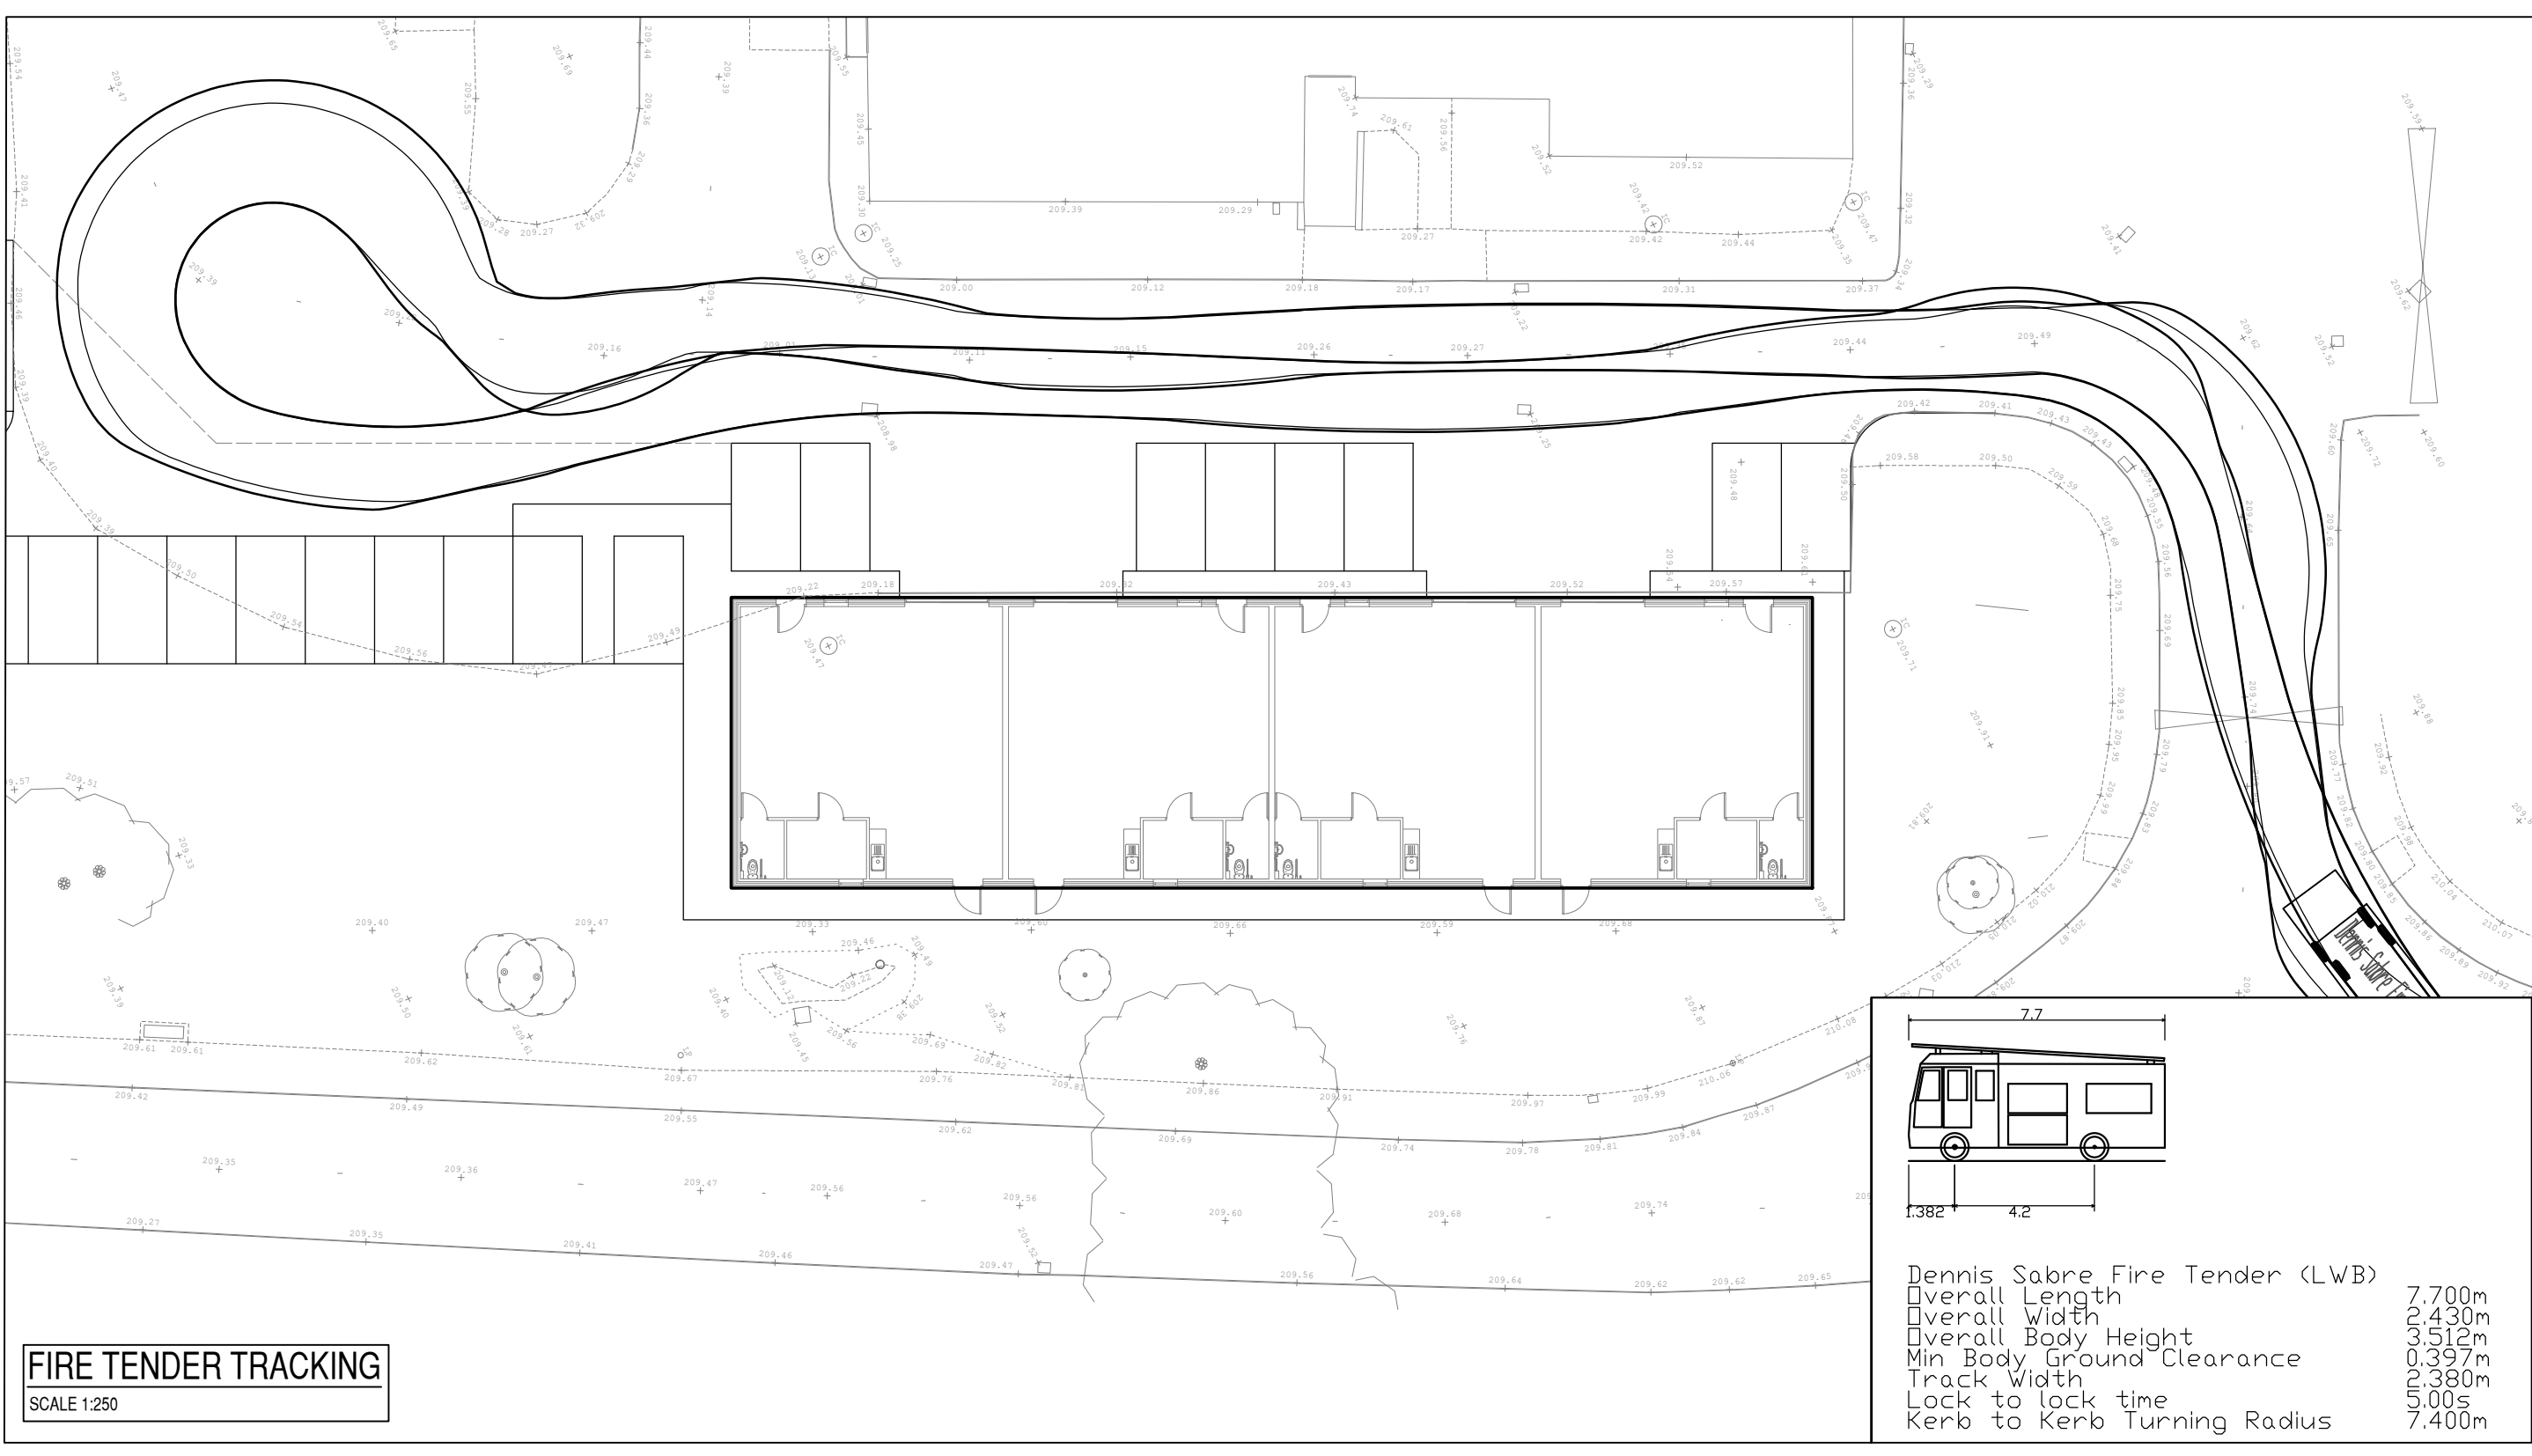


NOTE THE PROPERTY OF THIS DRAWING AND DESIGN IS VESTED IN BINGHAM HALL PARTNERSHIP LIMITED AND MUST NOT BE COPIED OR REPRODUCED IN ANY WAY WITHOUT THEIR WRITTEN CONSENT

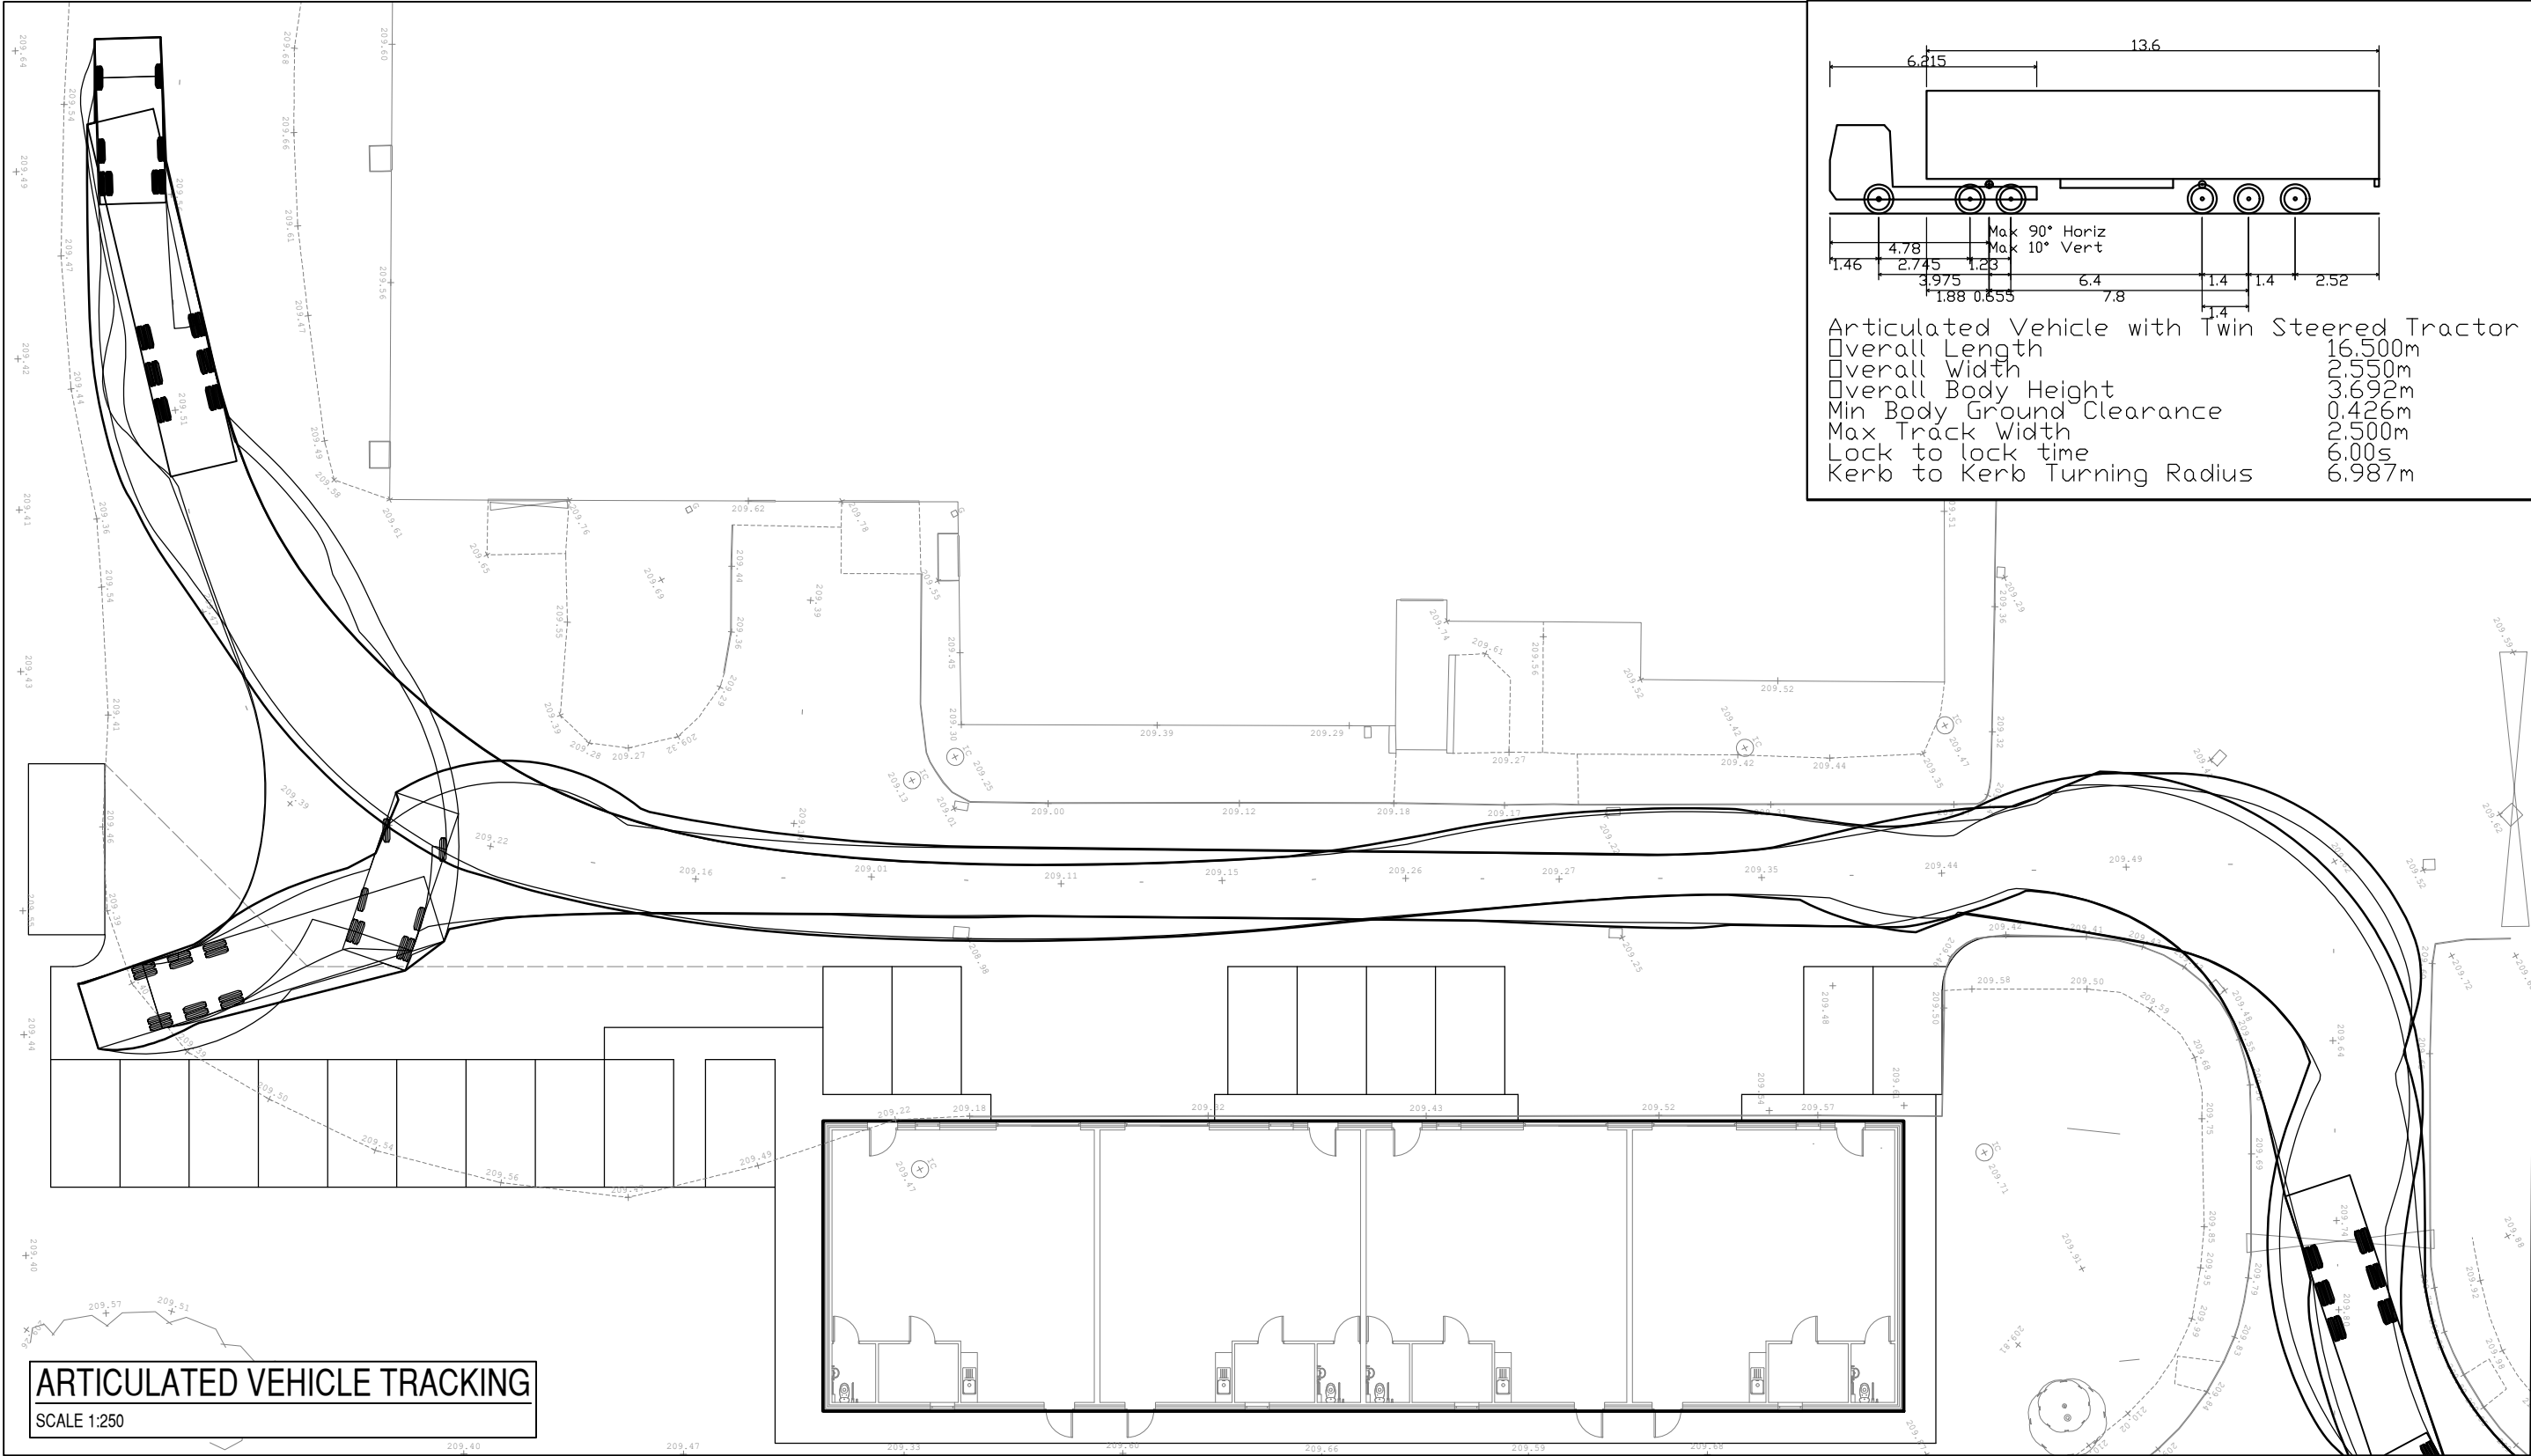

P01		JS	21/05/24	INITIAL ISSUE FOR COMMENT	
Rev	By	Date		Revision	
Bingham Hall PARTNERSHIP LTD Consulting Civil & Structural Engineers 5 Ty-Nant Court Morganstown Cardiff CF15 8LW Telephone (029) 2048 8588					
Project Title					
GLYNCORRWG INDUSTRIAL UNITS					
Drawing Title					
VEHICLE TRACKING					
Drawing Status					
INFORMATION					
Architect					
EPT PARTNERSHIP					
Client					
ANDREW SCOTT CONSTRUCTION LTD.					
Scale	Drawn	Drawing Size	Date	Checked	
1:250	JS	A1	APRIL '24	DTH	
Project No. - Originator - Volume - Level - Type - Role - Number					Rev
6807 - BHP - 02 - XX - DR - C - (60)202					P01