


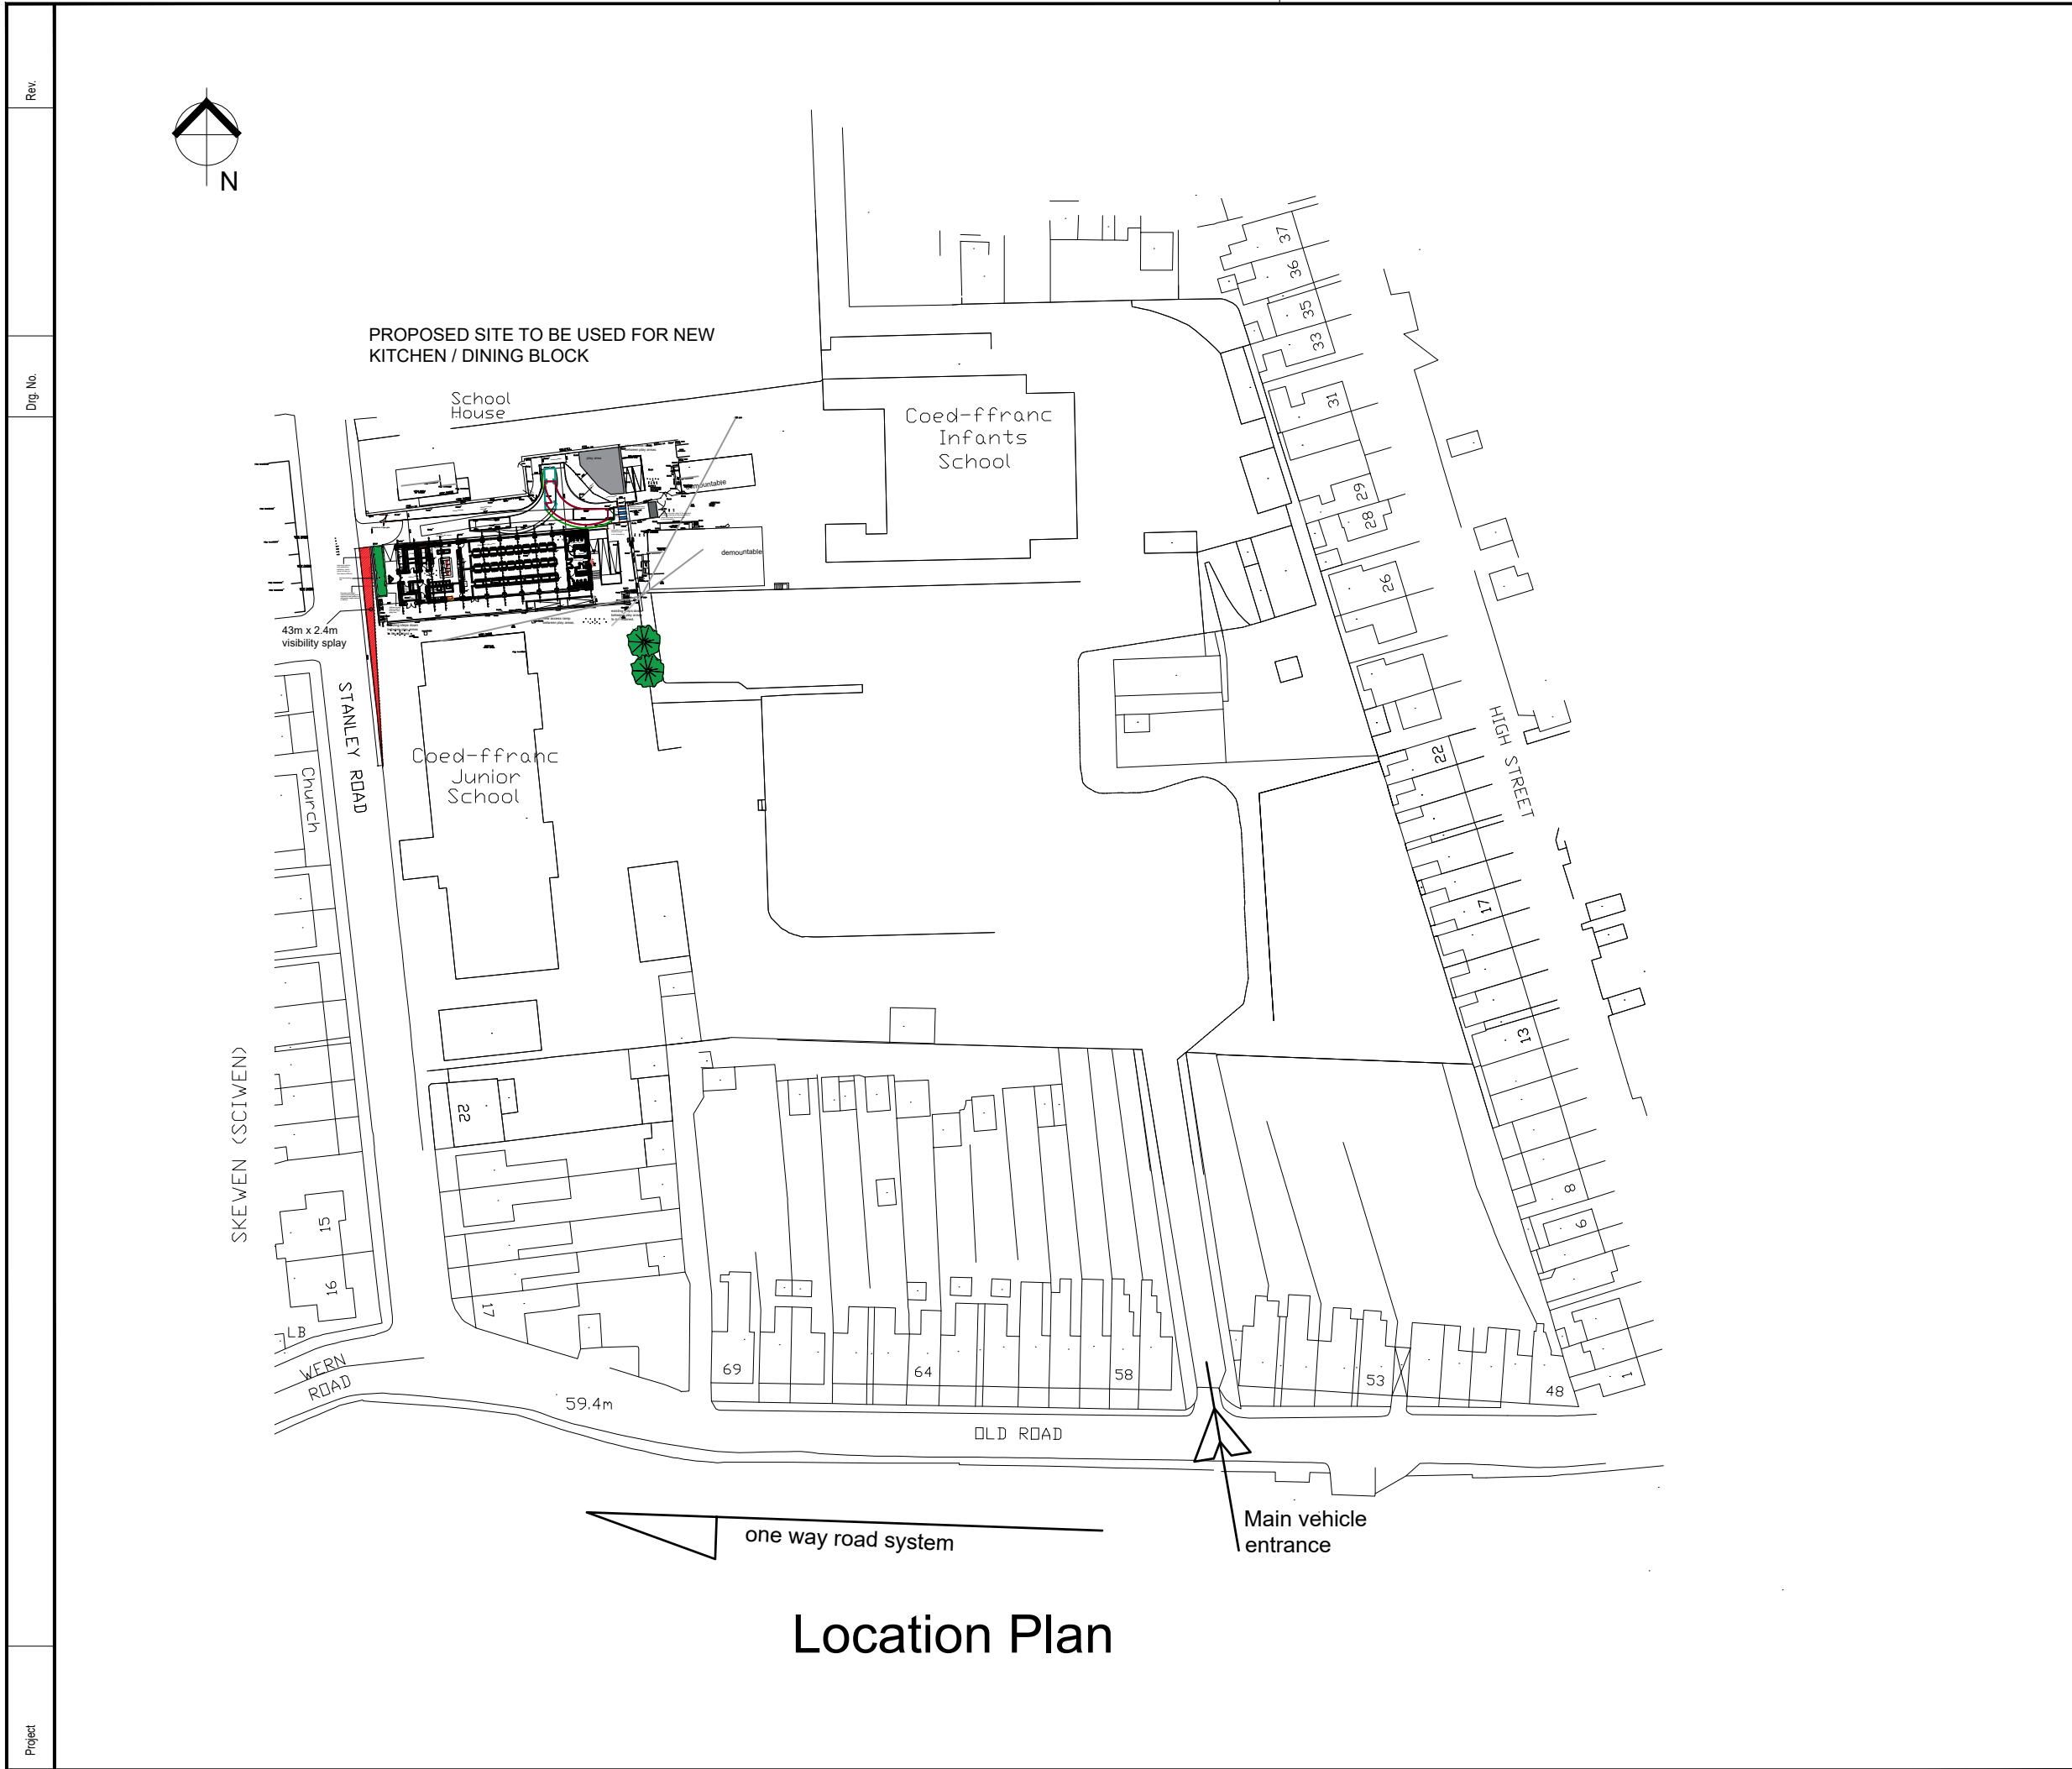

NOTES

1. All dimensions in millimetres unless otherwise stated.

D	updated			wgh	July 23
C	North point added, text size increased.			wgh	June 23
B	Plan updated			wgh	May 23

Rev	Details	Dr	Ch	Apr	Date
-----	---------	----	----	-----	------



Neath Port Talbot
Castell-nedd Port Talbot
County Borough Council Cyngor Bwrdeistref Sirol
Making a difference Gwahaniaeth er gwell

PROPERTY & REGENERATION
Nicola Pearce BSc(Hons) DipTP MRTPI
DIRECTOR OF ENVIRONMENT AND REGENERATION
THE QUAYS, BRUNEL WAY
BAGLAN ENERGY PARK SA11 2GG
www.npt.gov.uk

Project
PROPOSED KITCHEN AND DINING BLOCK AT COEDFFRANC PRIMARY SCHOOL

Drawing Title
LOCATION PLAN

File No.		Property Ref. No.			
Drawn	WGH	Checked		Approved	
Date	OCT 2022	Date		Date	
Scales	1:1250@A3				
Drawing No. A1188 - 100					Rev. D