


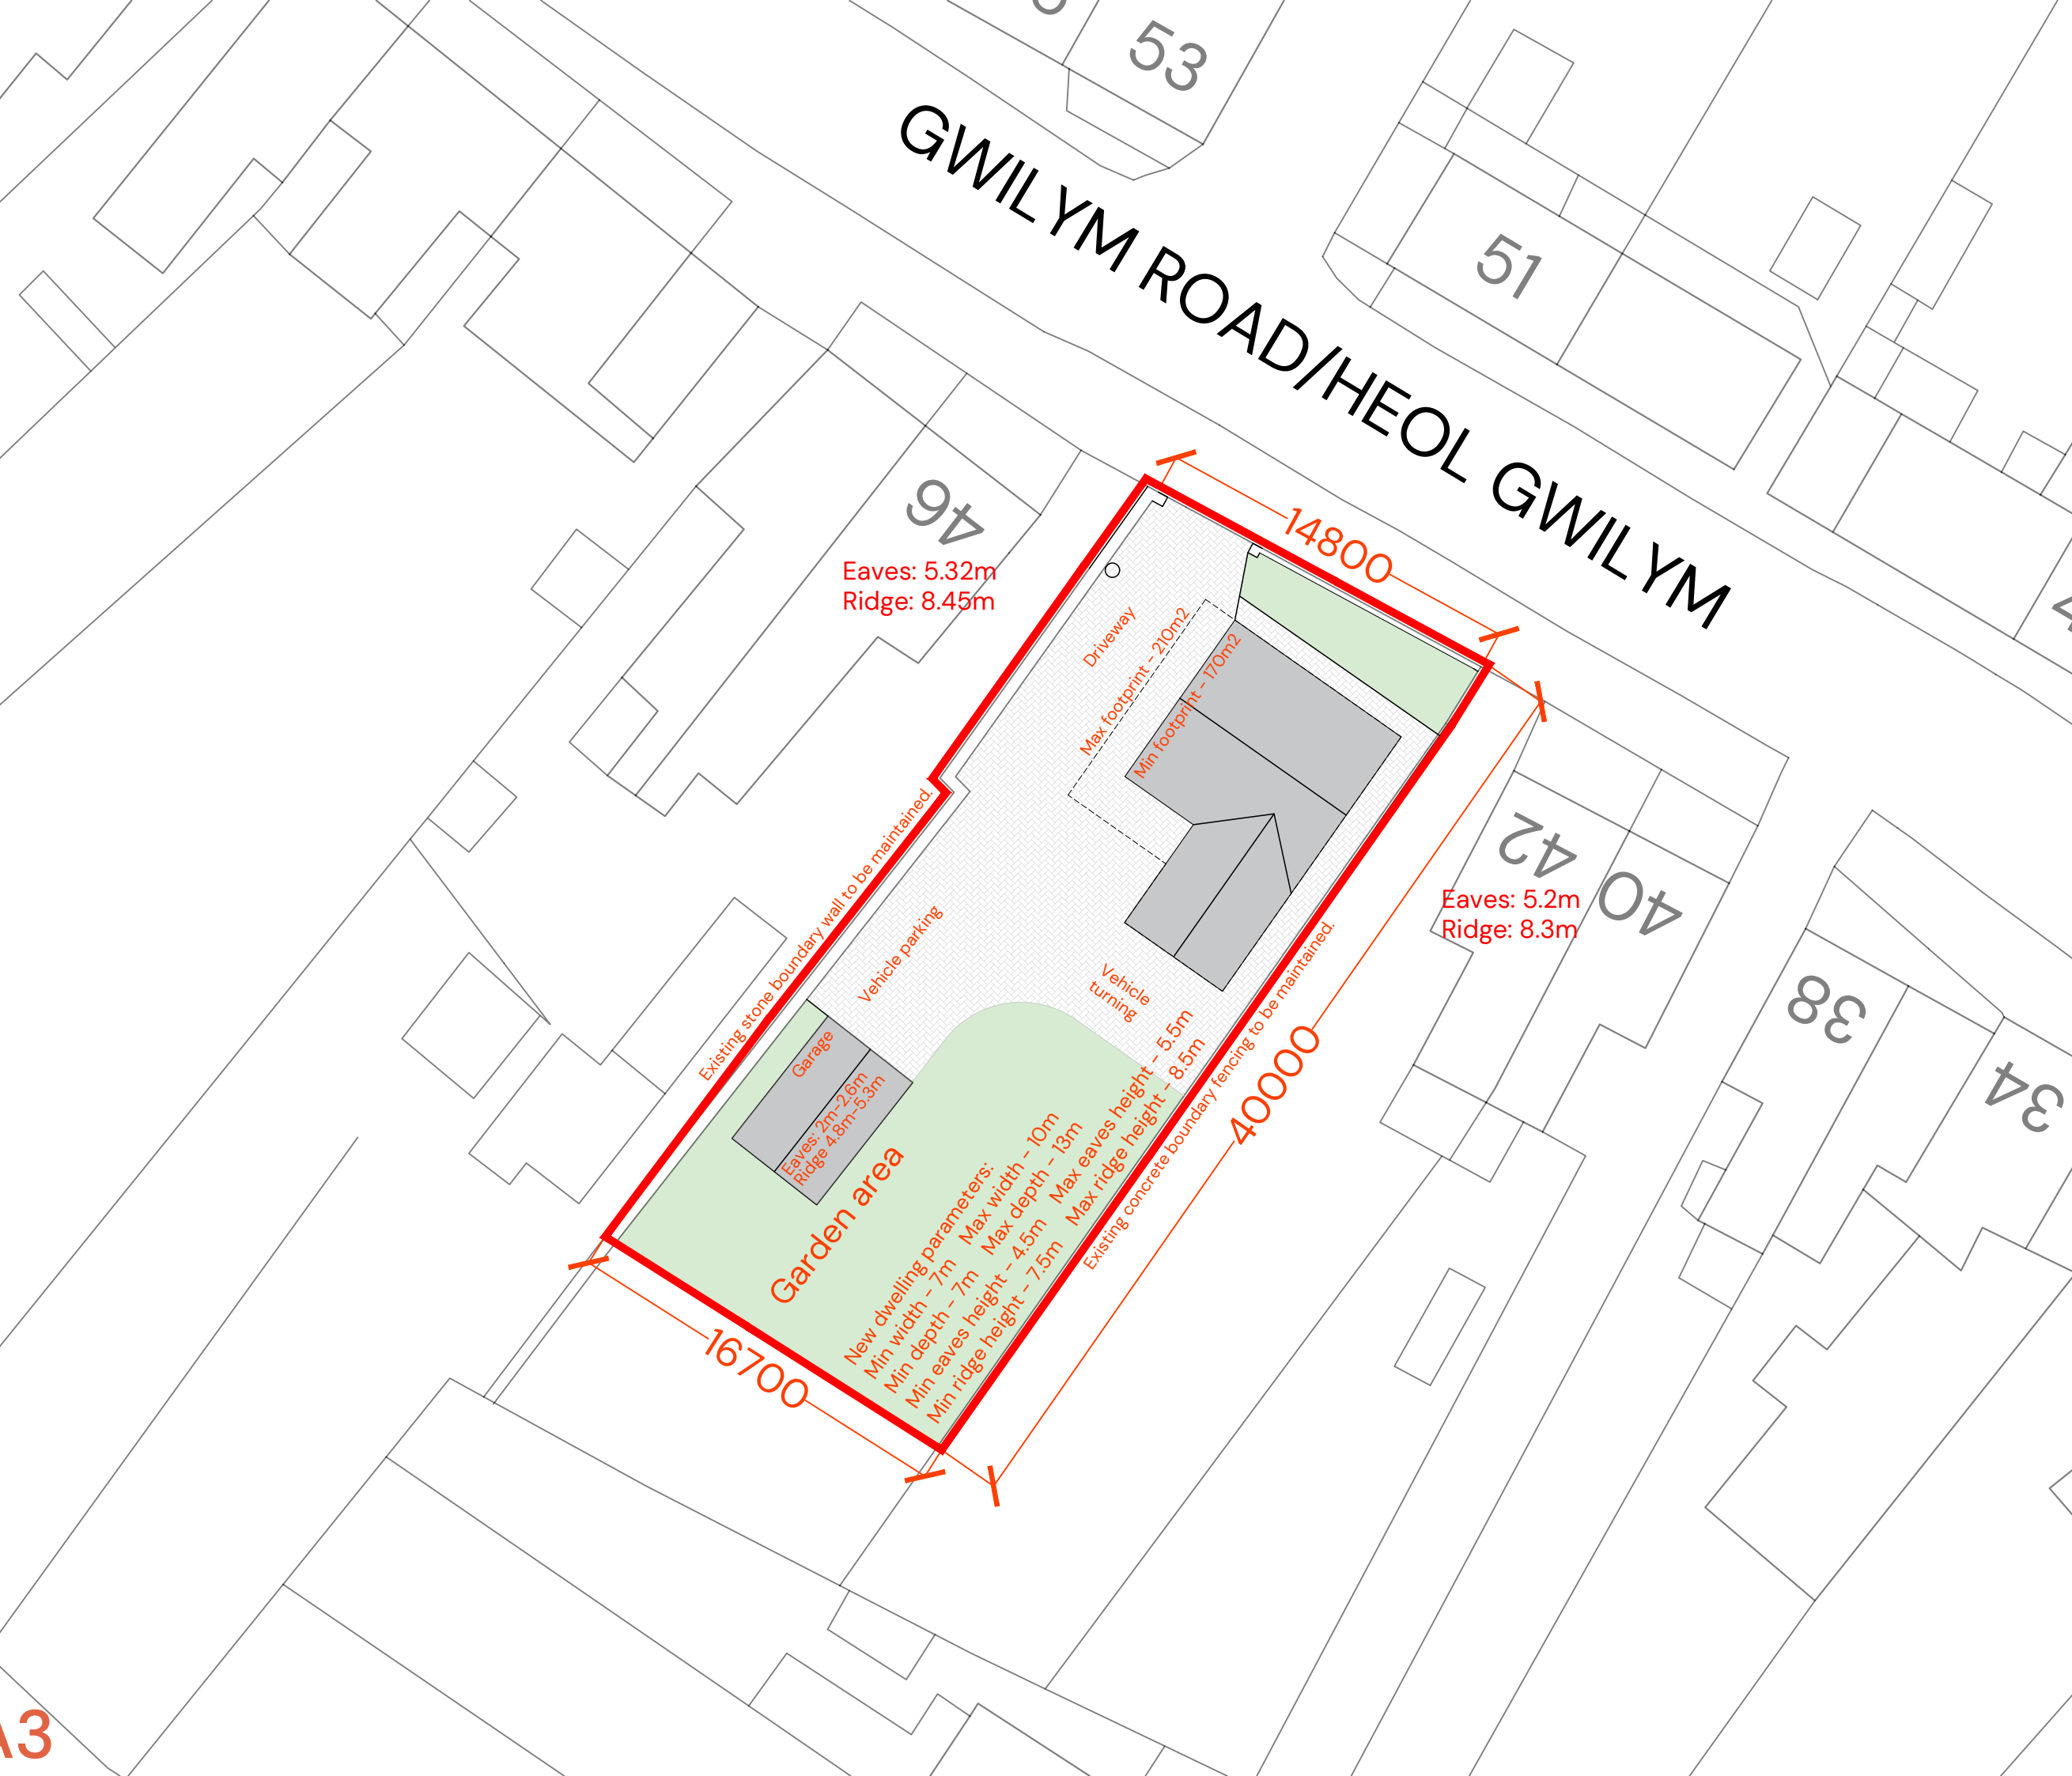

Notes:

All dimensions are in millimeters unless otherwise stated. Do not scale from this drawing. Check dimensions on site, report any discrepancies immediately. Drawings are copyright of Pensaerniaeth Williams Architecture Ltd. and must not be altered, reproduced, or passed on to any third party without prior consent.

Revision	Date
----------	------



Williams

Architecture / Pensaerniaeth

Client	D. England
Address	44 Gwilym Rd
Postcode	Postcode
Reference	LW 08-21
Status	Outline planning
Date	25.05.2024
Title	Block plan
Drawn By	LJW
Checked By	LJW
Scale	1:500
Sheet	A3
Number	02
Suite 11, Avon House, Dafen TradePark, Llanelli, SA14 8NB.	
hello@williamsarch.co.uk	
01554 253 177	
www.williamsarch.co.uk	