




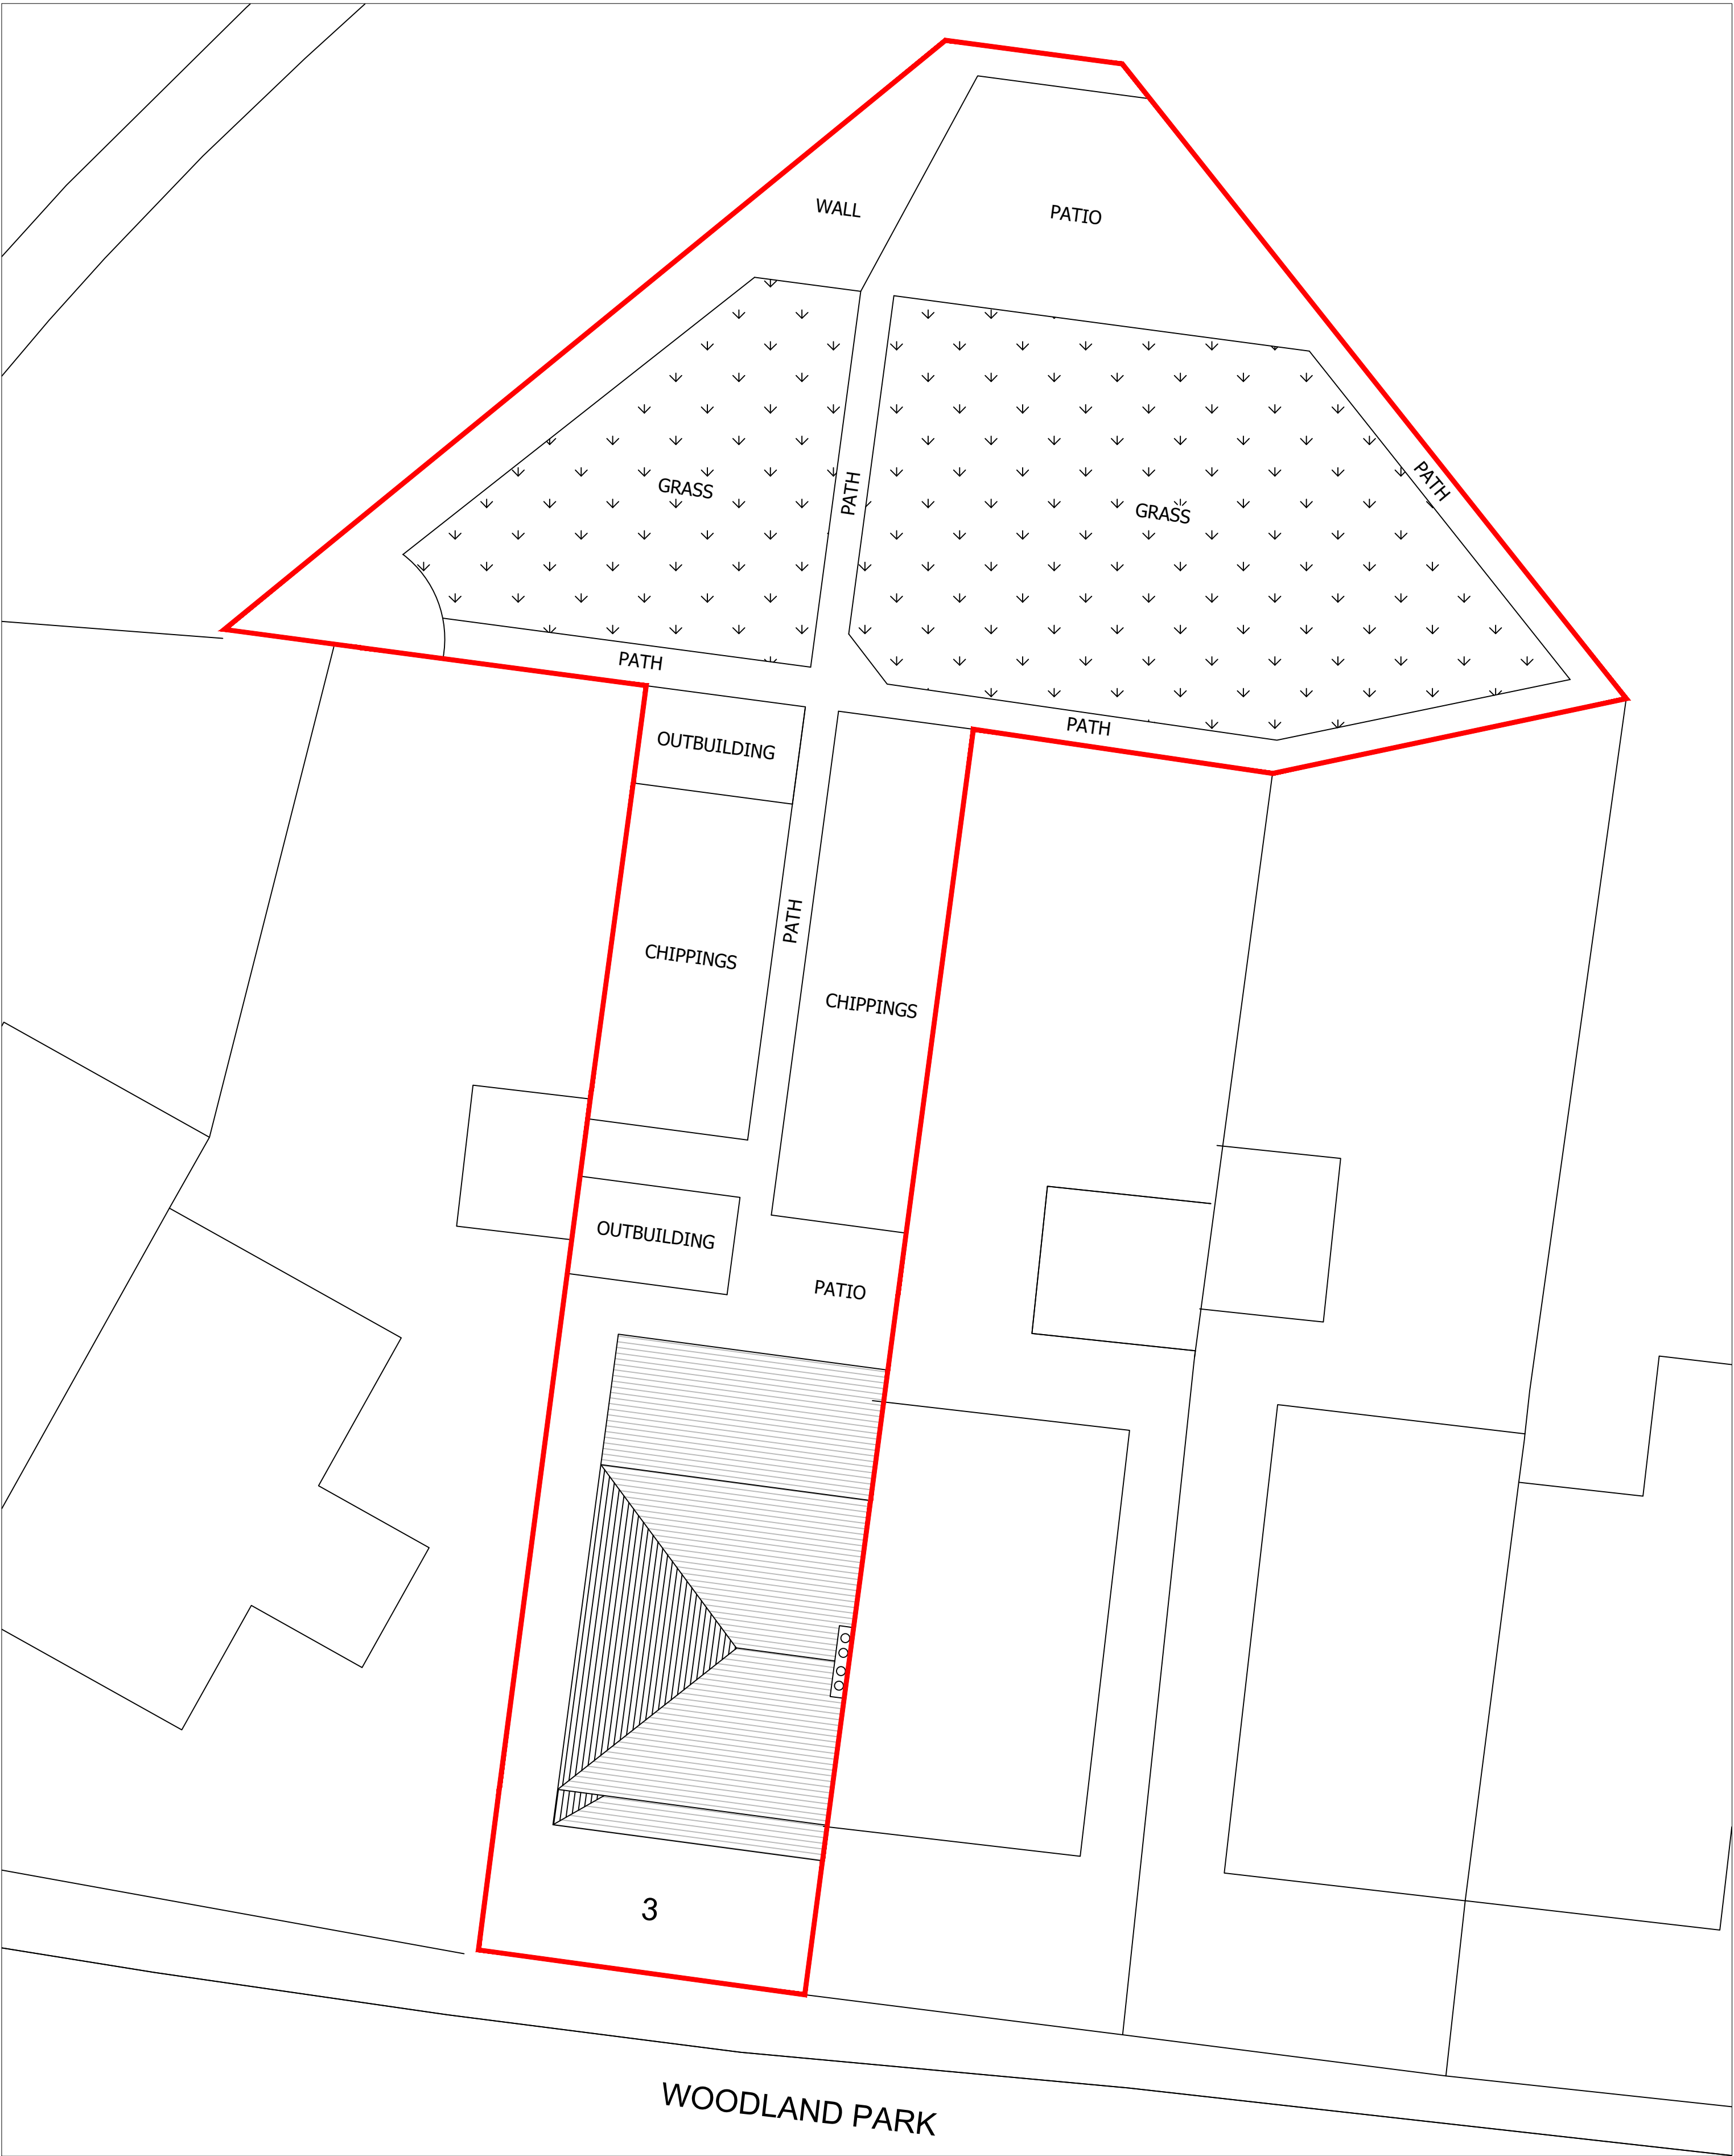

SITE LAYOUT – SCALE 1:100@A1

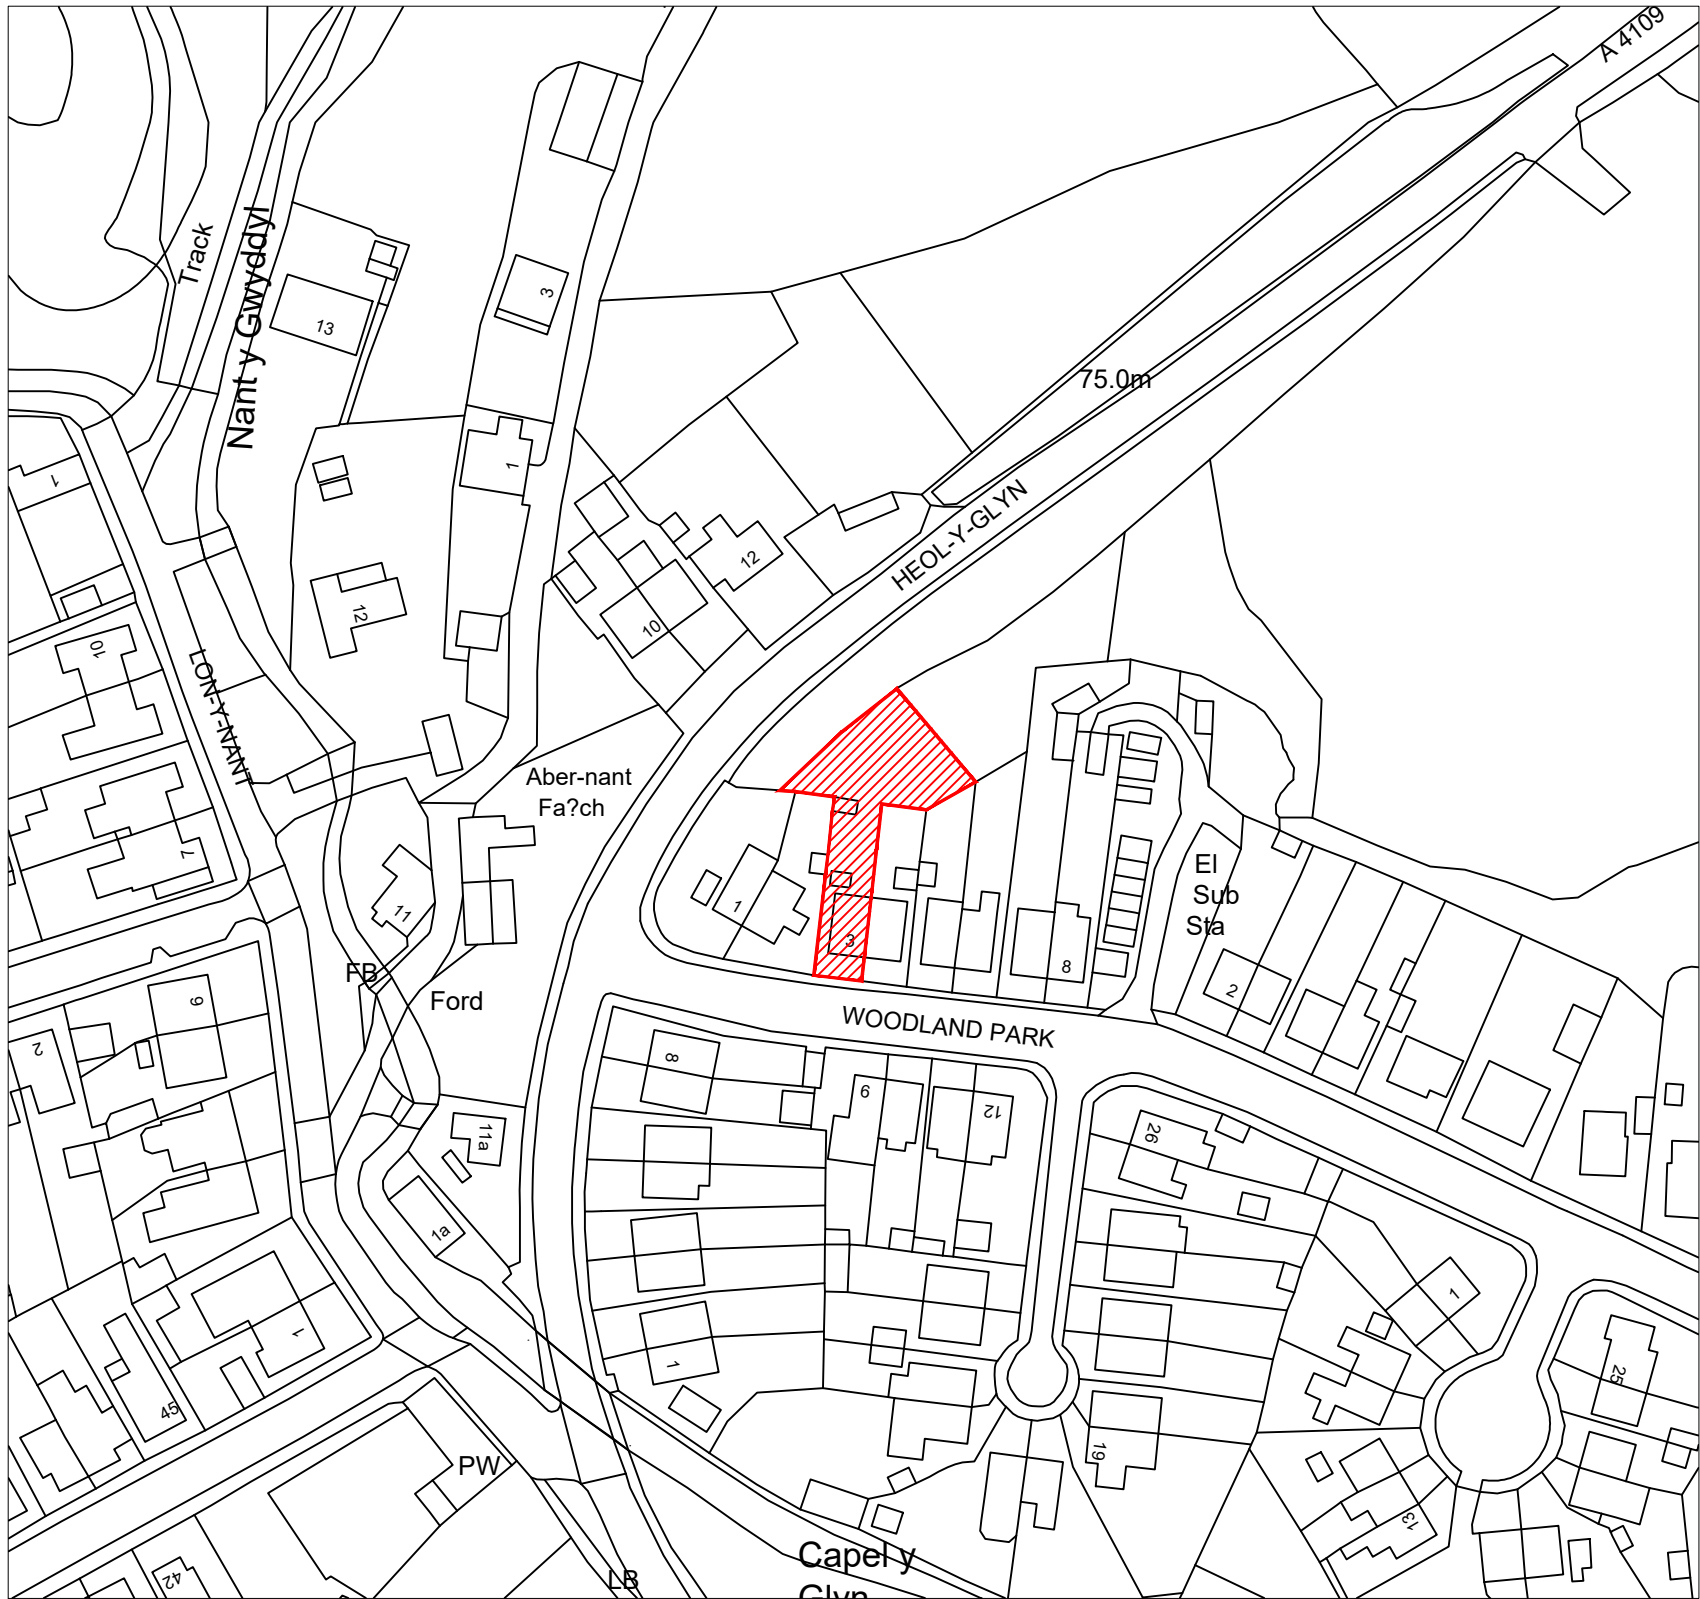

LOCATION PLAN – SCALE 1:1250@A1

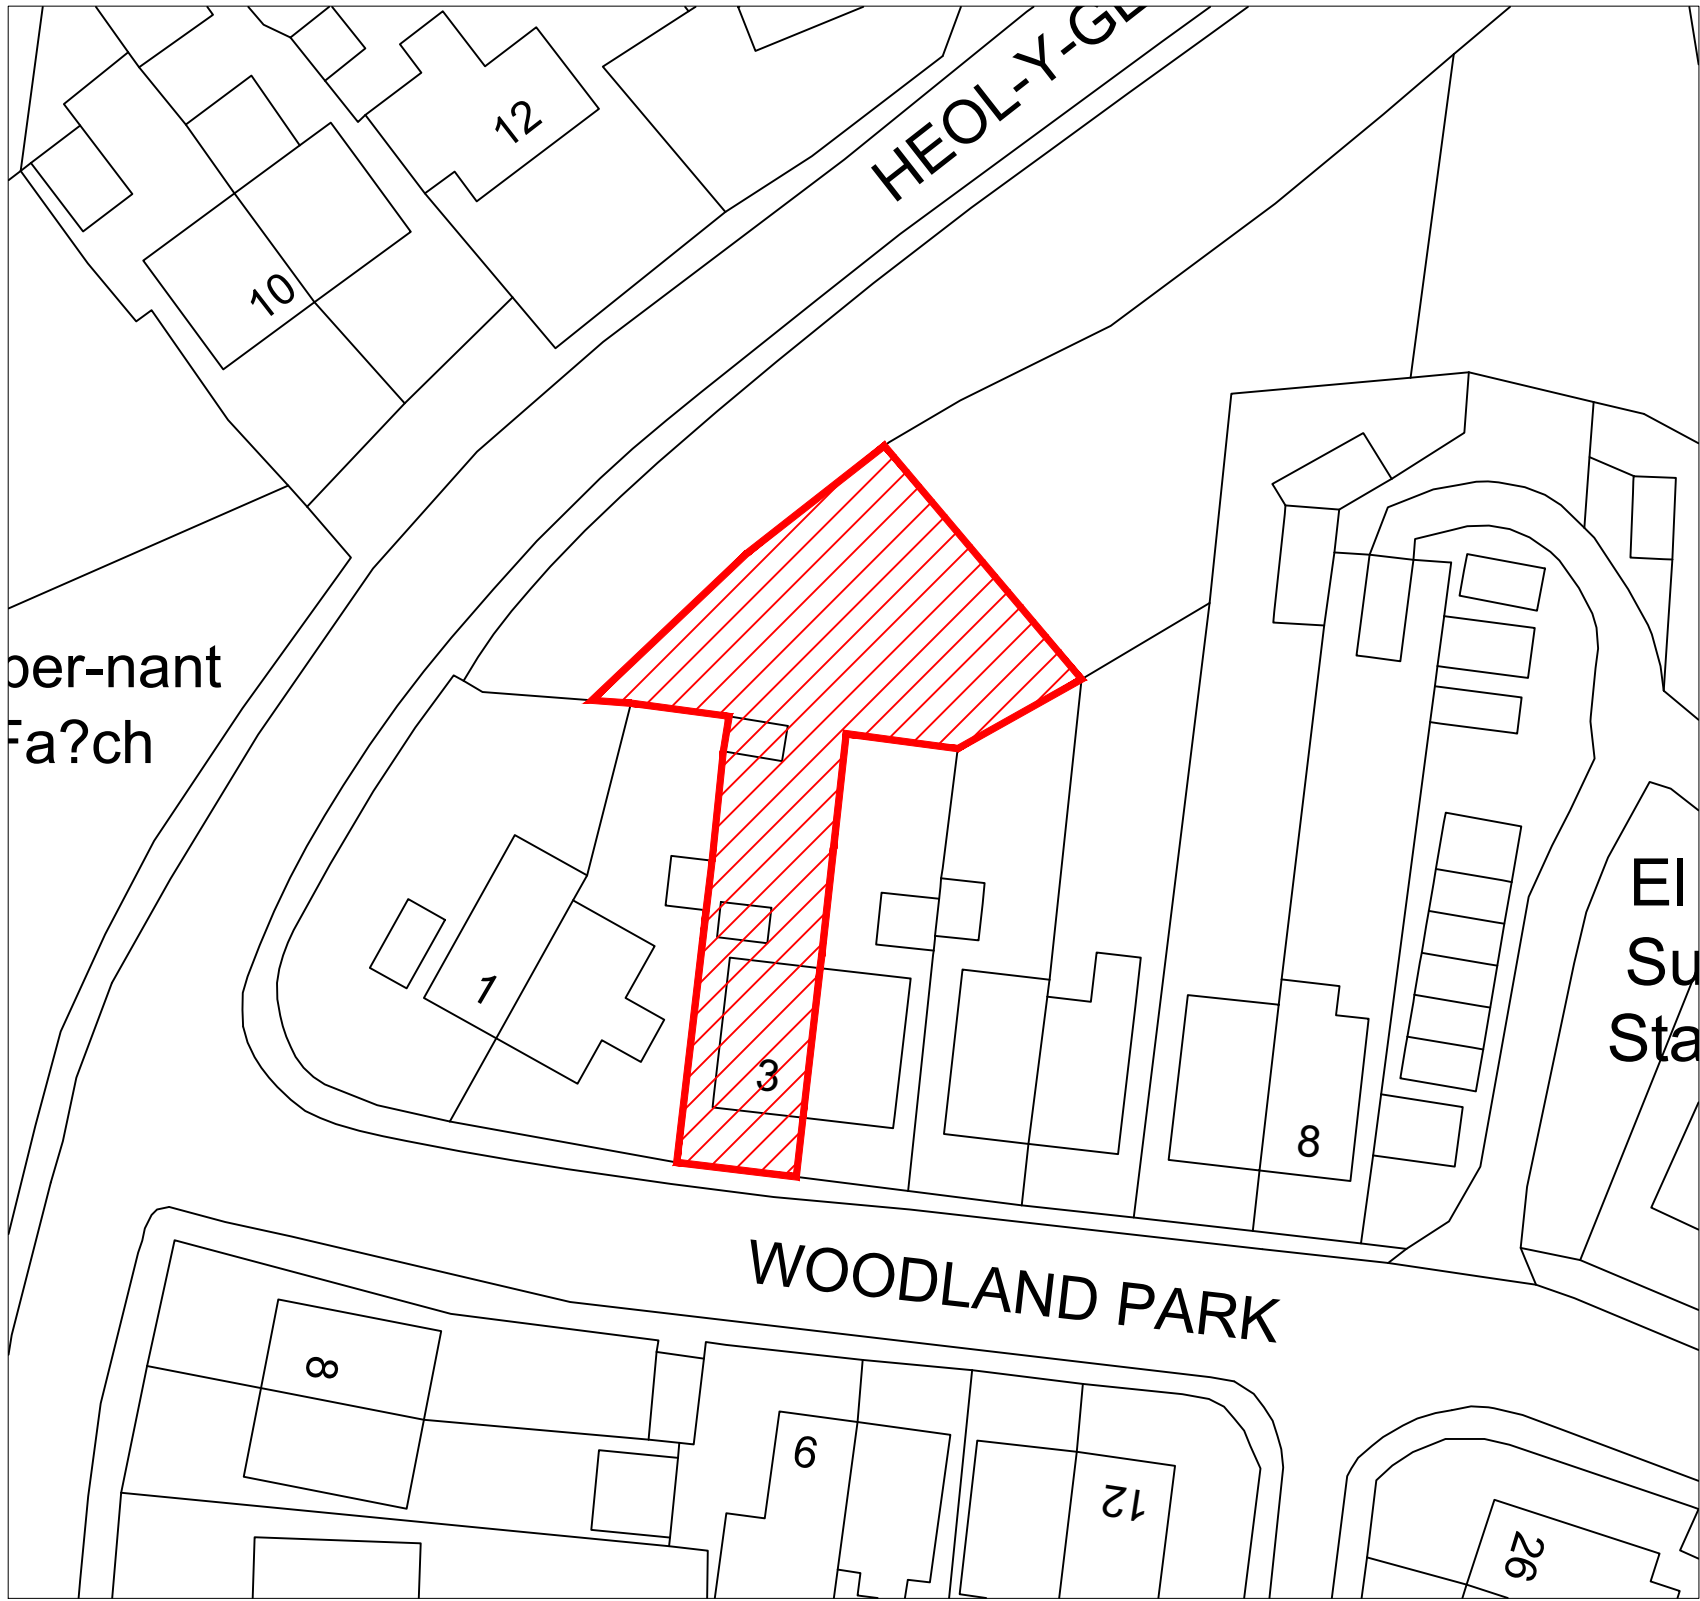

SITE BLOCK PLAN – SCALE 1:500@A1

Rev		By	Date	SK DESIGN SERVICES	
A	SITE LOCATION PLANS FOR 3 WOODLAND PARK	ODK	18/04/24		
				Project: Existing House Plan and Elevations Address: 3 Woodland Park, Glynneath Neath / Port-Talbot	
				Client: Mr Owen Kennerley Title: Site Location Plan	
				Scale: SEE DRG Date: APR 24 Drawn: ODK	
				Dwg.No. 001-04 Rev: A	

Riverbank House, Dan-y-bont,
Pontrhydyfen Port Talbot SA12 9RP
Tel: 01639 892310
E-Mail: s.kennerley@sky.com