
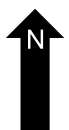
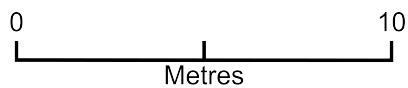


Block Plan V3

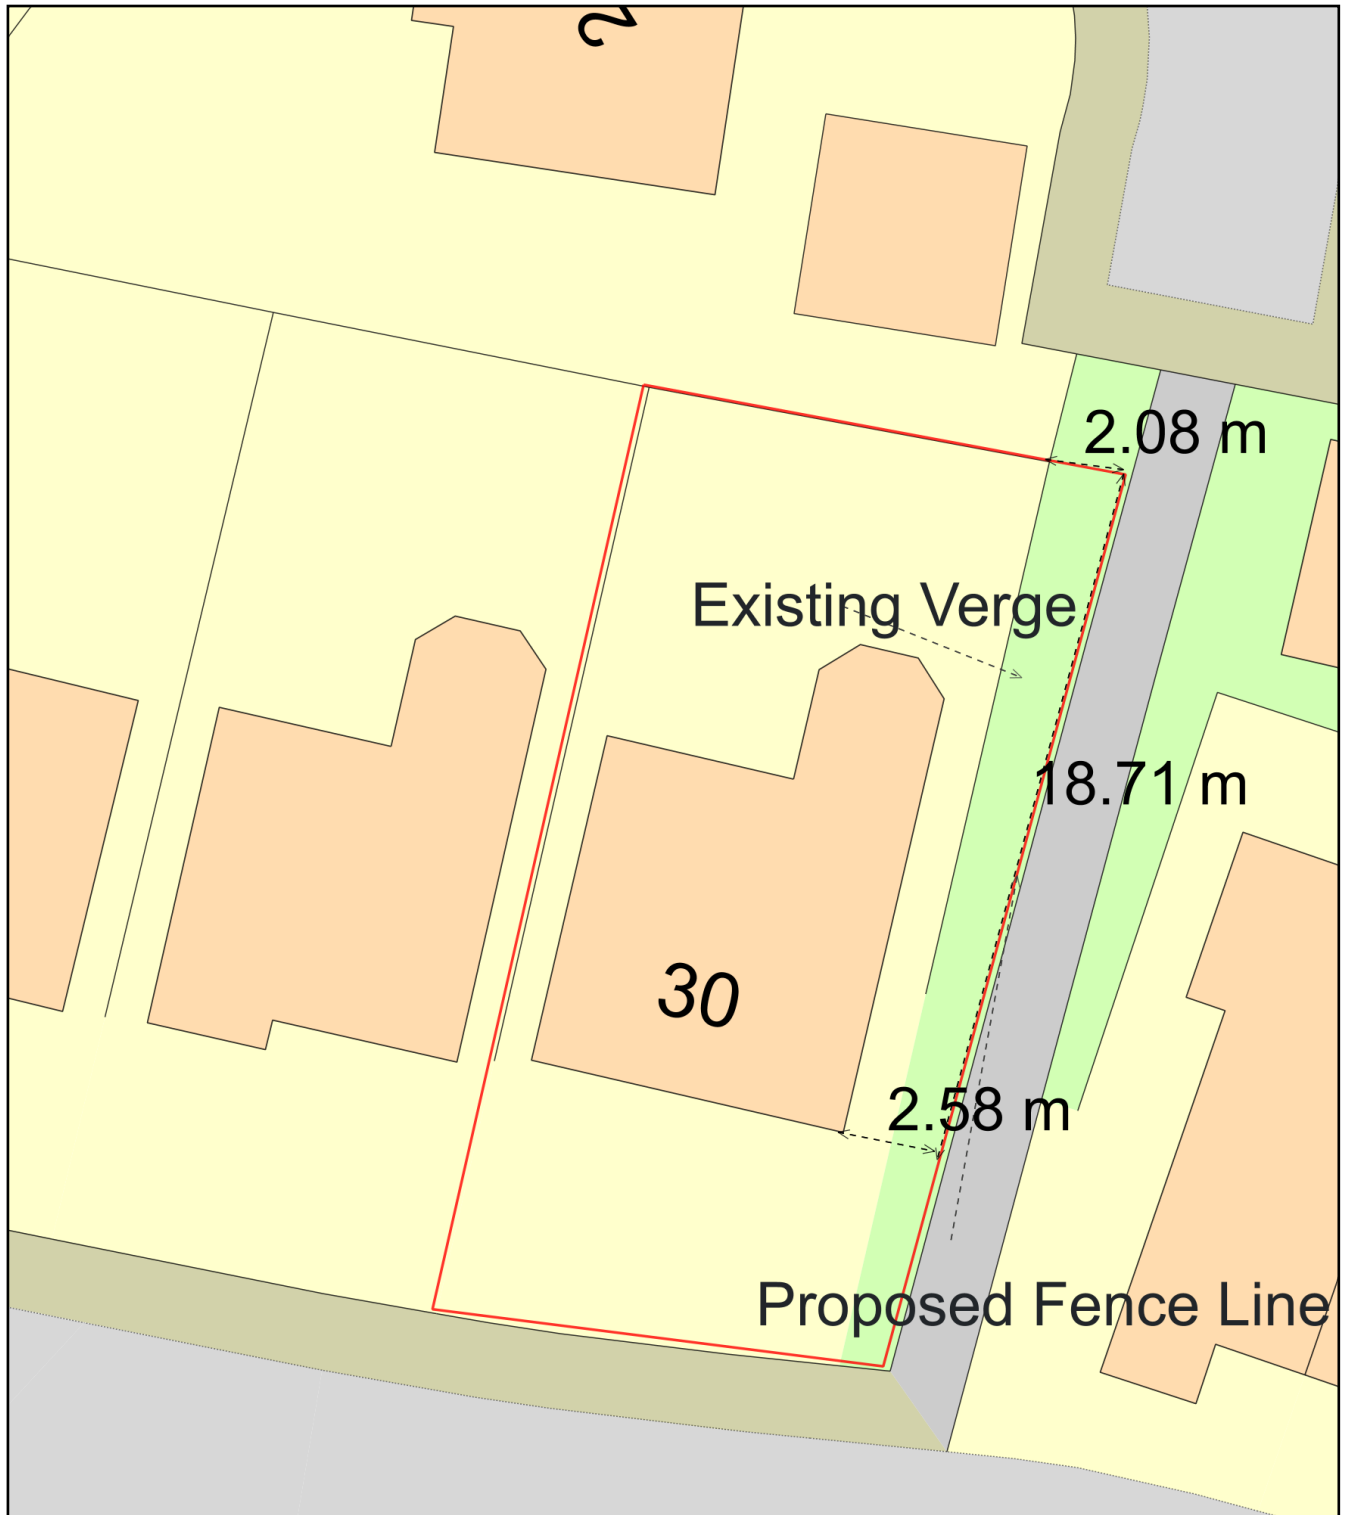

Plan Produced for: Sidney Frank Allen

Date Produced: 09 Jul 2024

Plan Reference Number: TQRQM24191172613843

Scale: 1:200 @ A4