



COLOUR REFERENCING (MCD'S EUROPEAN STANDARD)	
[Green]	New construction
[Red]	Item(s) retained in existing location
[Blue]	New item(s)
[Yellow]	Relocated item(s)
[Pink]	Merchandising items
[Light Blue]	Optional future item(s)

McDONALDS RESTAURANT SKEWEN #601 SITE SET UP & EMERGENCY ROUTES


NOTE:
• Burn off existing road markings & Re-line car park throughout including Drive Thru lane. To be reviewed on site.
• New Click & Serve numbers.

New Click & Serve sign.
"Park in any numbered bay"

New Click & Serve
Numbers throughout car park

WOODLAND

- KEY:**
- Site Fencing & Barriers
 - Emergency Assembly Point
 - Fire Route
 - FA First Aid
 - FP Fire Point

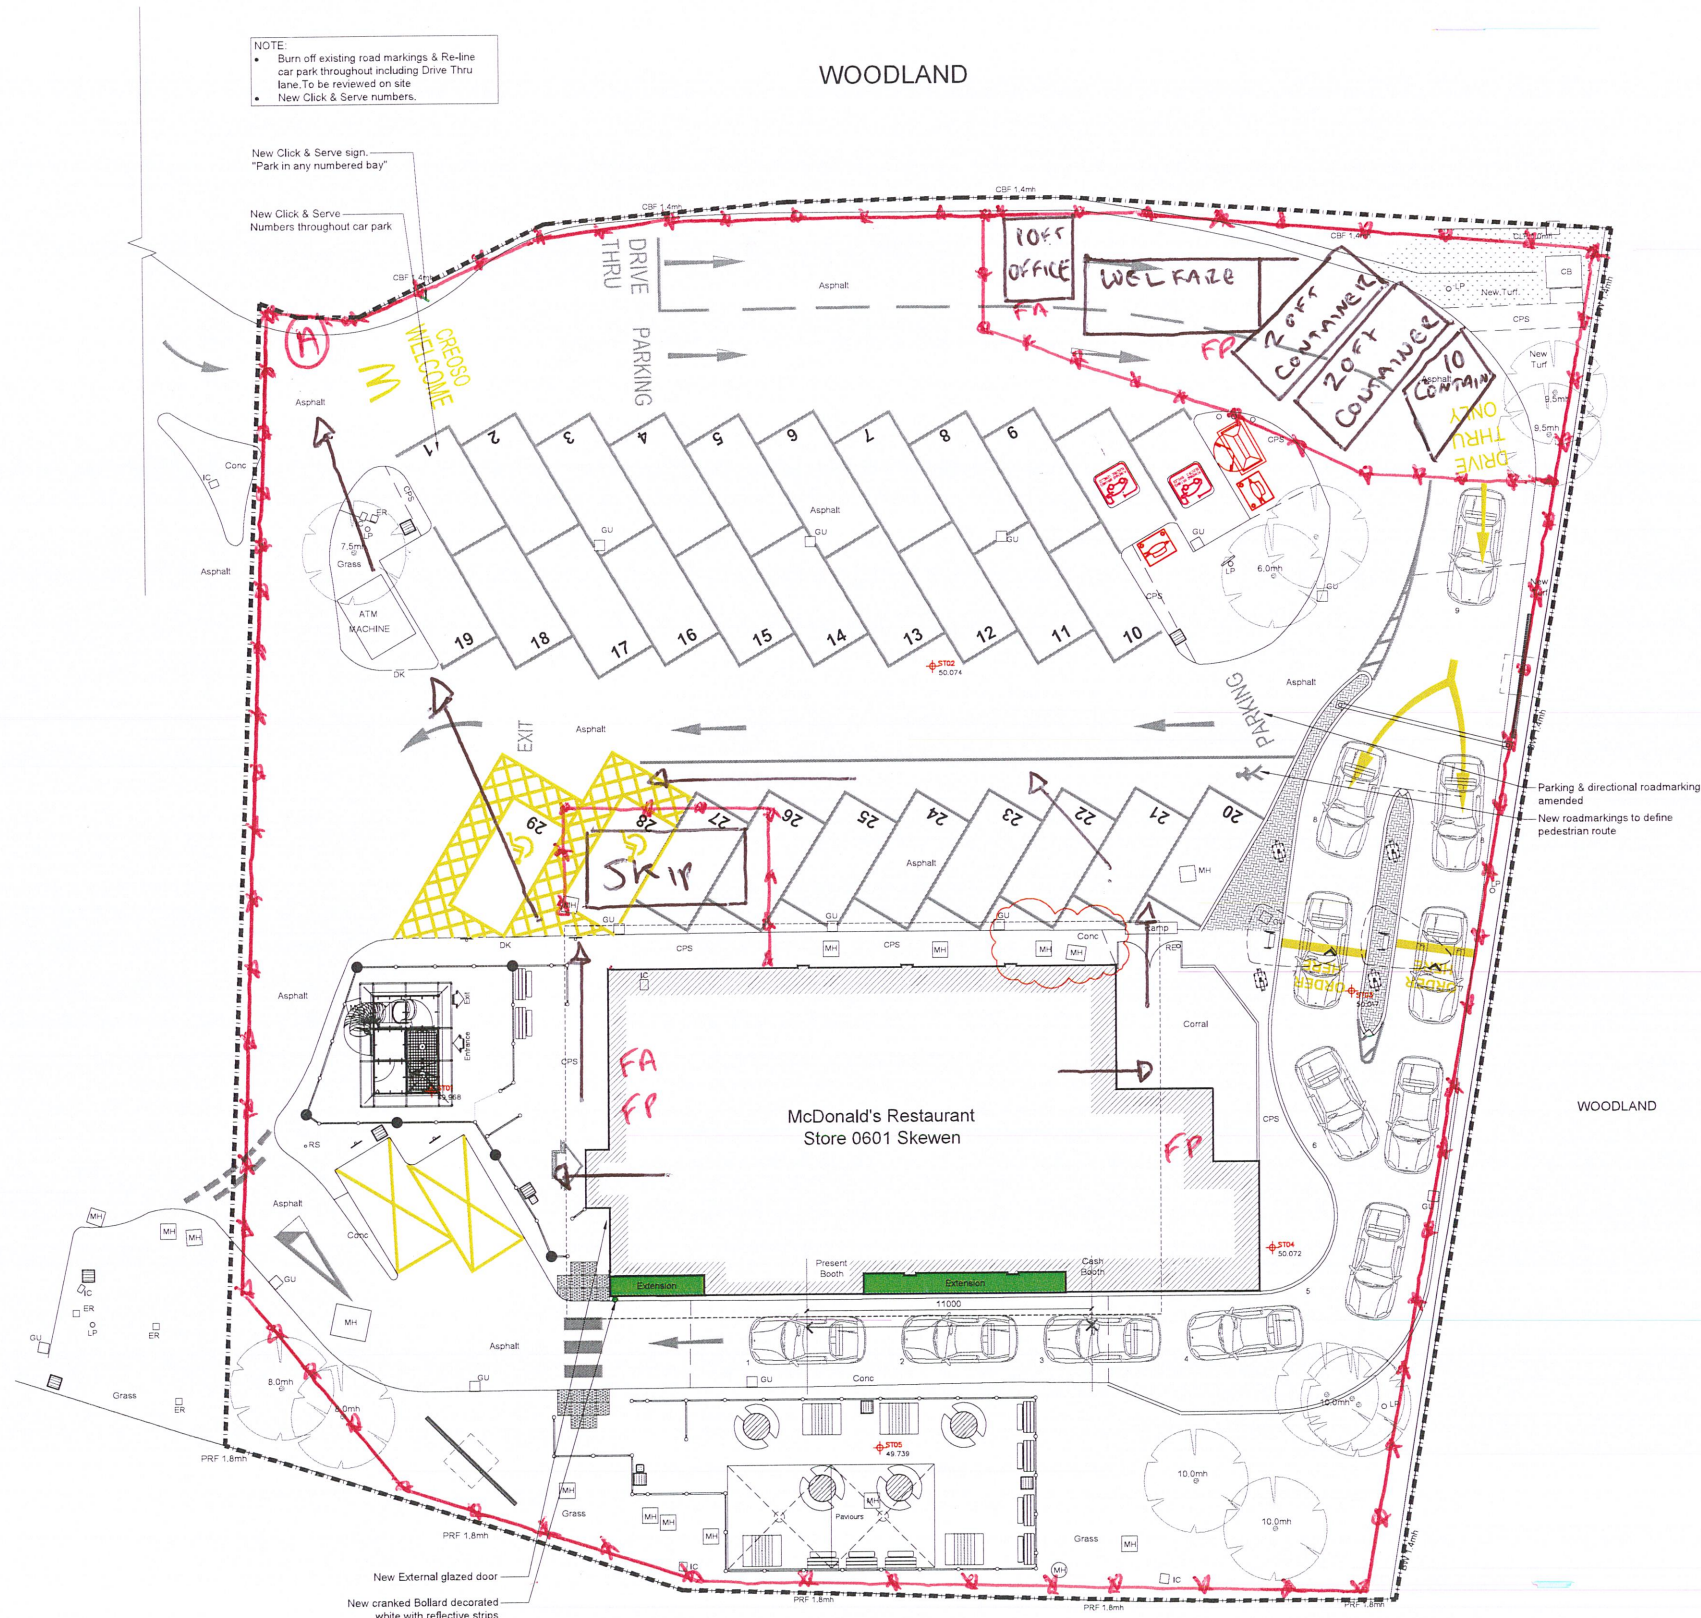

SCHEDULE OF AREAS	
Existing Site Area	0.2920Ha
Existing Building (GFA / m²)	260m²
Existing Building (GFA / m²)	244m²
Proposed Site Area	0.2920Ha
Proposed Building (GFA / m²)	260m²
Proposed Building (GFA / m²)	253m²

SCHEDULE OF PARKING	
Existing Electric Charge Bays	2 Bays
Existing CRB Bays	2 Bays
Existing Accessible Bays	2 Bays
Existing General Bays	27 Bays
Existing Total Bays	33 Bays
Proposed Electric Charge Bays	2 Bays
Proposed CRB Bays	2 Bays
Proposed Accessible Bays	2 Bays
Proposed General Bays	27 Bays
Proposed TOTAL BAYS	33 Bays

Note:
All drawings to be read in conjunction with all other drawings as noted on issue sheet.
Extent of Site Boundary indicated thus:
Signage: All proposed signs noted on drawing including illuminated and method of illumination.
Refer to DWG 11 for Setting Out Positions.
See DWG 15 for Signage Details.
See DWG 10 for Paving Details.
See DWG 12 for Ducts & Services Details.

1	1:1000	Site Plan	PG	FF
2	1:1000	Site Plan	PG	FF
