

McDonald's Restaurant Skewen #601 INTERNAL SETUP & EMERGENCY ROUTES

COLOUR REFERENCING (MCD'S EUROPEAN STANDARD)	
	New construction
	Item(s) retained in existing location
	New item(s)
	Relocated item(s)
	Merchandising items
	Optional/future item(s)

NOTES:
All drawings to be read in conjunction with all other drawings.
All dimensions and levels to be checked on site.
Work to be completed before any work commences. Do not scale off drawings.
This drawing shall not be reproduced without express written permission from C7.
Title overlay drawings and ownership boundaries are produced using all reasonable endeavours.
C7 cannot be held responsible for the accuracy or scale discrepancy of base plans supplied to them.
All works to be undertaken within current Building Regulation Approved Doc's,
British Standards and appropriate codes of practice.
All proprietary materials and products are to be used strictly in accordance with the manufacturers recommendations.
All equipment and lifts to be surveyed on site by Contractor and Sub Contractors prior to manufacture and installation.

KEY: ID TAGS - MERCHANDISING	
SOK's	Self Ordering Kiosk
ORB	Order Ready Board
PAM	Public Awareness Monitor
PRICE	Price Menu
HMU	Happy Meal Unit
DP	Digital Poster
HC	High Chairs
PROMO	Promotional Screens

Notes:
• Existing RMHC Drive-thru boxes must be retained & replaced with any cashier booth work or a new installed will be charged to the contractor.
• Refer to standard installation details for all digital merchandising screens.
• Contractor to assess quality of substrate and line out walls if necessary for Vinyl graphics

H&K TO PROVIDE FINAL KITCHEN LAYOUT & DETAILS
H&K Kitchen Layout:
Drawing No: DIN-114065 REV B

CREW ROOM FURNITURE LEGEND - GREEN	
	CREW ROOM TABLES - Supplied by Display World Table Size - CT2 600x600mm & CT1 1200x600mm Base: Formica laminate - Formica - Nevada Oak F5588
	CREW ROOM CHAIR & HIGH STOOL Chrome frame with white Polypropylene seat Supplied by Display World
	STORAGE STOOL - Supplied by Display World Base: Formica laminate - Formica - Nevada Oak F5588 Upstand seat pad - Jem 704 04 - Vassini
	KITCHEN UNIT - Fridge & Microwave Fitted in Formica laminate Nevada Oak F5588
	HELMAN LOCKERS Range of 4 standard or 10 wide lockers. Available with or without USB charging - Nevada Oak F5588 Door finish in Formica compact & Resopal - Random pattern to match vinyls. Door lockers below: 1. Formica - Duty Joke 2. Formica 72255 Polar White
	DISPLAY WORLD LOCKERS & STORAGE UNITS UNIT TYPE A 4x Small Lx 1x Large Locker Bank UNIT TYPE B 4x Small Lx 1x Large Locker Bank UNIT TYPE C 4x Small Lx 1x Large Locker Bank UNIT TYPE D 4x Small Lx 1x Large Locker Bank UNIT TYPE E 4x Small Lx 1x Large Locker Bank UNIT TYPE F 4x Small Lx 1x Large Locker Bank UNIT TYPE G 4x Small Lx 1x Large Locker Bank UNIT TYPE H 4x Small Lx 1x Large Locker Bank UNIT TYPE I 4x Small Lx 1x Large Locker Bank UNIT TYPE J 4x Small Lx 1x Large Locker Bank UNIT TYPE K 4x Small Lx 1x Large Locker Bank UNIT TYPE L 4x Small Lx 1x Large Locker Bank UNIT TYPE M 4x Small Lx 1x Large Locker Bank UNIT TYPE N 4x Small Lx 1x Large Locker Bank UNIT TYPE O 4x Small Lx 1x Large Locker Bank UNIT TYPE P 4x Small Lx 1x Large Locker Bank UNIT TYPE Q 4x Small Lx 1x Large Locker Bank 	TABLE T100 T100 1200x600mm x 1200mm H

KEY:
FA
FP
Fire Route
FIRST AID
FIRE POINT


DINING ROOM:
• New Geometry Decor
• New floor & wall finishes
• New ceiling & LED lights
• Reuse music system.
• Speakers resprayed to suit new ceiling finish.
• Redecorate entrance lobby ceiling Roman white.
• New Split counter
• 2no Existing Double SOKs relocated
• 2no Existing TVs in Dining area
• New Price Menu
• 2no New Promo screens
• 1no ORB
• 1no PAM Screen
• 1no New HMU (Future proof for digital)
• 4no Existing Tablets
• NO Aircharge
• Reuse existing power sockets On perimeter Booths.
• 2no Existing Mini Recycle Units. Welsh Specification.
• New Condemnt Unit with pumps
• 3no New Happy high chairs
• NO window shutters
• TO BE REMOVED: HMU, Keeko board, McCafe screen,
Digital community screen, window shutters.

SHOPFRONT - RE-SPRAY
Externally (Shopfront, Soffit & Fascia) - RAL 6015
Internally - RAL 7022


CUSTOMER WC:
• DINING AREA FINISHES TO EXTEND INTO WC LOBBY
• New doors
• Decorate door frames
• Replace damaged railings to DOC M Pack
• Made good groud

CREW ROOM WCs: Refresh
• New Grey Rock
• New IPS panels
• Crew Room floor to run through

CREW ROOM - NI Green
• New furniture
• New floor, wall & ceiling finishes
• New Doors
• New Crew entrance 726mm door. (Smaller than existing door).
• New kitchen in a cupboard
• New Lockers
• Existing Relocated TV
• New spot lighting
• New Pendants above table
• 2 No. New Power Sockets with Usb
• New heater

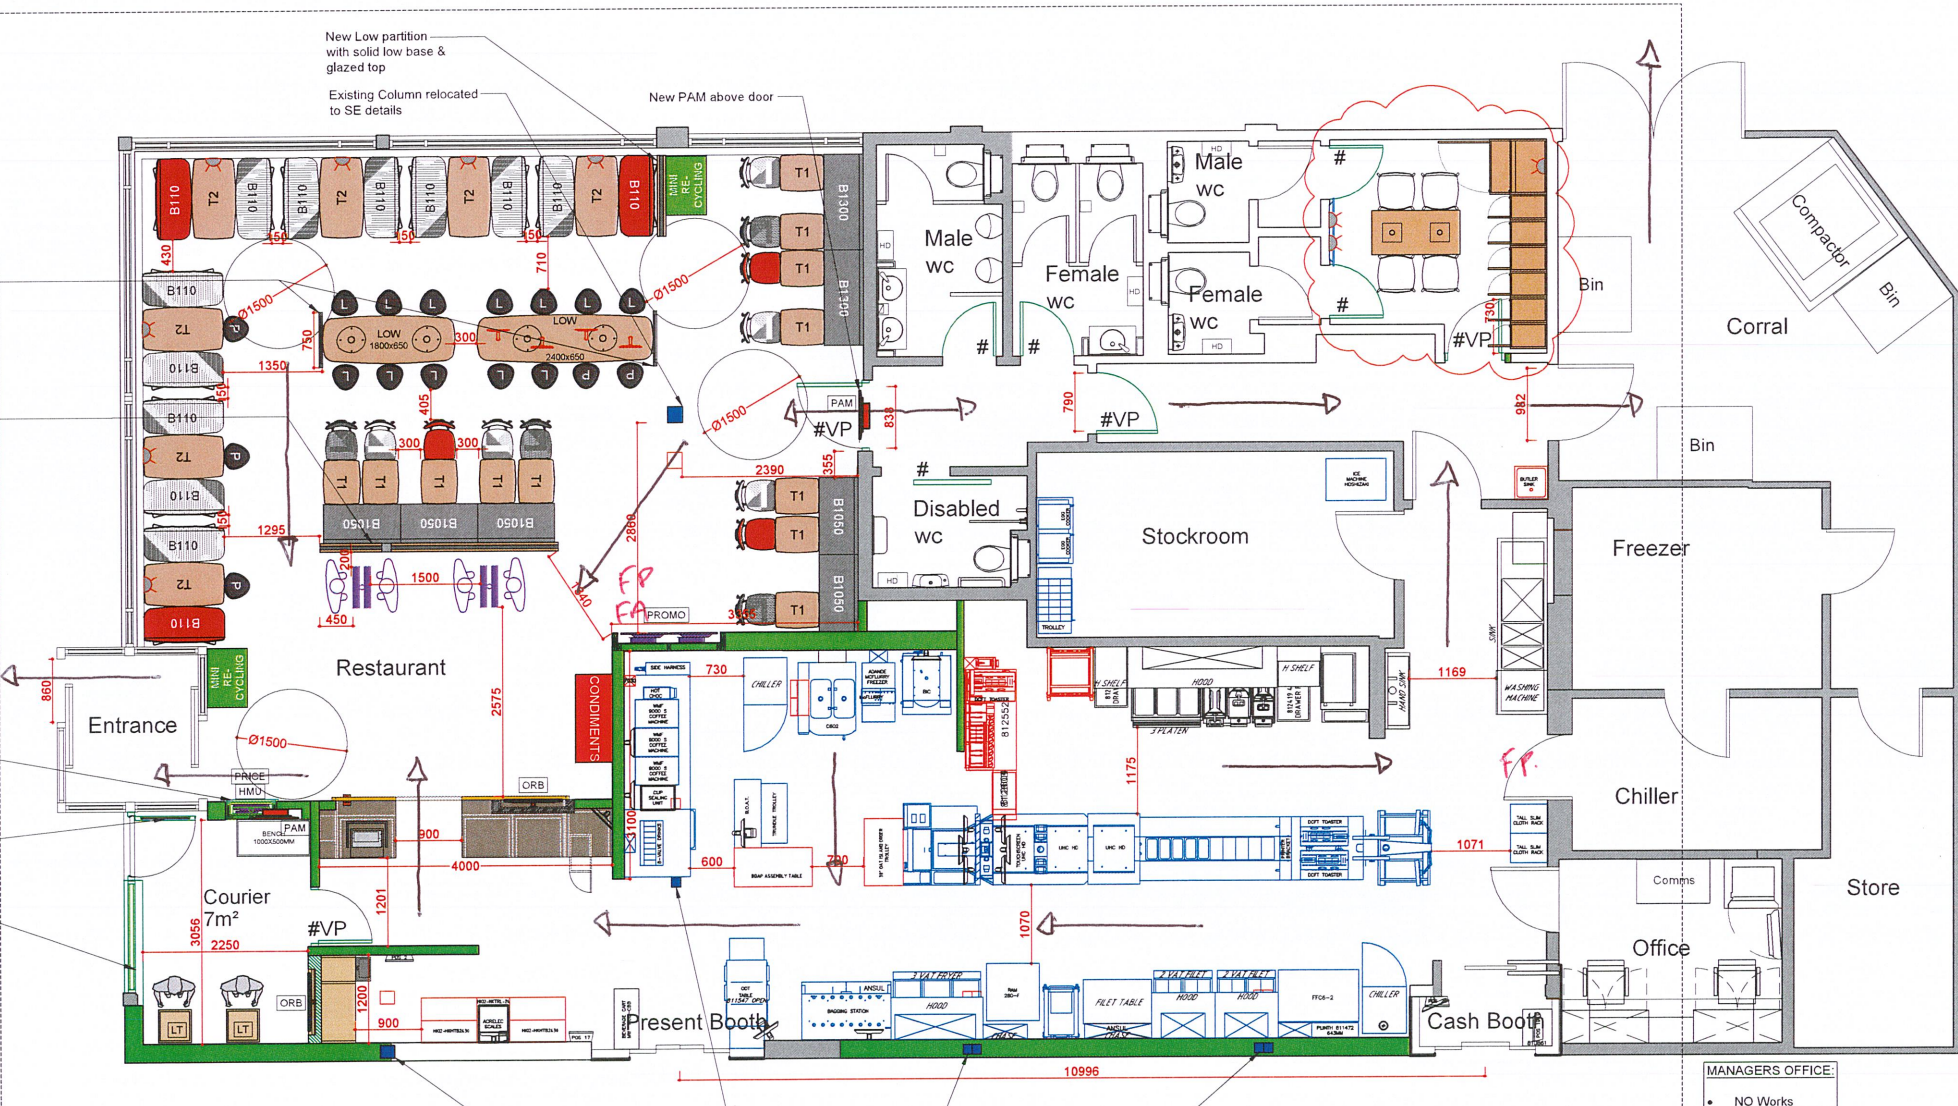

GENERAL ARRANGMENT PLAN - DINING ROOM

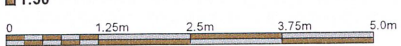

AREA SCHEDULE	
	EXISTING
Total Covers	72
Dining Area	82 m²
Customer WC	12.4 m²
Crew Room & WC	13 m²

GEOMETRY RE-IMAGE

DESIGN WORKING GROUP APPROVED

GENERAL NOTES:
All works are to be undertaken in accordance with the Building Regulations and the latest British Standards.
All proprietary materials and products are to be used strictly in accordance with the manufacturers recommendations.
All dimensions to be checked on site prior to construction.

PROPOSED DEVELOPMENT AT:
Heads of the Valley Road,
Skewen SA10 7DR

McDonald's Restaurants Ltd

General Arrangement Plan
GEOMETRY DECOR

DATE: 04-03-2024

BY: E

McDonald's logo