


Block Plan

- THE SITE
- SCALE 1:200
- SOAKAWAY PIT.
- NEW GARAGE

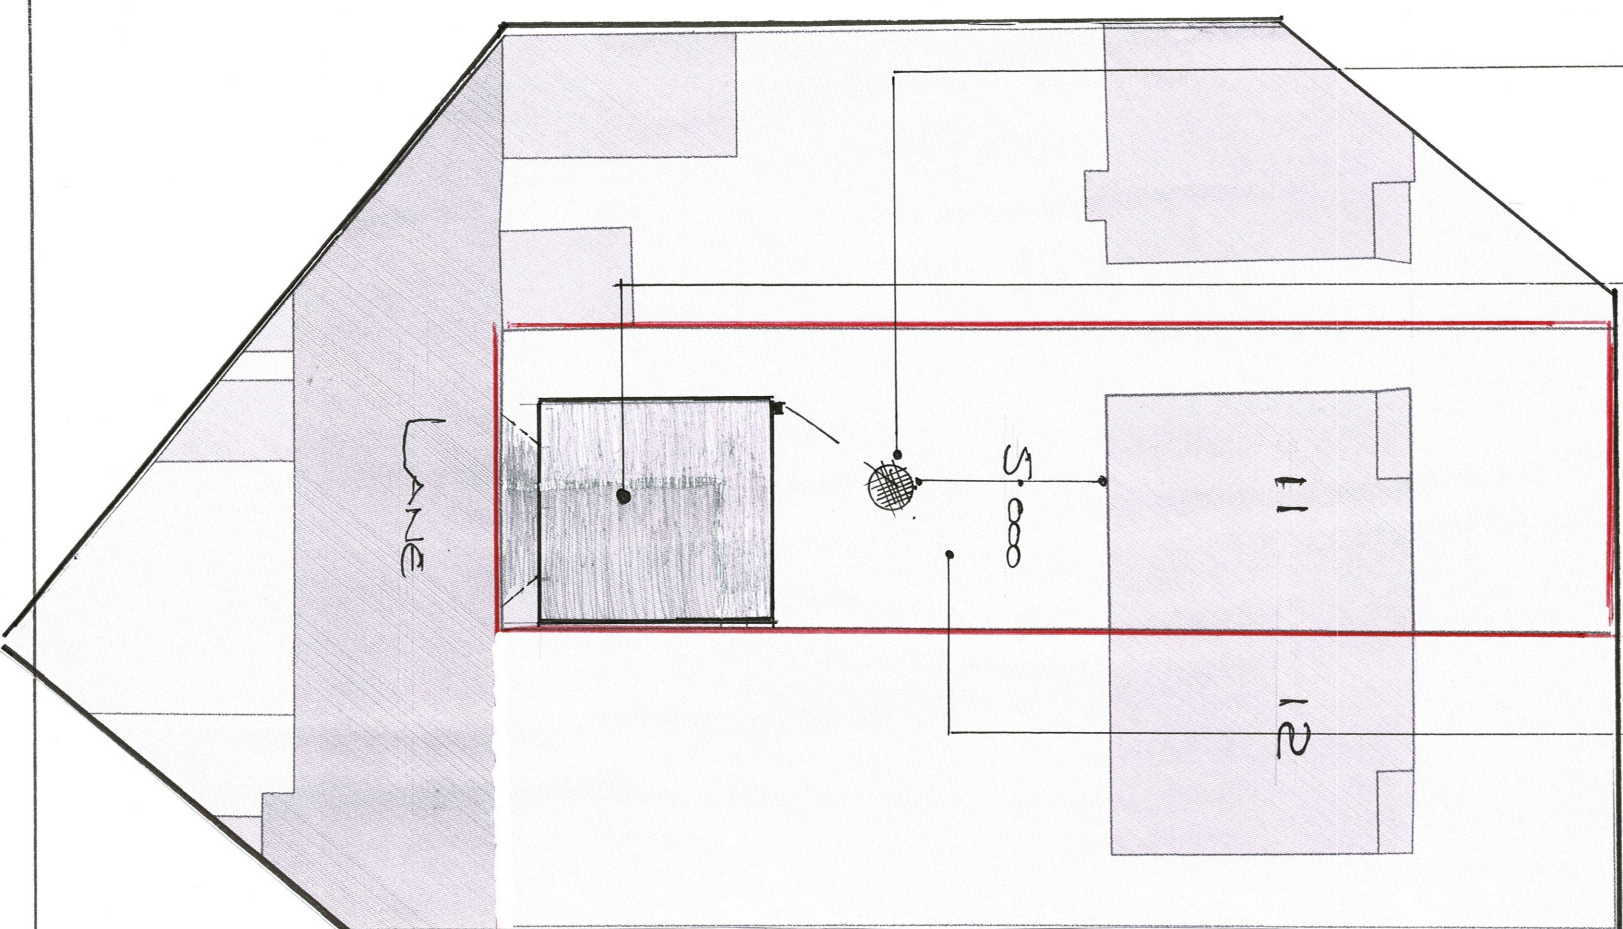

11 RHANALLT STREET,

MARGAM,

PORT TALBOT.

PROPOSED NEW GARAGE

PLANNING APPLICATION.

REFER TO PLANS

1, 2,


WRITTEN SPECIFICATION

SCALES 1/100

A3 size PAPER.

Location Plan

- THE SITE
- SCALE 1:1250
- GARAGE

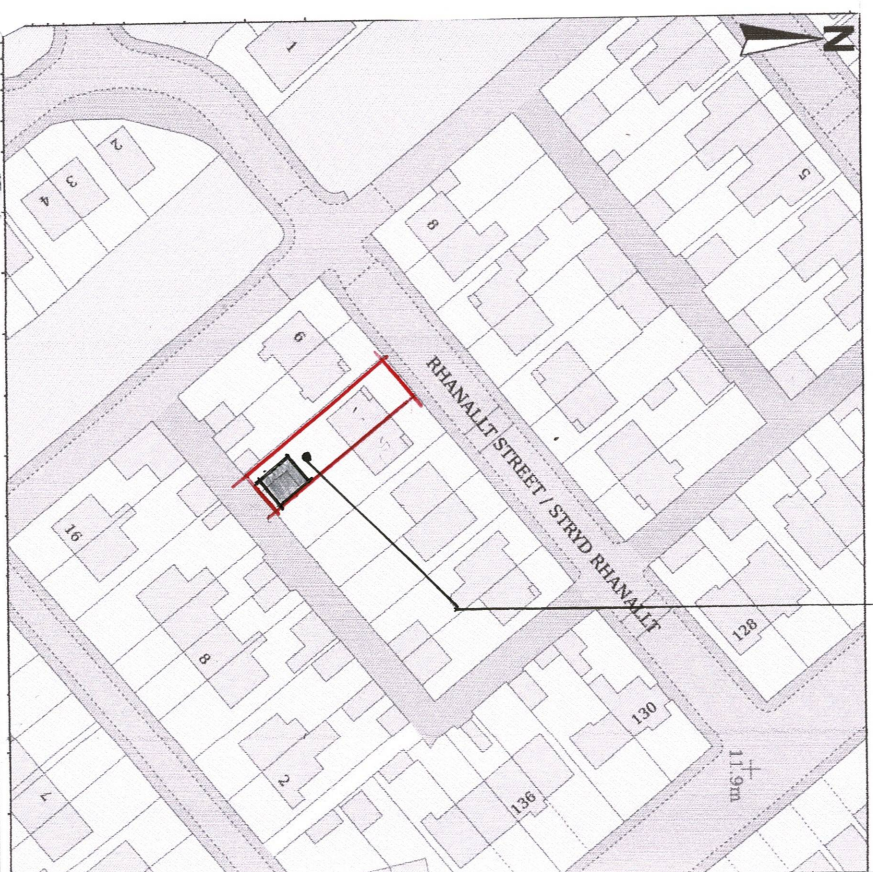

11 Rhanallt Street, Port Talbot, SA13 2LT