



11 RHANALLT STREET,
PORT TALBOT.
NEW PLANS. Drawing number 1
Scale 1/50 A 3 size paper.

• Minimum 5° slope on roof to rear


• REFER TO
NOTES, ABOVE
GARAGE DOOR

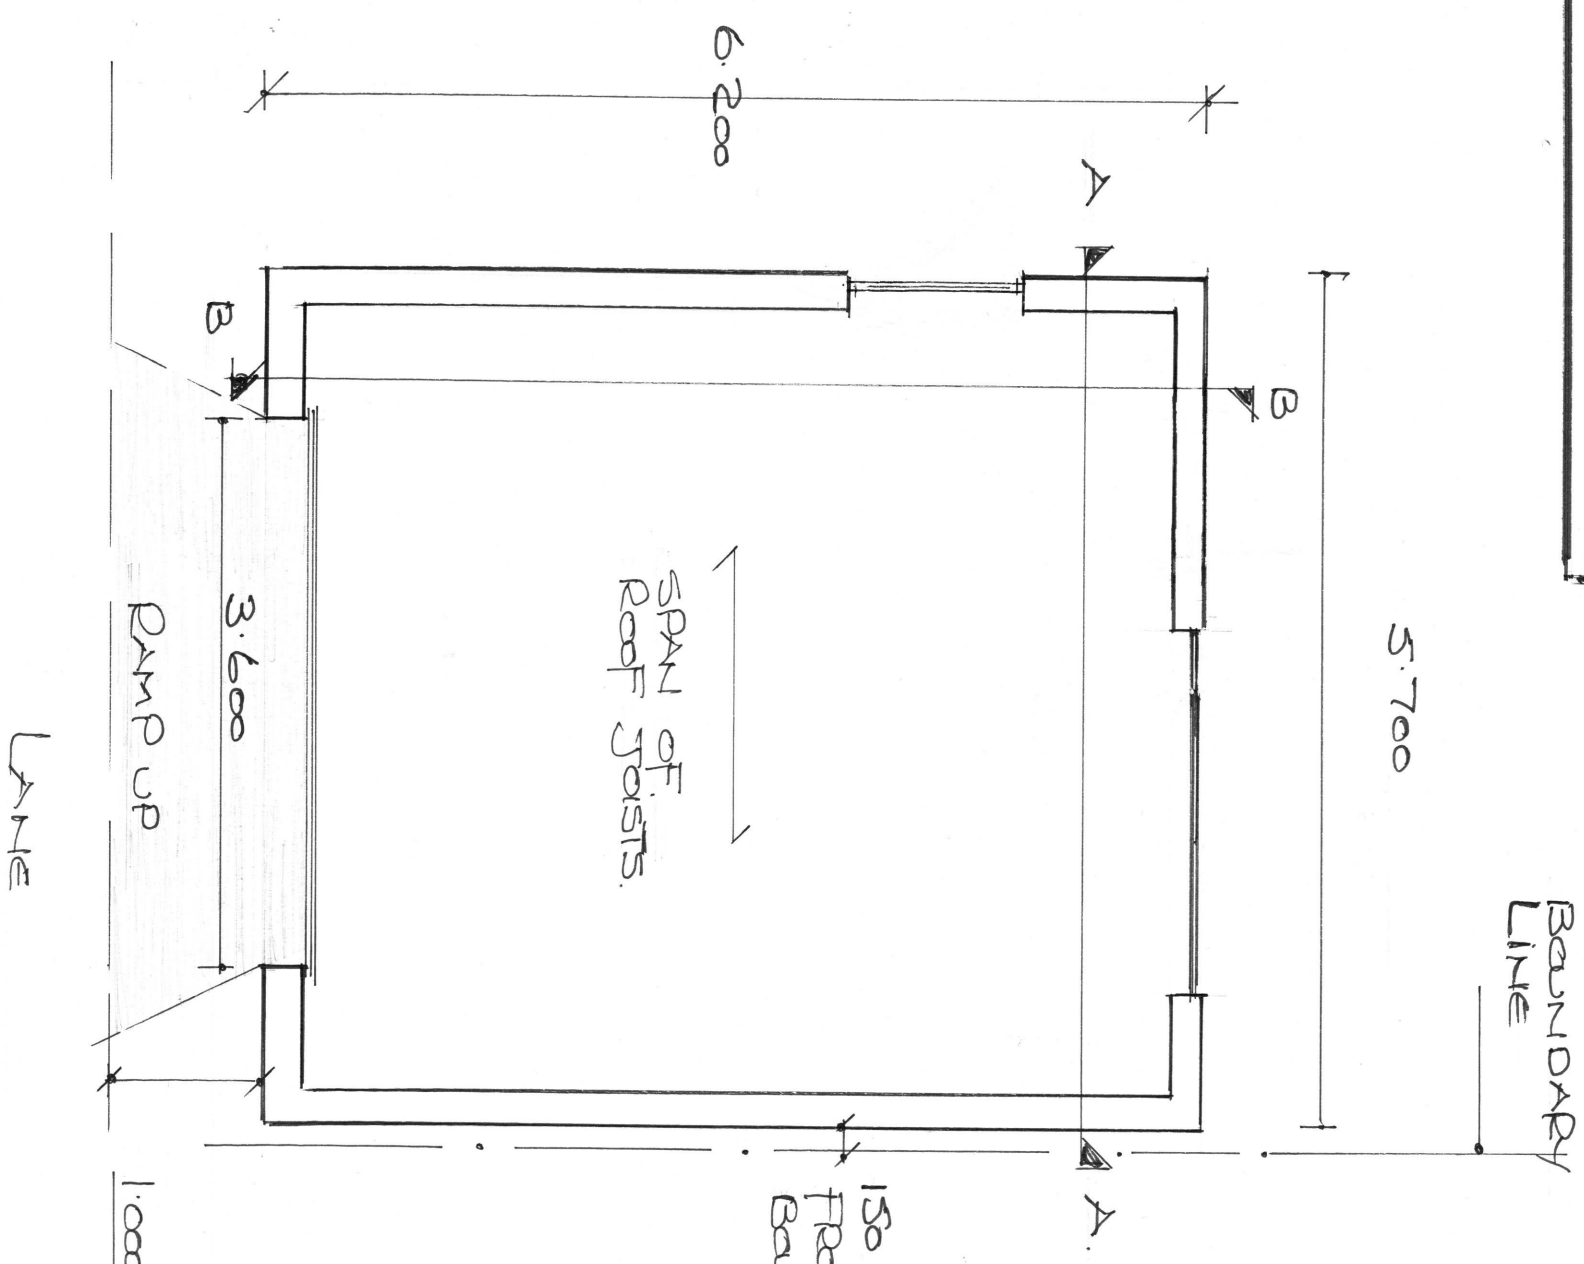

SECTION B/B.

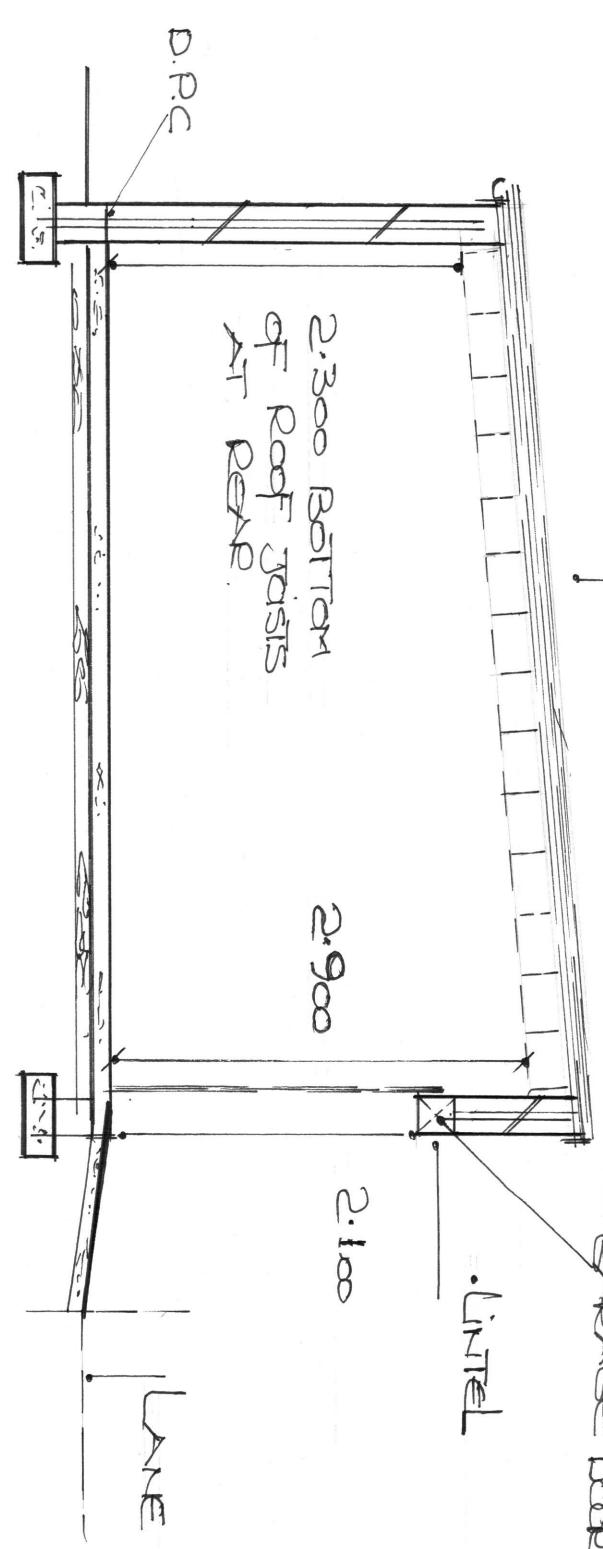

SECTION A/A

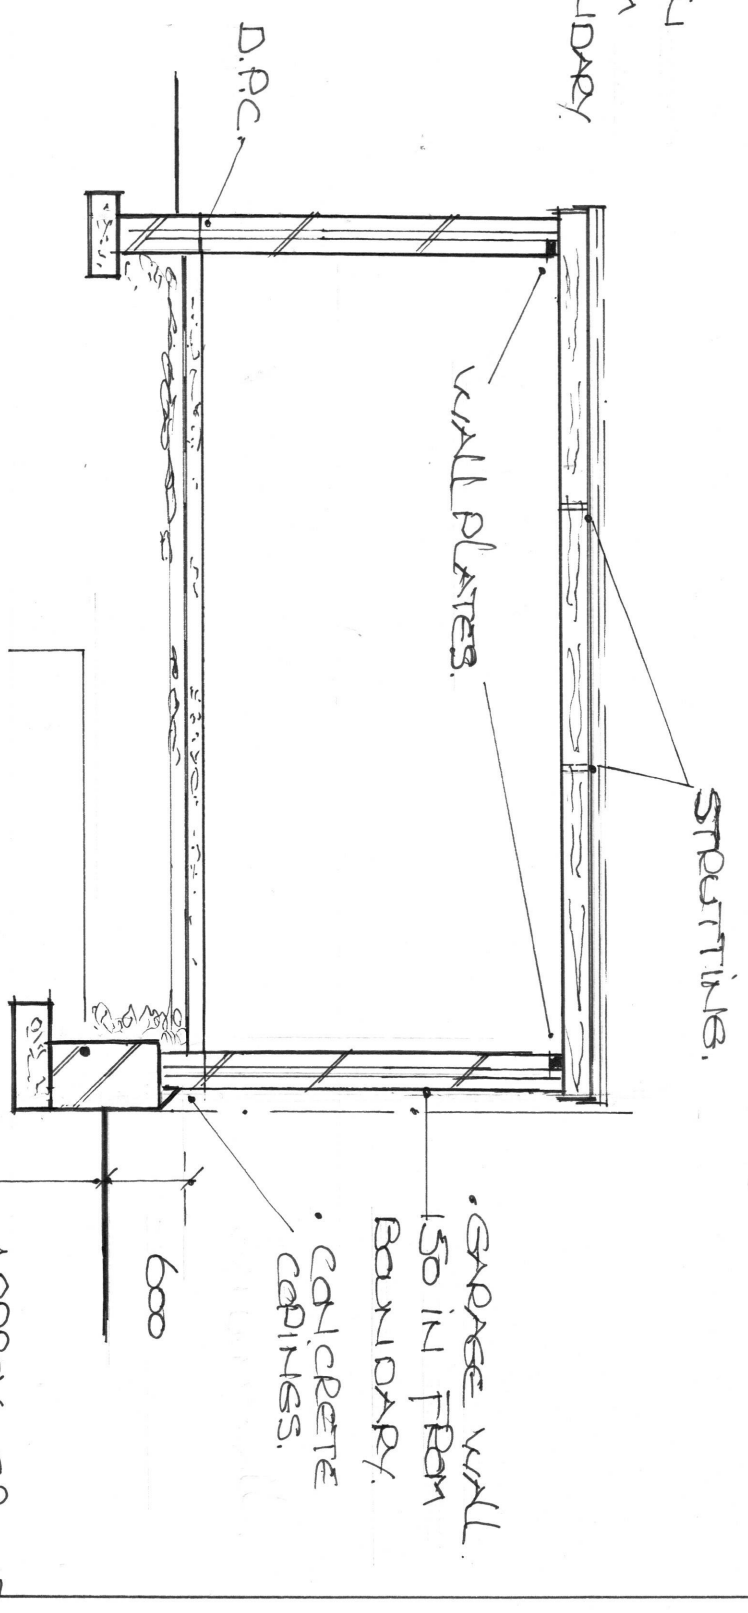


• 440 THICK
RETAINING WALL

• APPROX. GARAGE
LEVEL OF
ADJACENT GARDEN

PLAN

- ROOF WATER TAKEN TO
RAINWATER BUTT AND
SOAKAWAY 5.000 AWAY
FROM HOUSE

- GARDEN AT LOWER
LEVEL HOUSE NO 12
- GROUND LEVEL
NO 12.
- BOUNDARY.

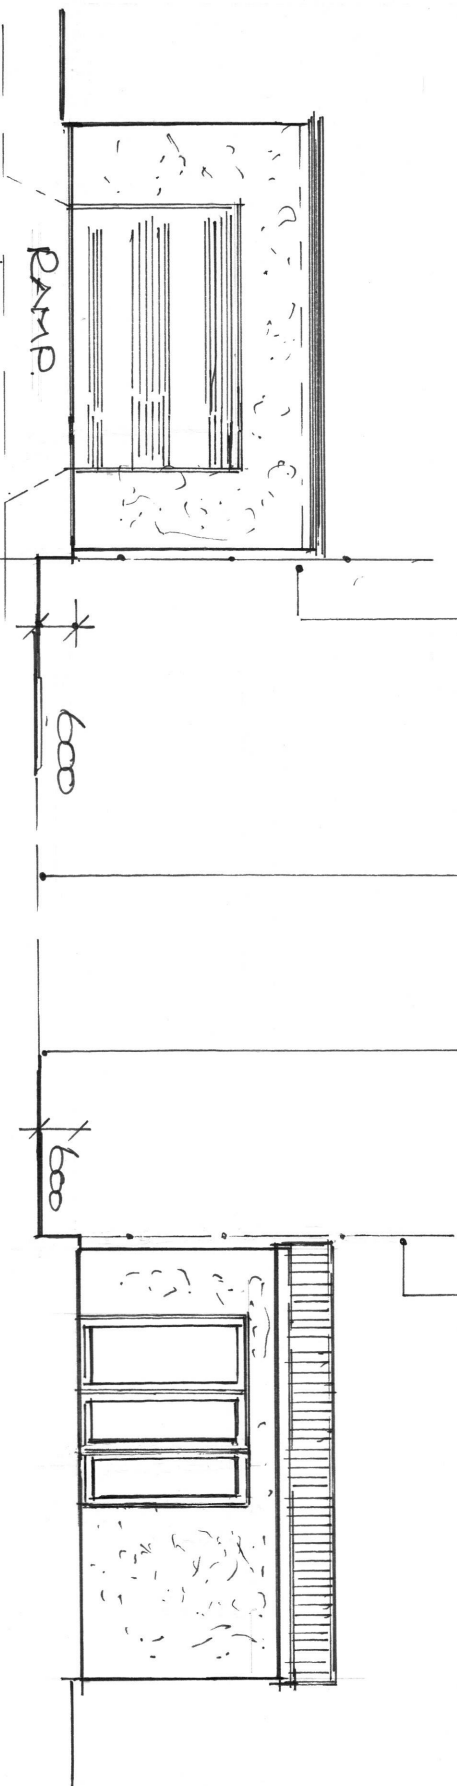


BOUNDARY.

11 RHANALLT STREET,
PORT TALBOT.
NEW PLANS. Drawing number 2
Scale 1/100 A3 size paper

FRONT VIEW


Roof PLASTIC COATED
METAL SHEETS.

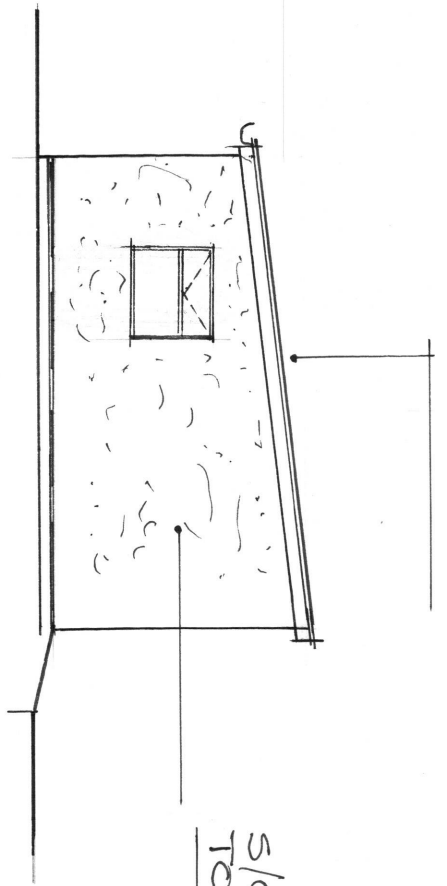

S/C RENDER
TO WALLS

SIDE VIEW, WEST

REAR VIEW

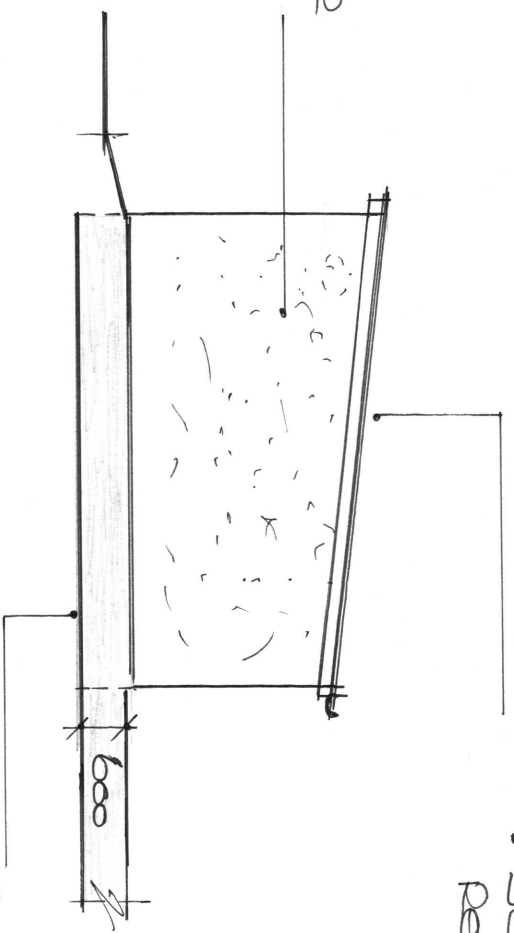

• SLAB OF ROOF 5° TO
REAR GARDEN.

- GARDEN AT LOWER
LEVEL HOUSE NO 12.

SIDE VIEW, EAST