

100
0 10
Millimetres

DO NOT SCALE




NOTES:
TO BE READ IN CONJUNCTION WITH
OTHER LANDSCAPE WASHERIES
PLANS

FOR PLANNING
DRAWING NUMBERS:
GCRE001-AWJV-XX-XX-DR-YL-00010
GCRE001-AWJV-XX-XX-DR-YL-00011
GCRE001-AWJV-XX-XX-DR-YL-00012


FOR SAB
DRAWING NUMBERS:
GCRE001-AWJV-XX-XX-DR-YL-00006
GCRE001-AWJV-XX-XX-DR-YL-00007
GCRE001-AWJV-XX-XX-DR-YL-00008

FOR PLANTING SCHEDULE REFER
TO DRAWING NUMBER
GCRE001-AWJV-XX-XX-DR-YL-00013

TO BE READ IN CONJUNCTION WITH
ALL DRAINAGE DRAWINGS AND
DOCUMENTS.

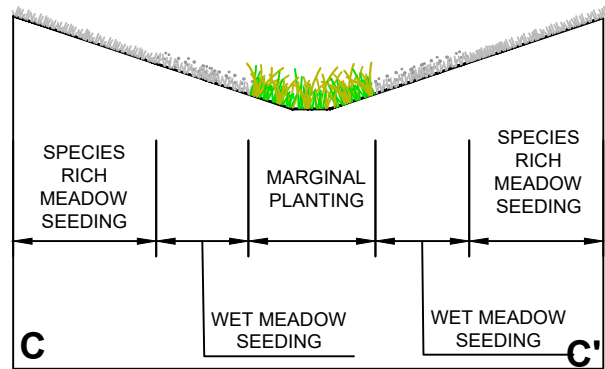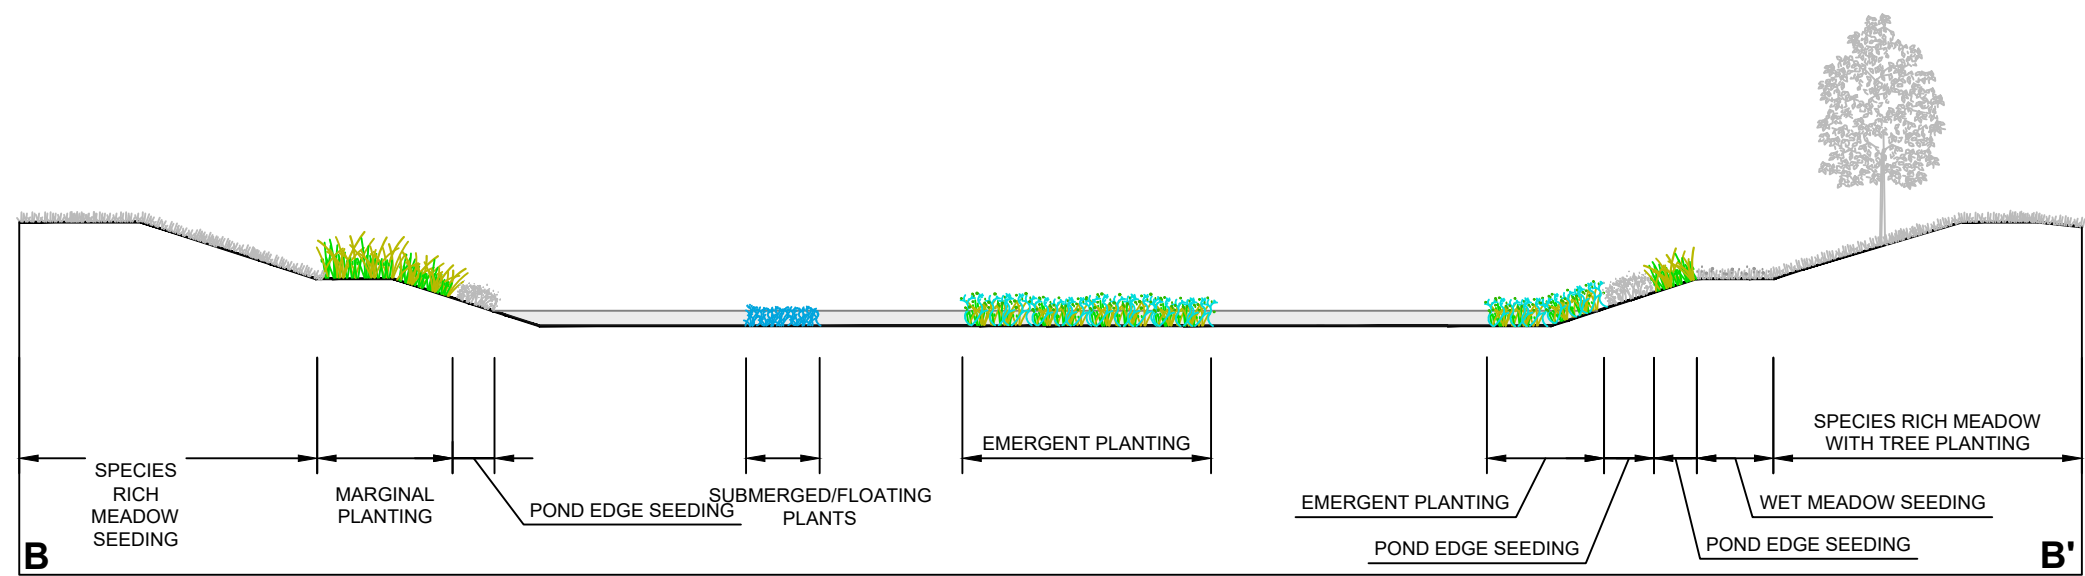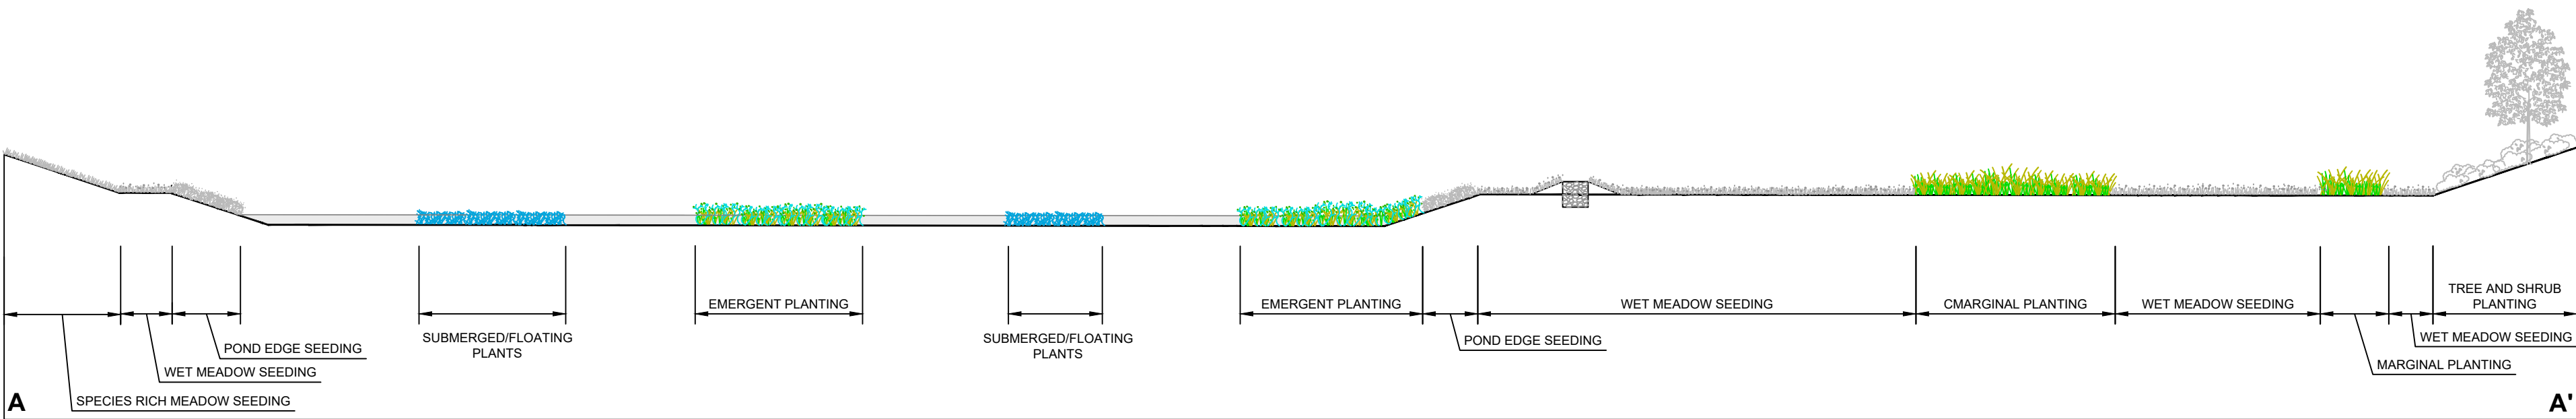

LOCATION PLAN 1:1250

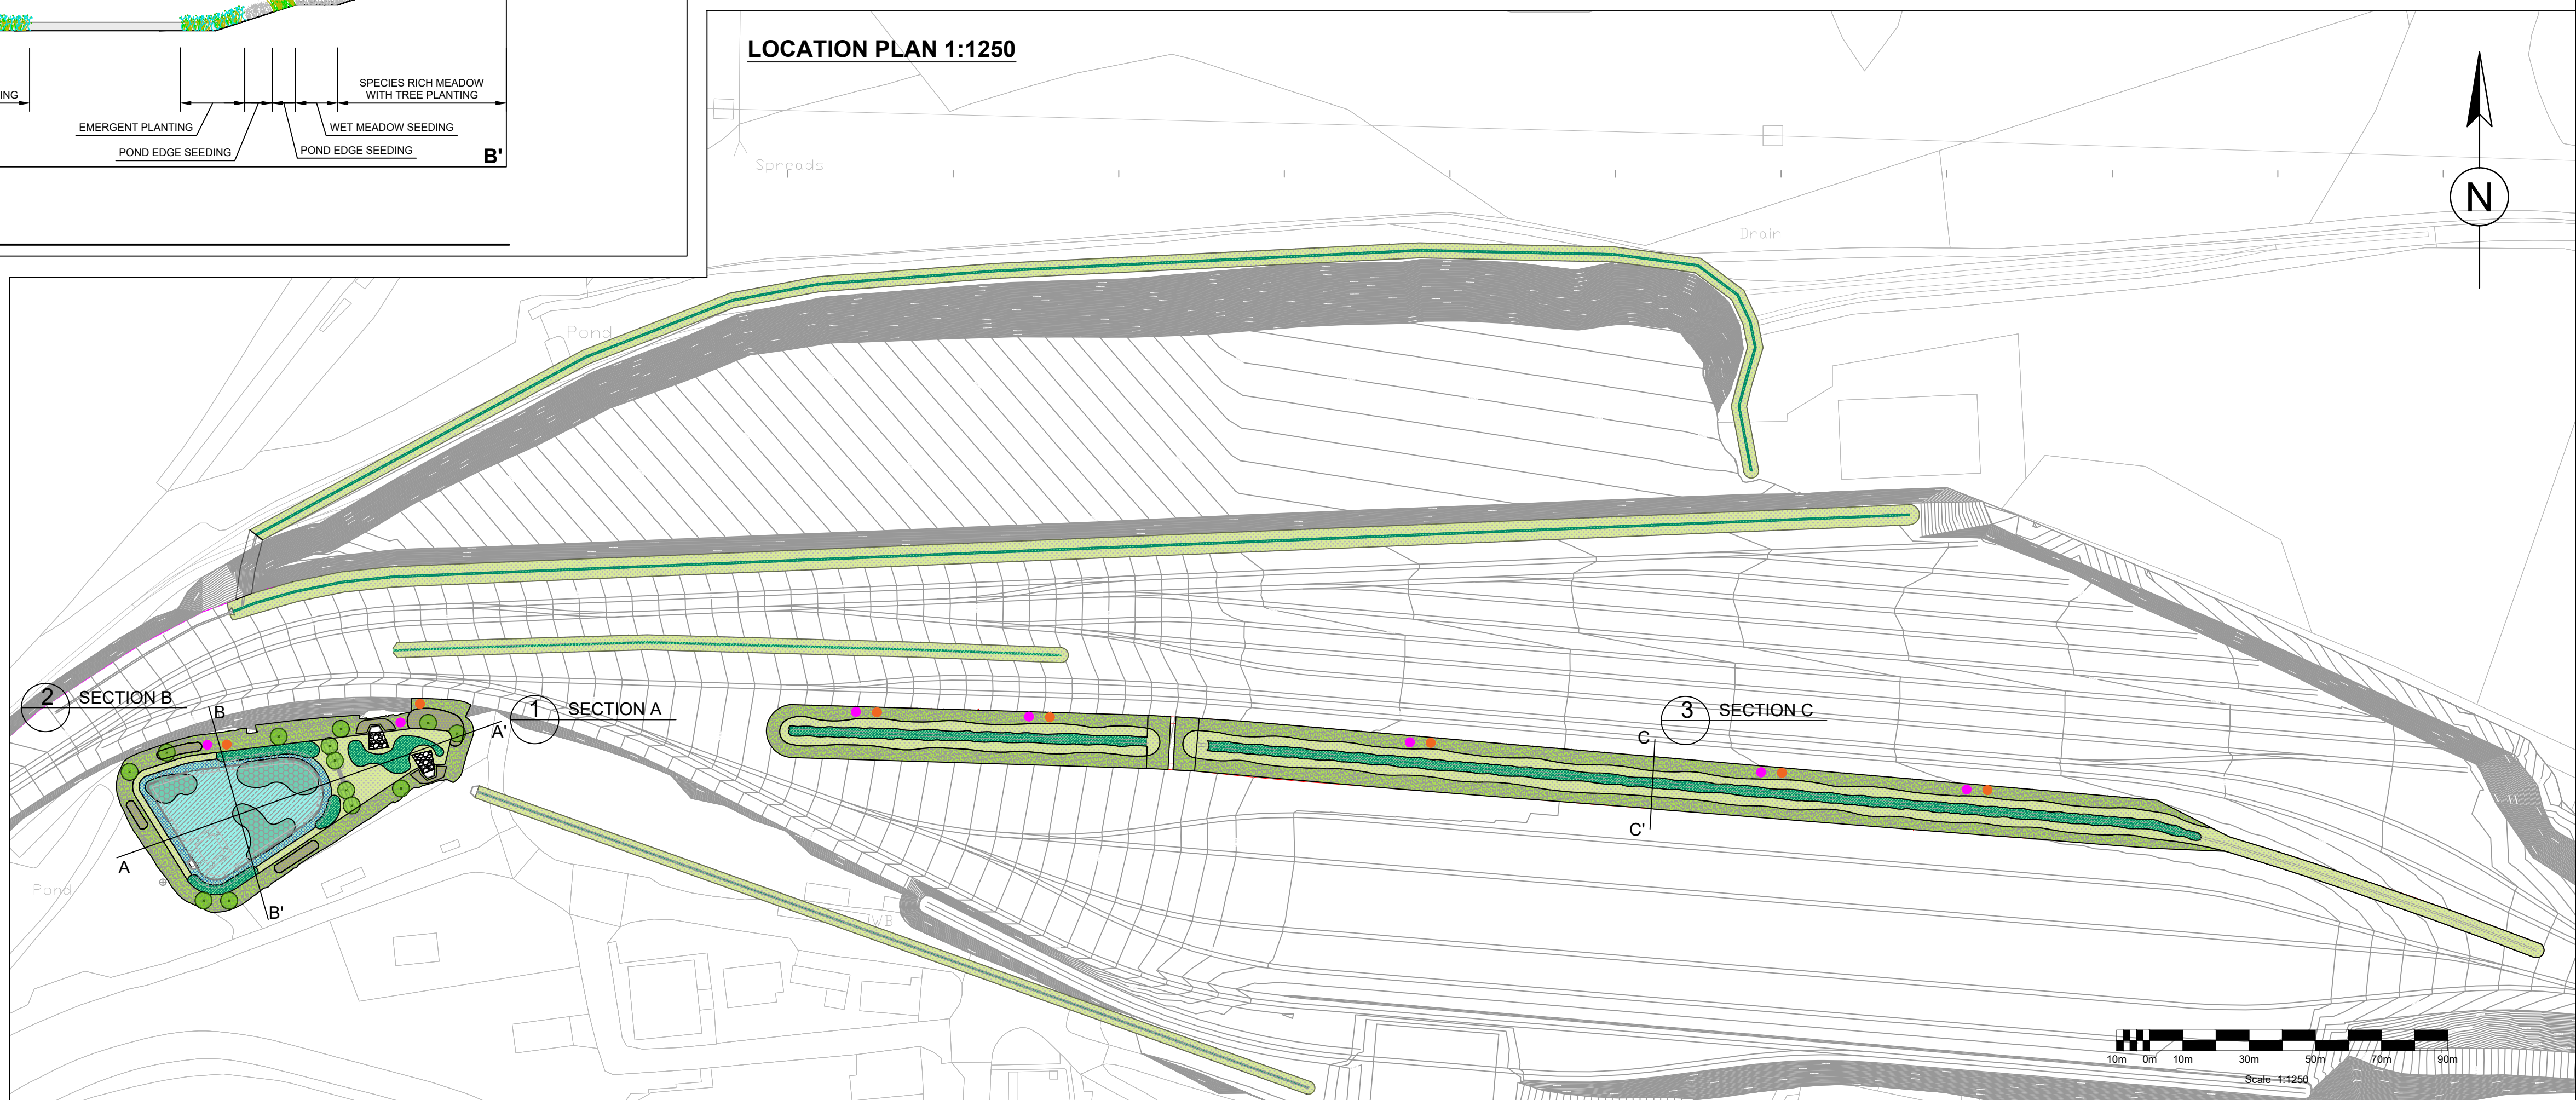

SAFETY, HEALTH AND ENVIRONMENTAL
INFORMATION

In addition to the hazards/risks normally associated with the types of work detailed on this drawing, note the following:

CONSTRUCTION

N/A

MAINTENANCE/CLEANING

N/A

DECOMMISSIONING/DEMOLITION

N/A

It is assumed that all works will be carried out by a competent contractor working, where appropriate, to an approved method statement

Rev.	Date	Description	By	Chkd	App'd
P01	24/05/24	FOR PLANNING	JS	DB	RL

Drawing Status: **WORK IN PROGRESS**

Client: **GCRE**
Global Centre of Rail Excellence
Canolfan Fyd-Eang Rhagoriaeth Rheilffyrdd

Scale: AS SHOWN
Original Size: A1

Drawn: JS
Date: 24/05/24

Checked: DB
Date: 24/05/24

Approved: DB
Date: 24/05/24

Authorised: RL
Date: 24/05/24

Project Title	GLOBAL CENTRE OF RAIL EXCELLENCE				
Drawing Title	WASHERIES LANDSCAPE SECTIONS				
Scale	AS SHOWN	Drawn	JS	Checked	DB
Original Size	A1	Date	24/05/24	Date	24/05/24
Drawing Number	GCRE-AWJV-XX-XX-DR-YL-0009				Revision
				P01	