



FRONT VIEW

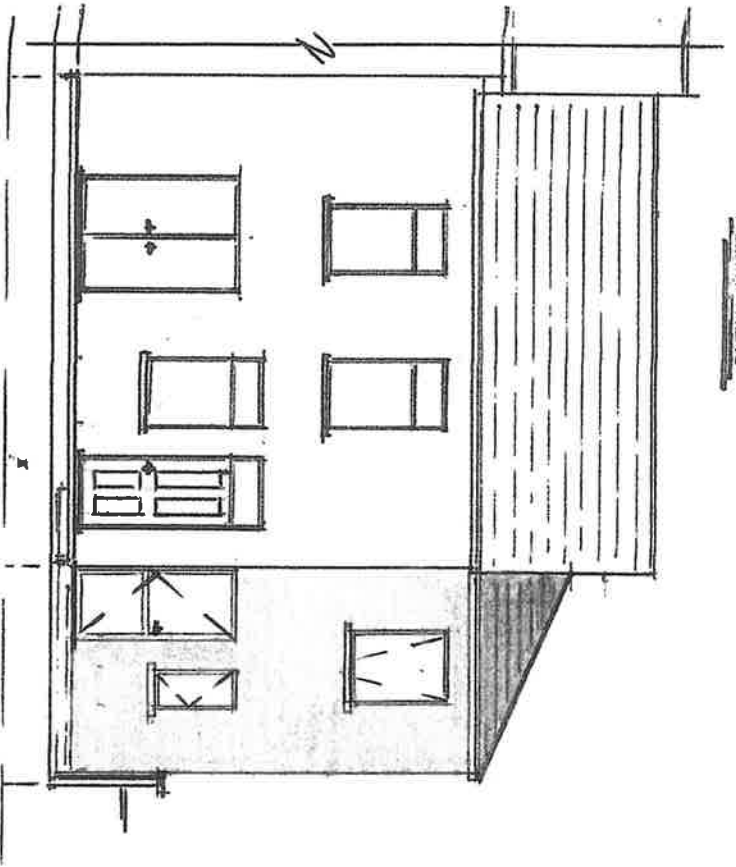


REAR VIEW

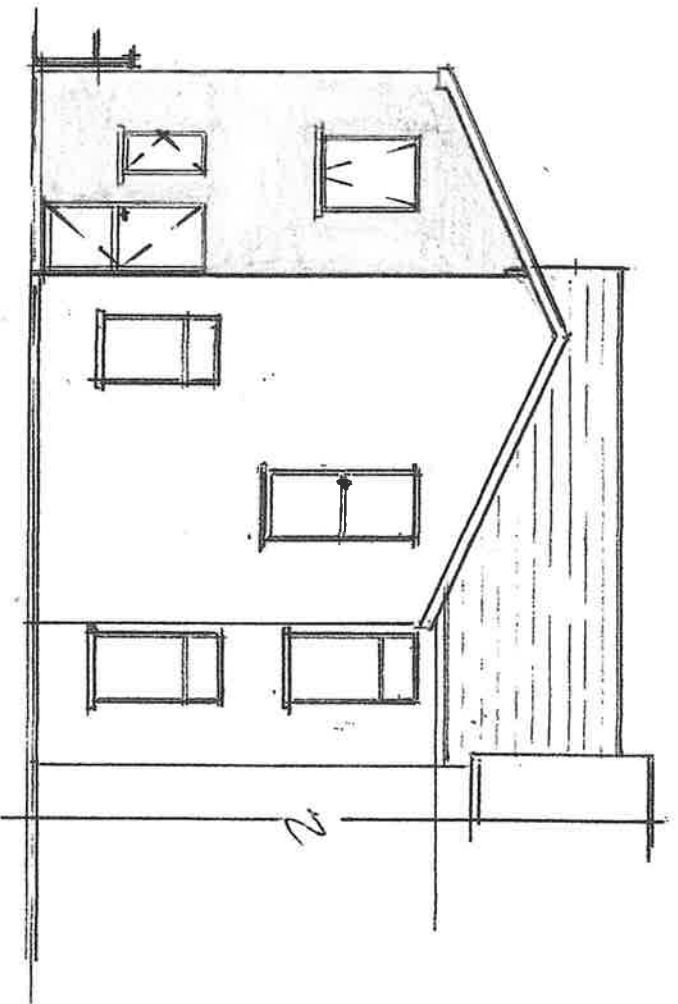

GLASSITE EXISTING RAINBOWBOXES

SIDE VIEW

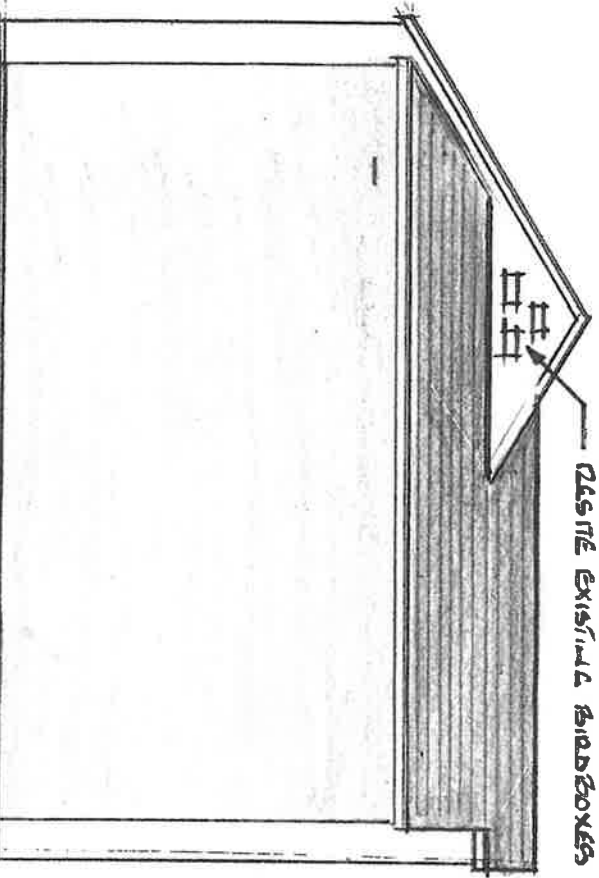

EXTERNAL SMOOTH BENDED FINISH  
MATERIALS USED SUCH AS  
LIGHT OAK WITH DOORS & WINDOWS

PROPOSED SIDE EXTENSION  
: PROPOSED VIEWS:

22 PLEASANT VIEW

GLYNCORRWG

PORT TALBOT

SA133BP

Dwg No 5 R.G (revised)

Scale 1:100 @ A4

5m