




FRONT VIEW

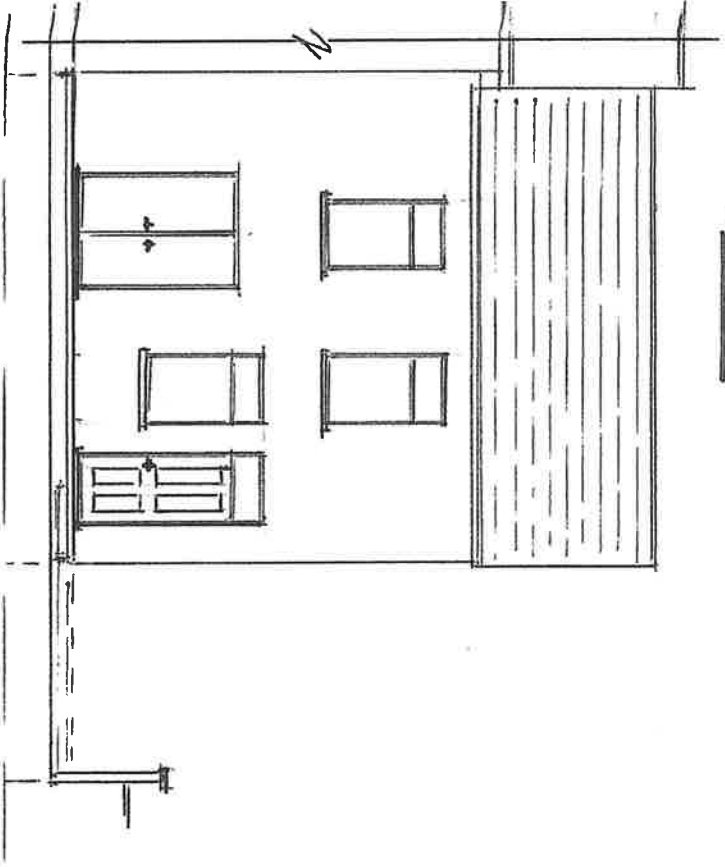


REAR VIEW

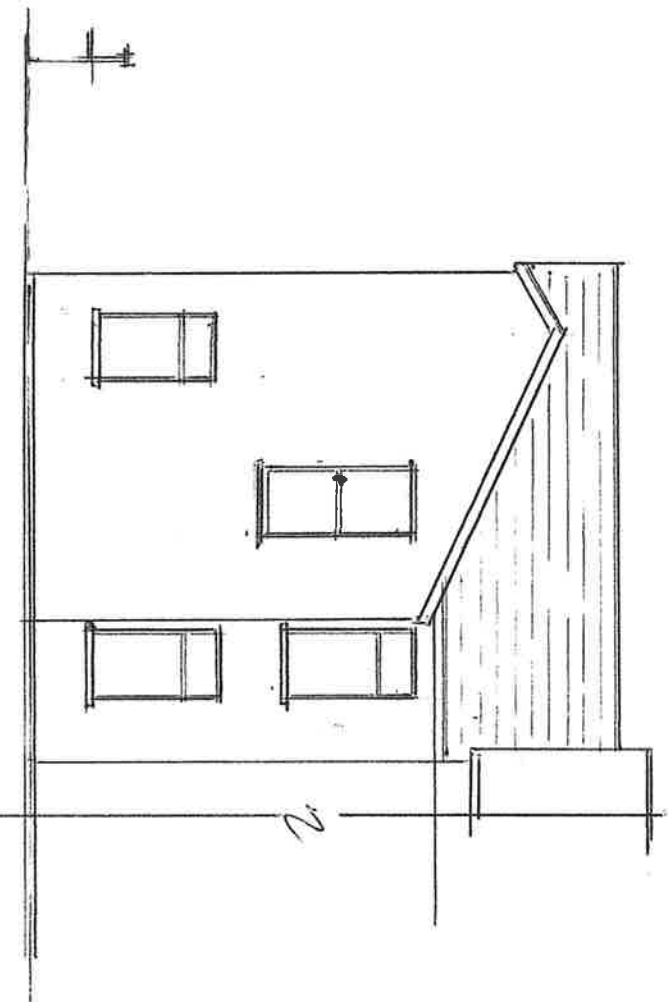

SIDE VIEW

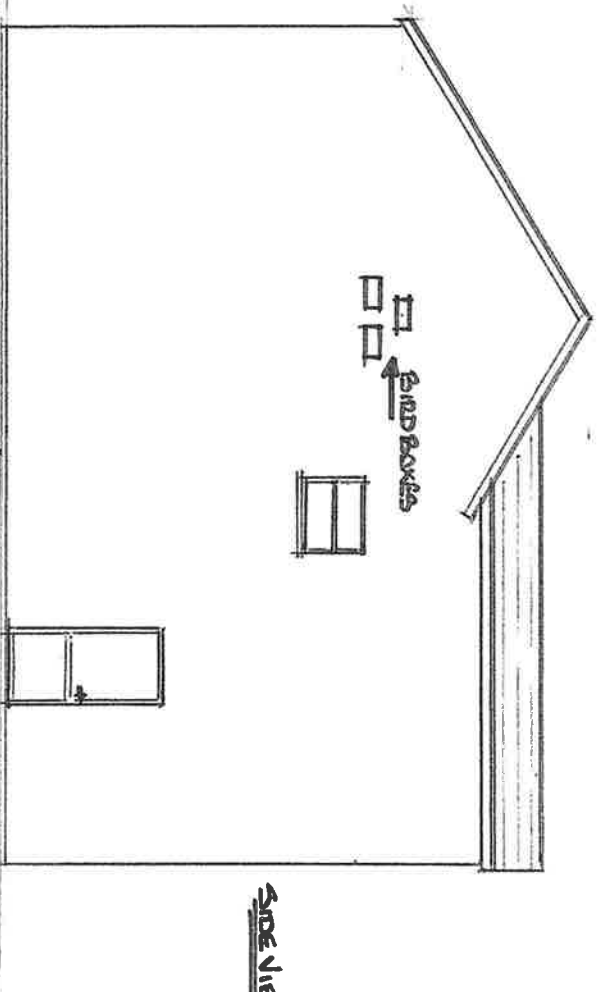

BIRD BOXES

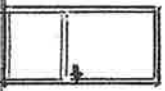

5m

PROPOSED SIDE EXTENSION
: EXISTING VIEWS:

22 PLEASANT VIEW

GLYNCORRWG

PORT TALBOT

SA133BP

Dwg No 4 R.G (revised).

Scale 1:100 @ A4