



EXISTING ROOF LAYOUT

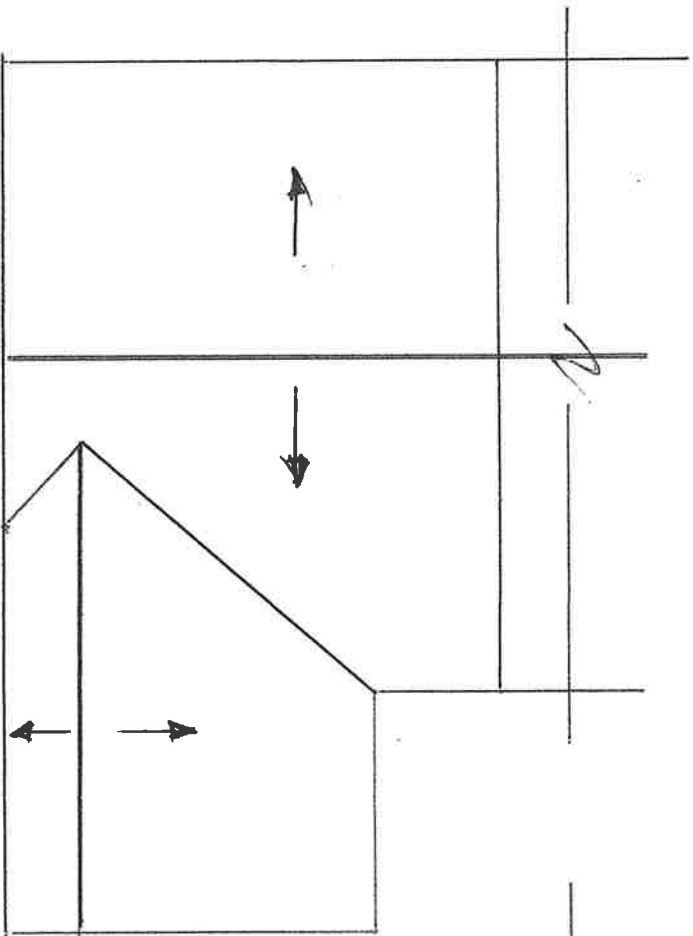

PROPOSED ROOF LAYOUT

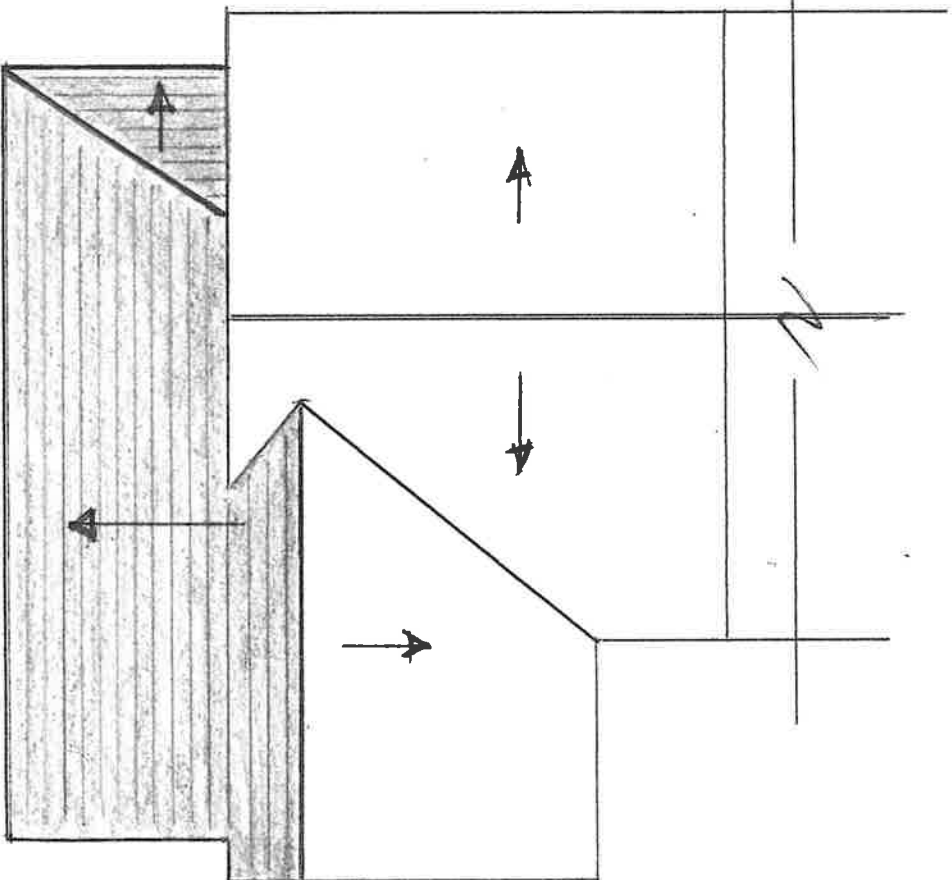

22 PLEASANT VIEW

GL YNCORRWG

PORT TALBOT

SA133BP

Drg No 3 R.G (revised).

Scale 1:100 @ A4

5m