


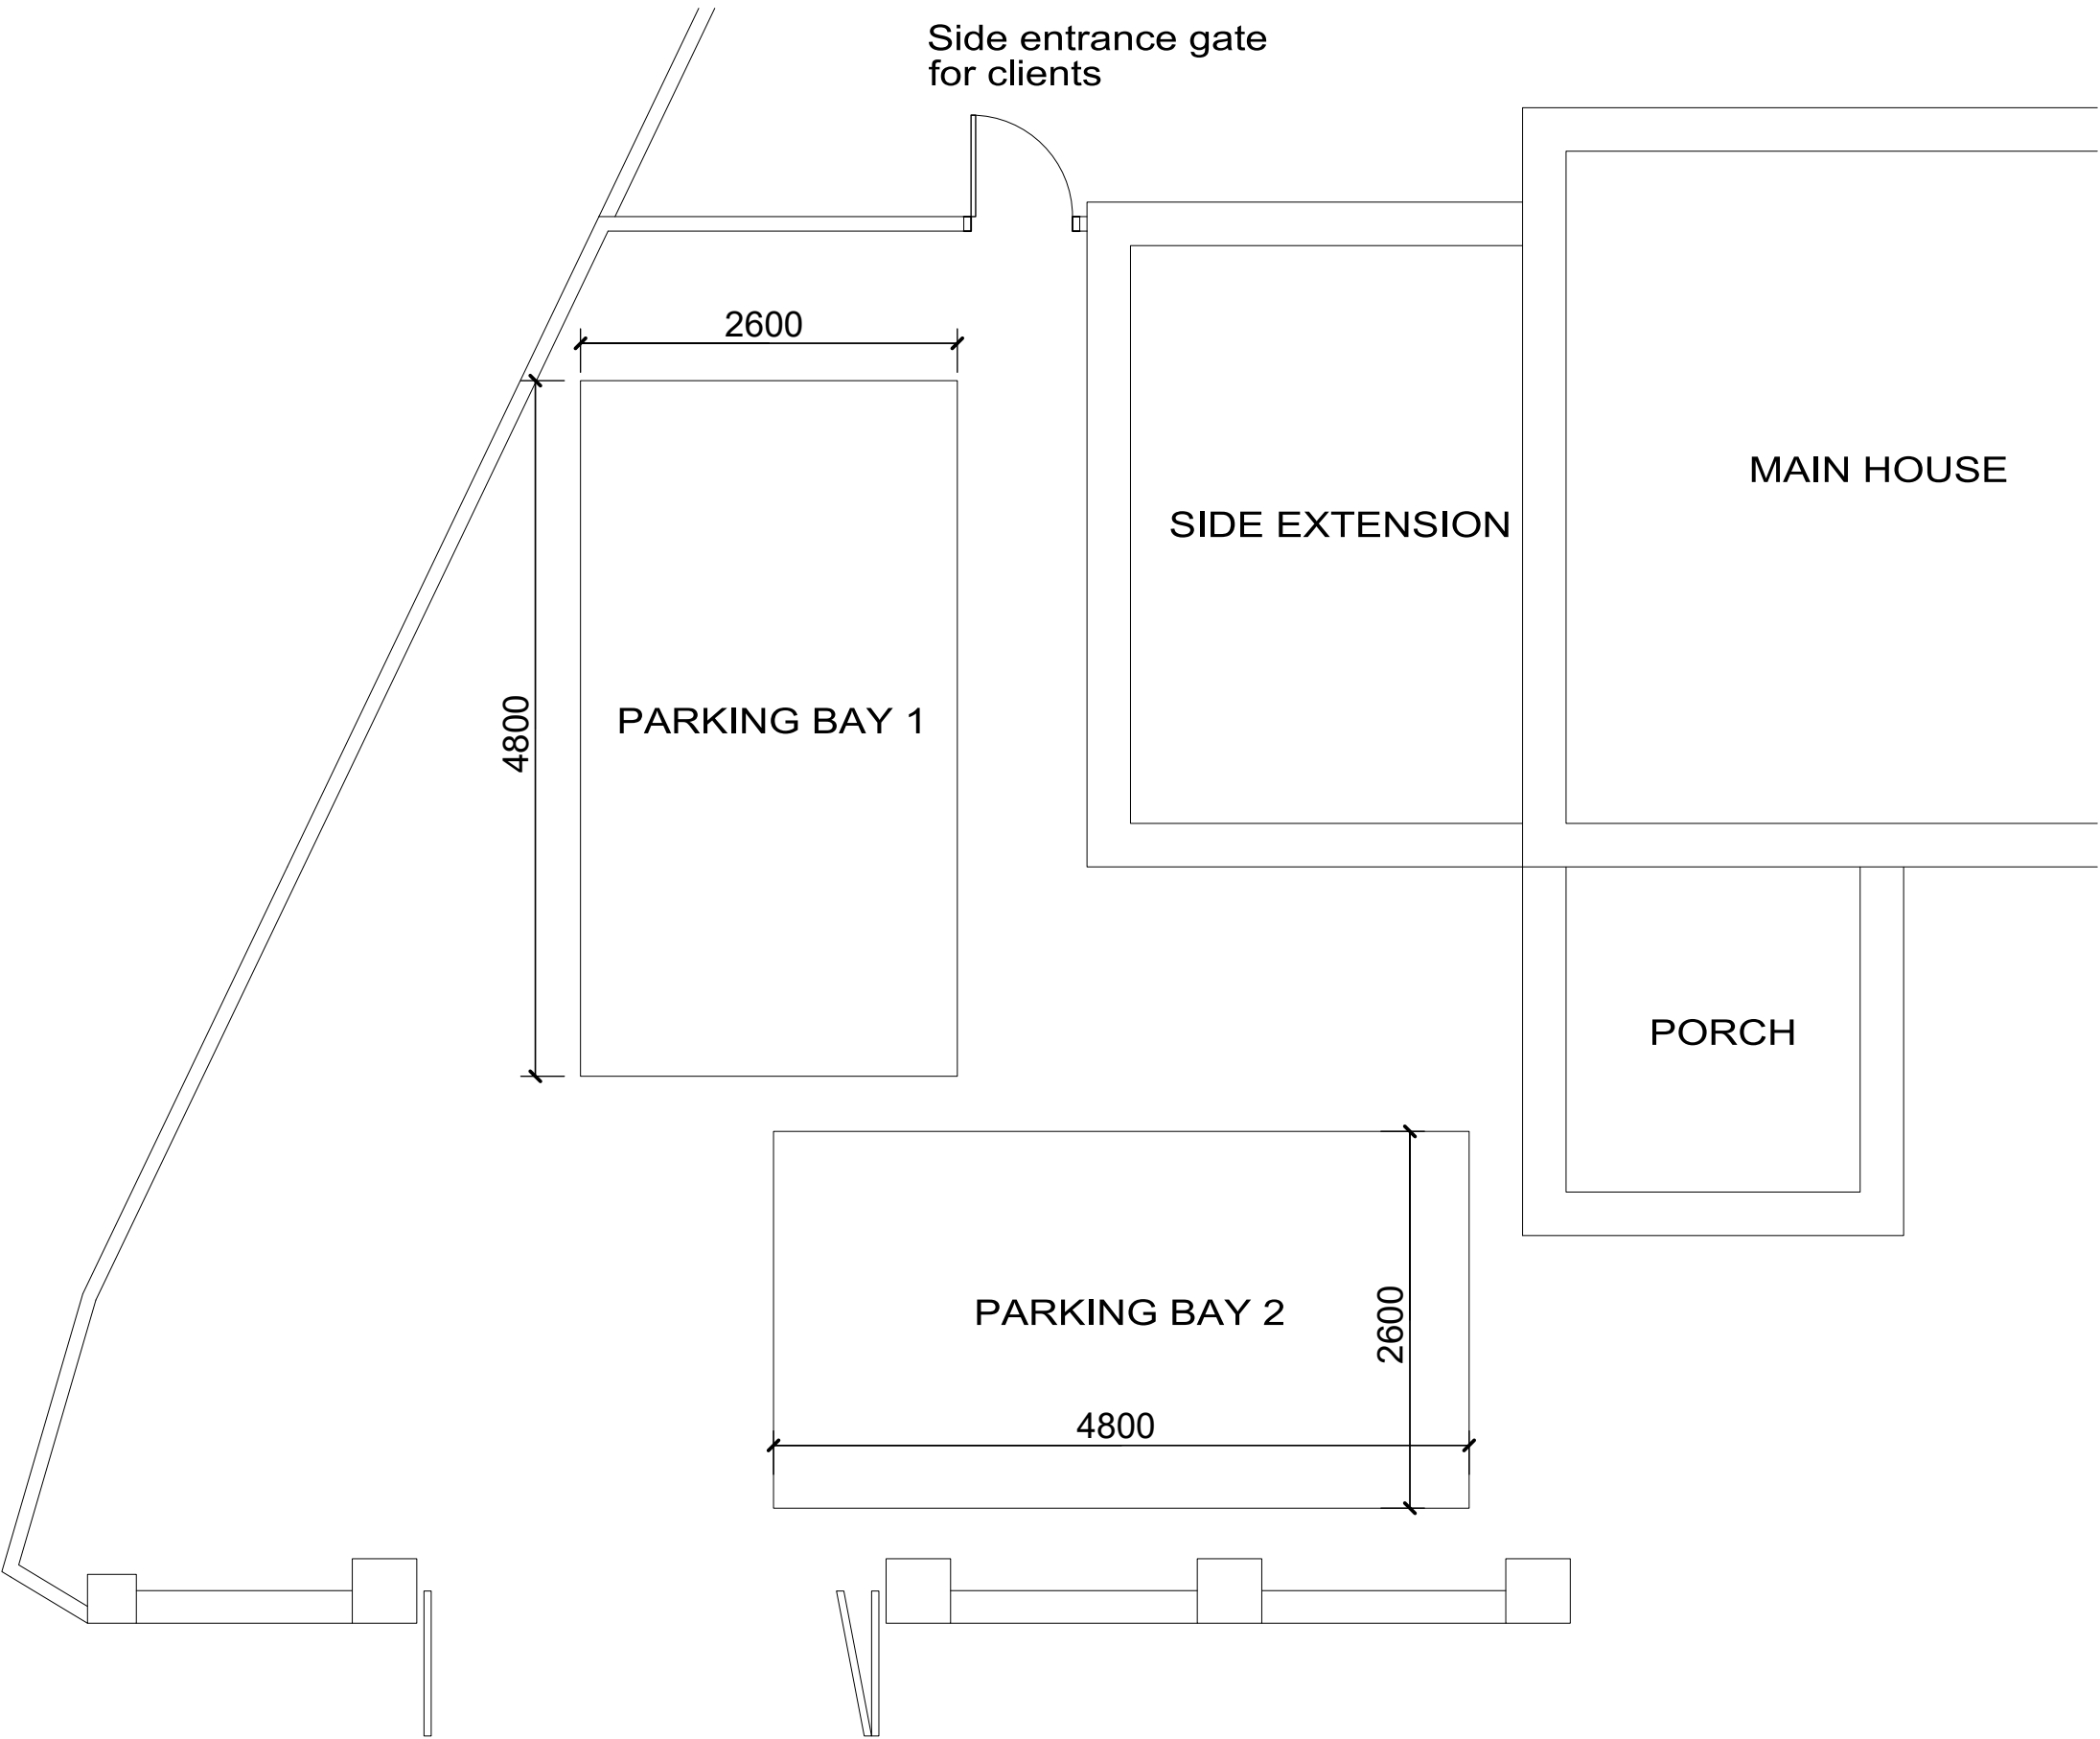

NOTES:
All dimensions must be checked on site and not scaled from this drawing.

©copyright

Client
Mr Michael Cole

Job Title
32 Heol Penlan
Longford
Skewen

Drawing Title
Single Storey Outbuilding for
Dog Grooming Business

Scale
1:50

Date
17th February 2024

Drawn by
JE

Drg No. Veh/0001	Rev. 0
---------------------	-----------