
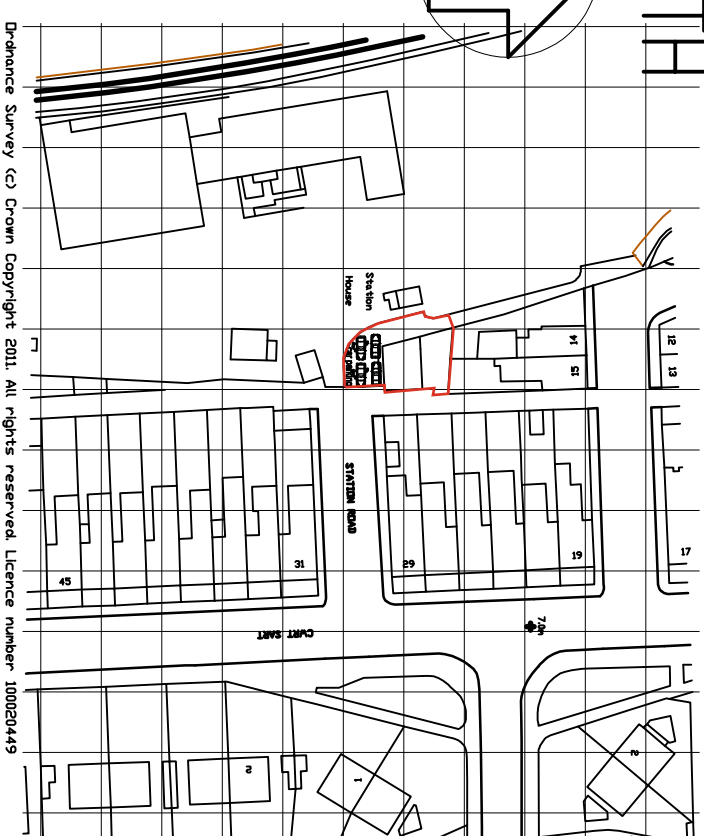
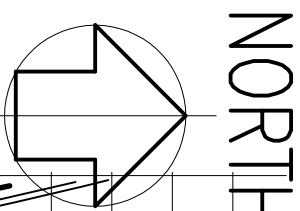
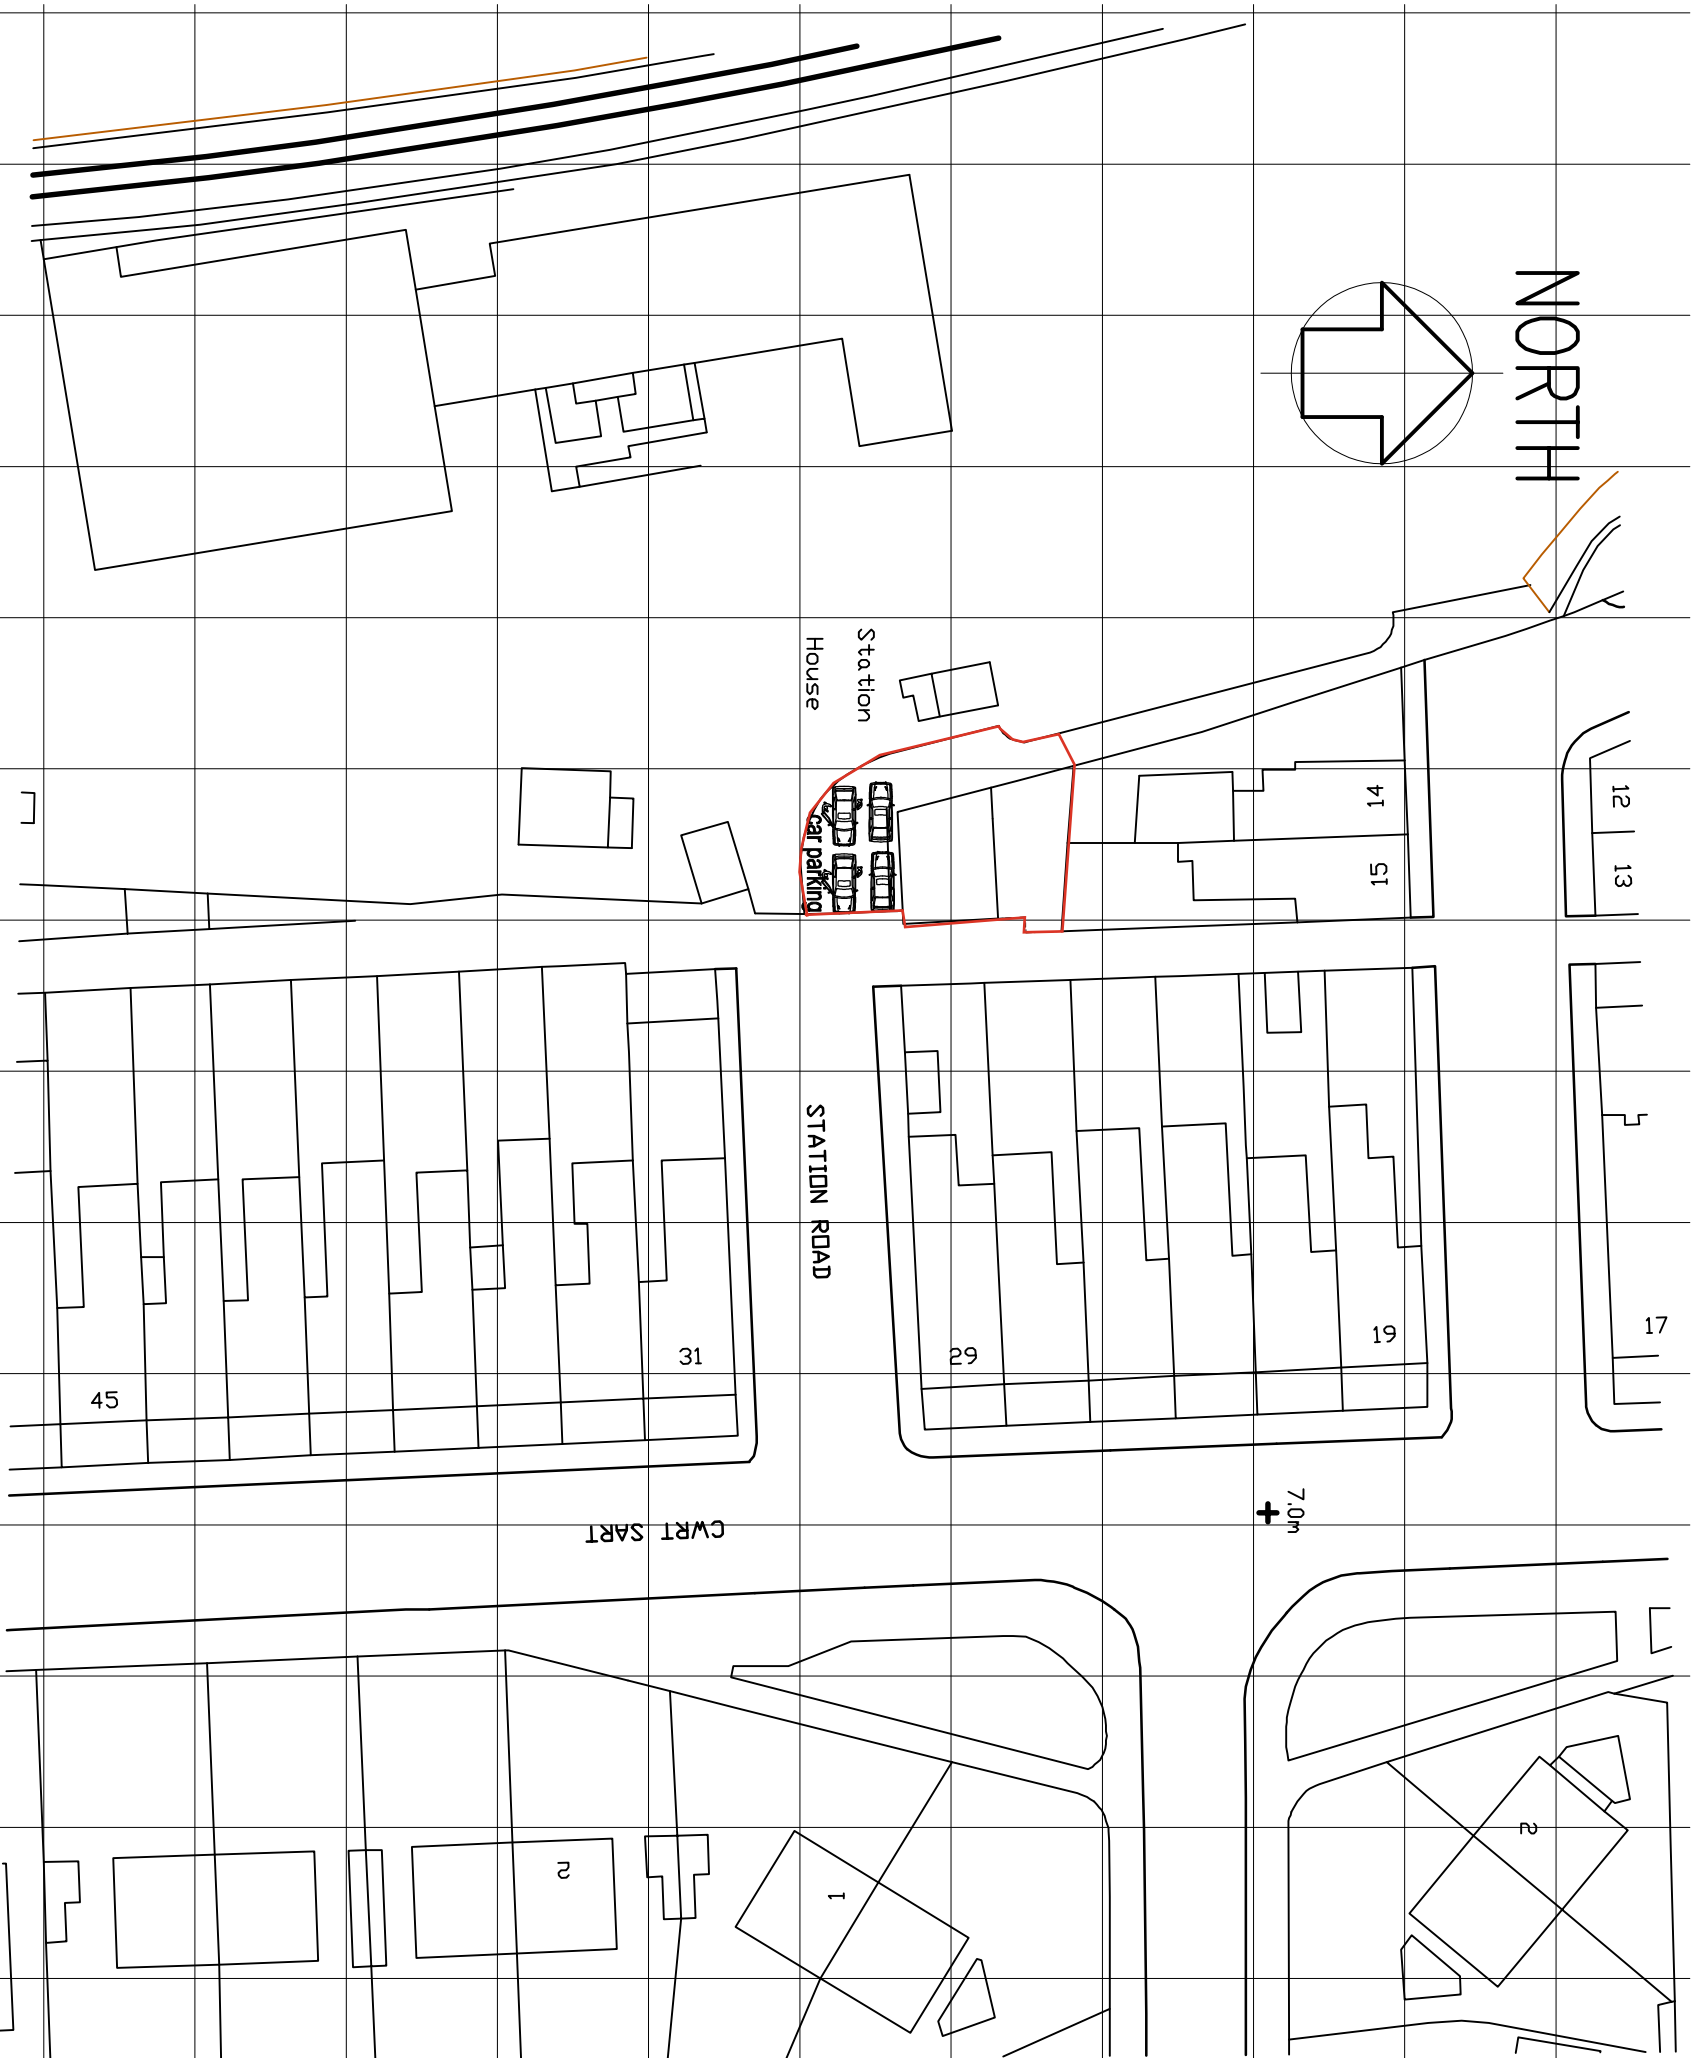


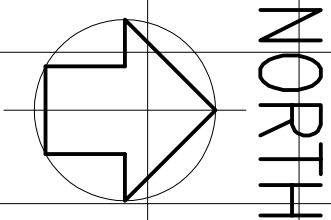

CLIENT

MISS D. ARMSTRONG

job title
PROPOSED CHANGE OF USE OF COMMERCIAL BUILDING
FIRST FLOOR TO ONE BEDROOM FLAT.
@ STATION HOUSE, STATION ROAD. BRITON FERRY.

drawing title

SITE LOCATION/BLOCK PLAN.

job No:

22.86

drawing No:

01

scales:

1:1250, @ A3
1:500, @ A3