
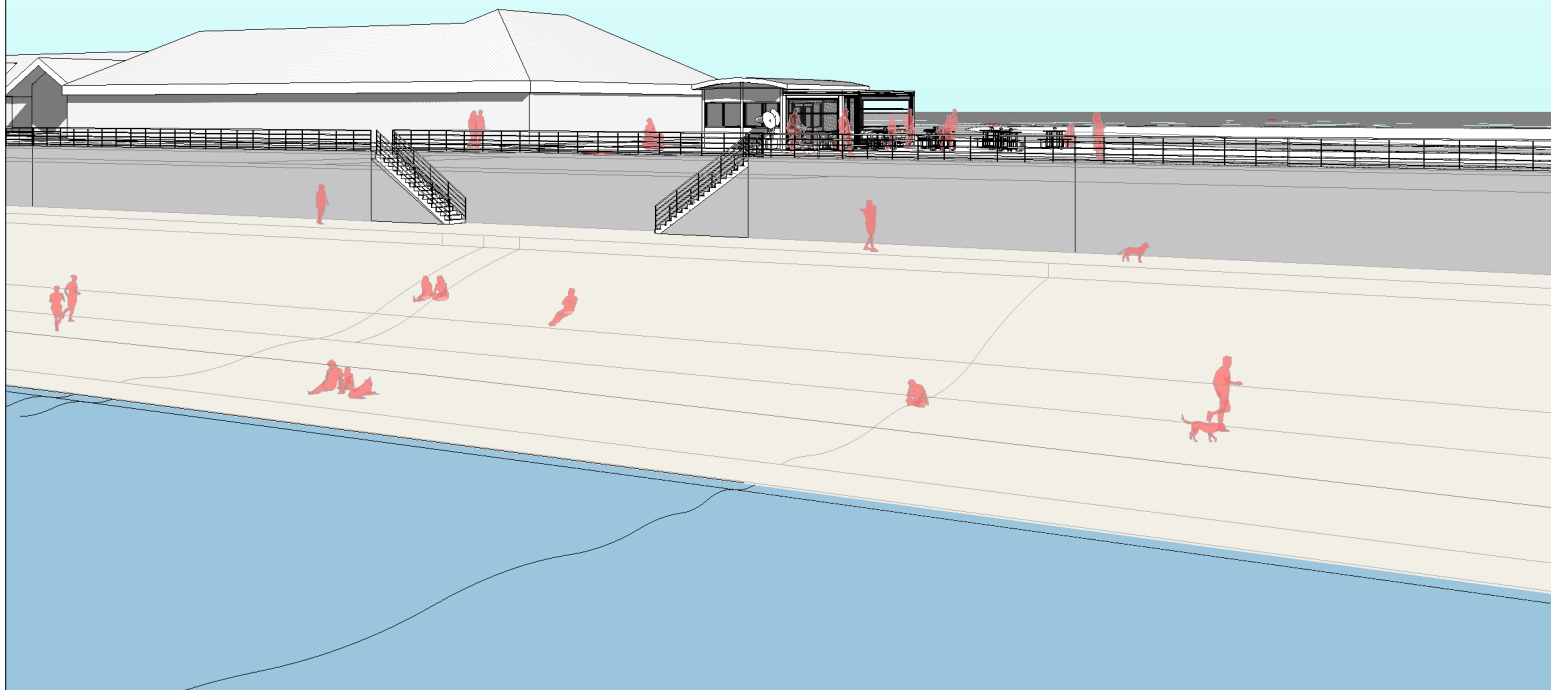


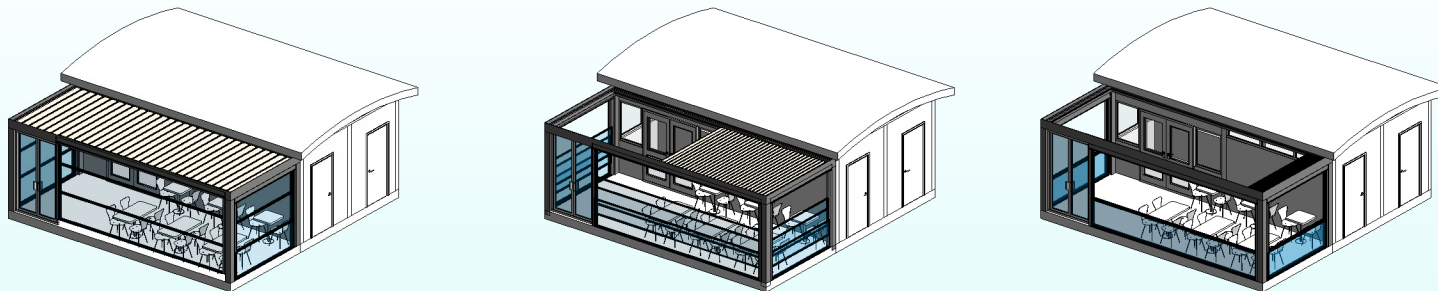

**MOLD ARCHITECTURAL
DESIGN
RESEARCH LAB.**

37 Side, 2nd Floor,
Newcastle Upon Tyne, NE13JE

T.: +4407864642142
E.: info@molddesignlab.co.uk
W.: <https://molddesignlab.co.uk/>

PROJECT ADDRESS

The Princess Margaret Way, Port Talbot
SA12 7PH, United Kingdom

DRAWN BY

SUNAZ GULER

CHECKED BY

BURAK TOSUN

DATE

09/07/2024

3D

C105