


NO.	NOTES
1	All dimensions in millimetres unless otherwise stated.
2	Do not scale and drawing of dimensions to be checked on site by contractor.
3	Dimensions are to the face of walls unless otherwise stated.
4	Dimensions are to the centre of walls unless otherwise stated.
5	The contractor is to set out, check and coordinate all dimensions to the drawing to the accuracy of 1mm.


DRAWING NUMBER: 2342 – AL(00)01.




SITE BOUNDARY SHOWN IN RED

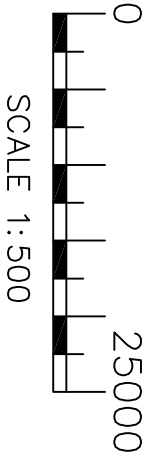

BLOCK PLAN – SCALE 1:500

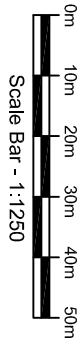

LOCATION PLAN – SCALE 1:1250

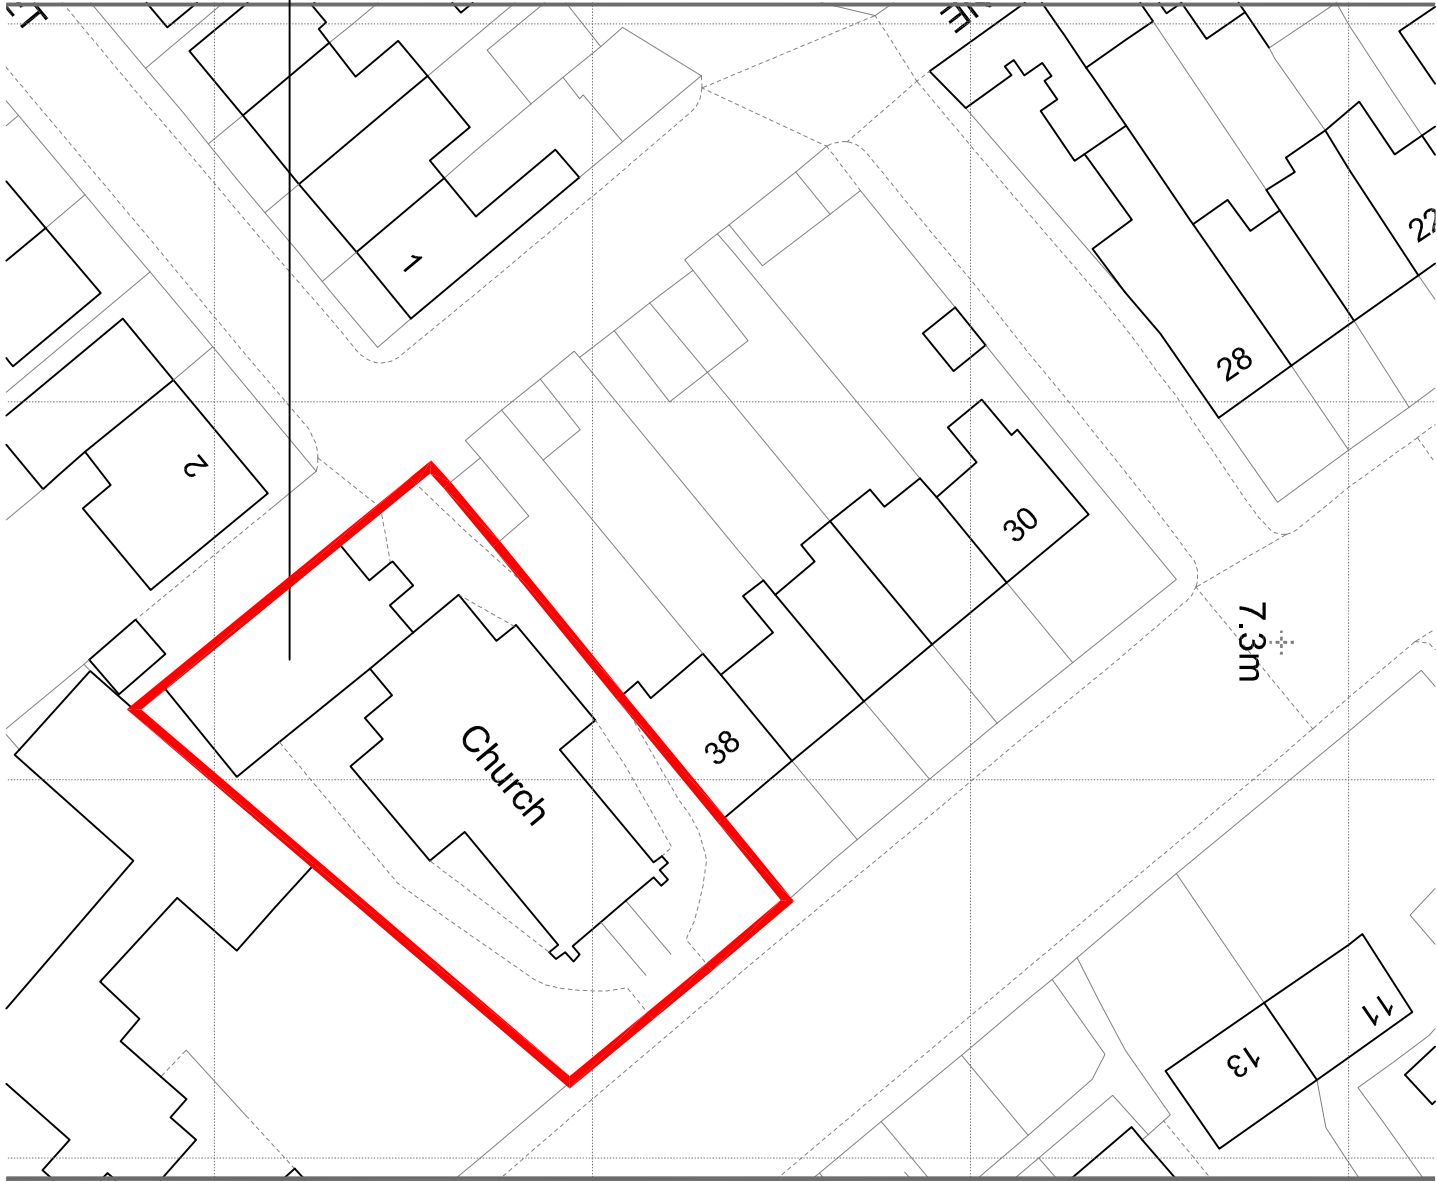

PROJECT DESCRIPTION:
PROPOSED CONVERSION OF EXISTING CHAPEL
TO RESIDENTIAL USE AT 39, MARGAN ROAD,
PORT TALBOT, SA13 2BN.
FOR MR KYLE MORGAN.

SHEET TITLE:
AS SHOWN.

REVISIONS :
B. 27/06/23 PLANNING READY KNJ



DATE:
JUNE. 23.

SCALE:
AS SHOWN

SHEET:

A-3