
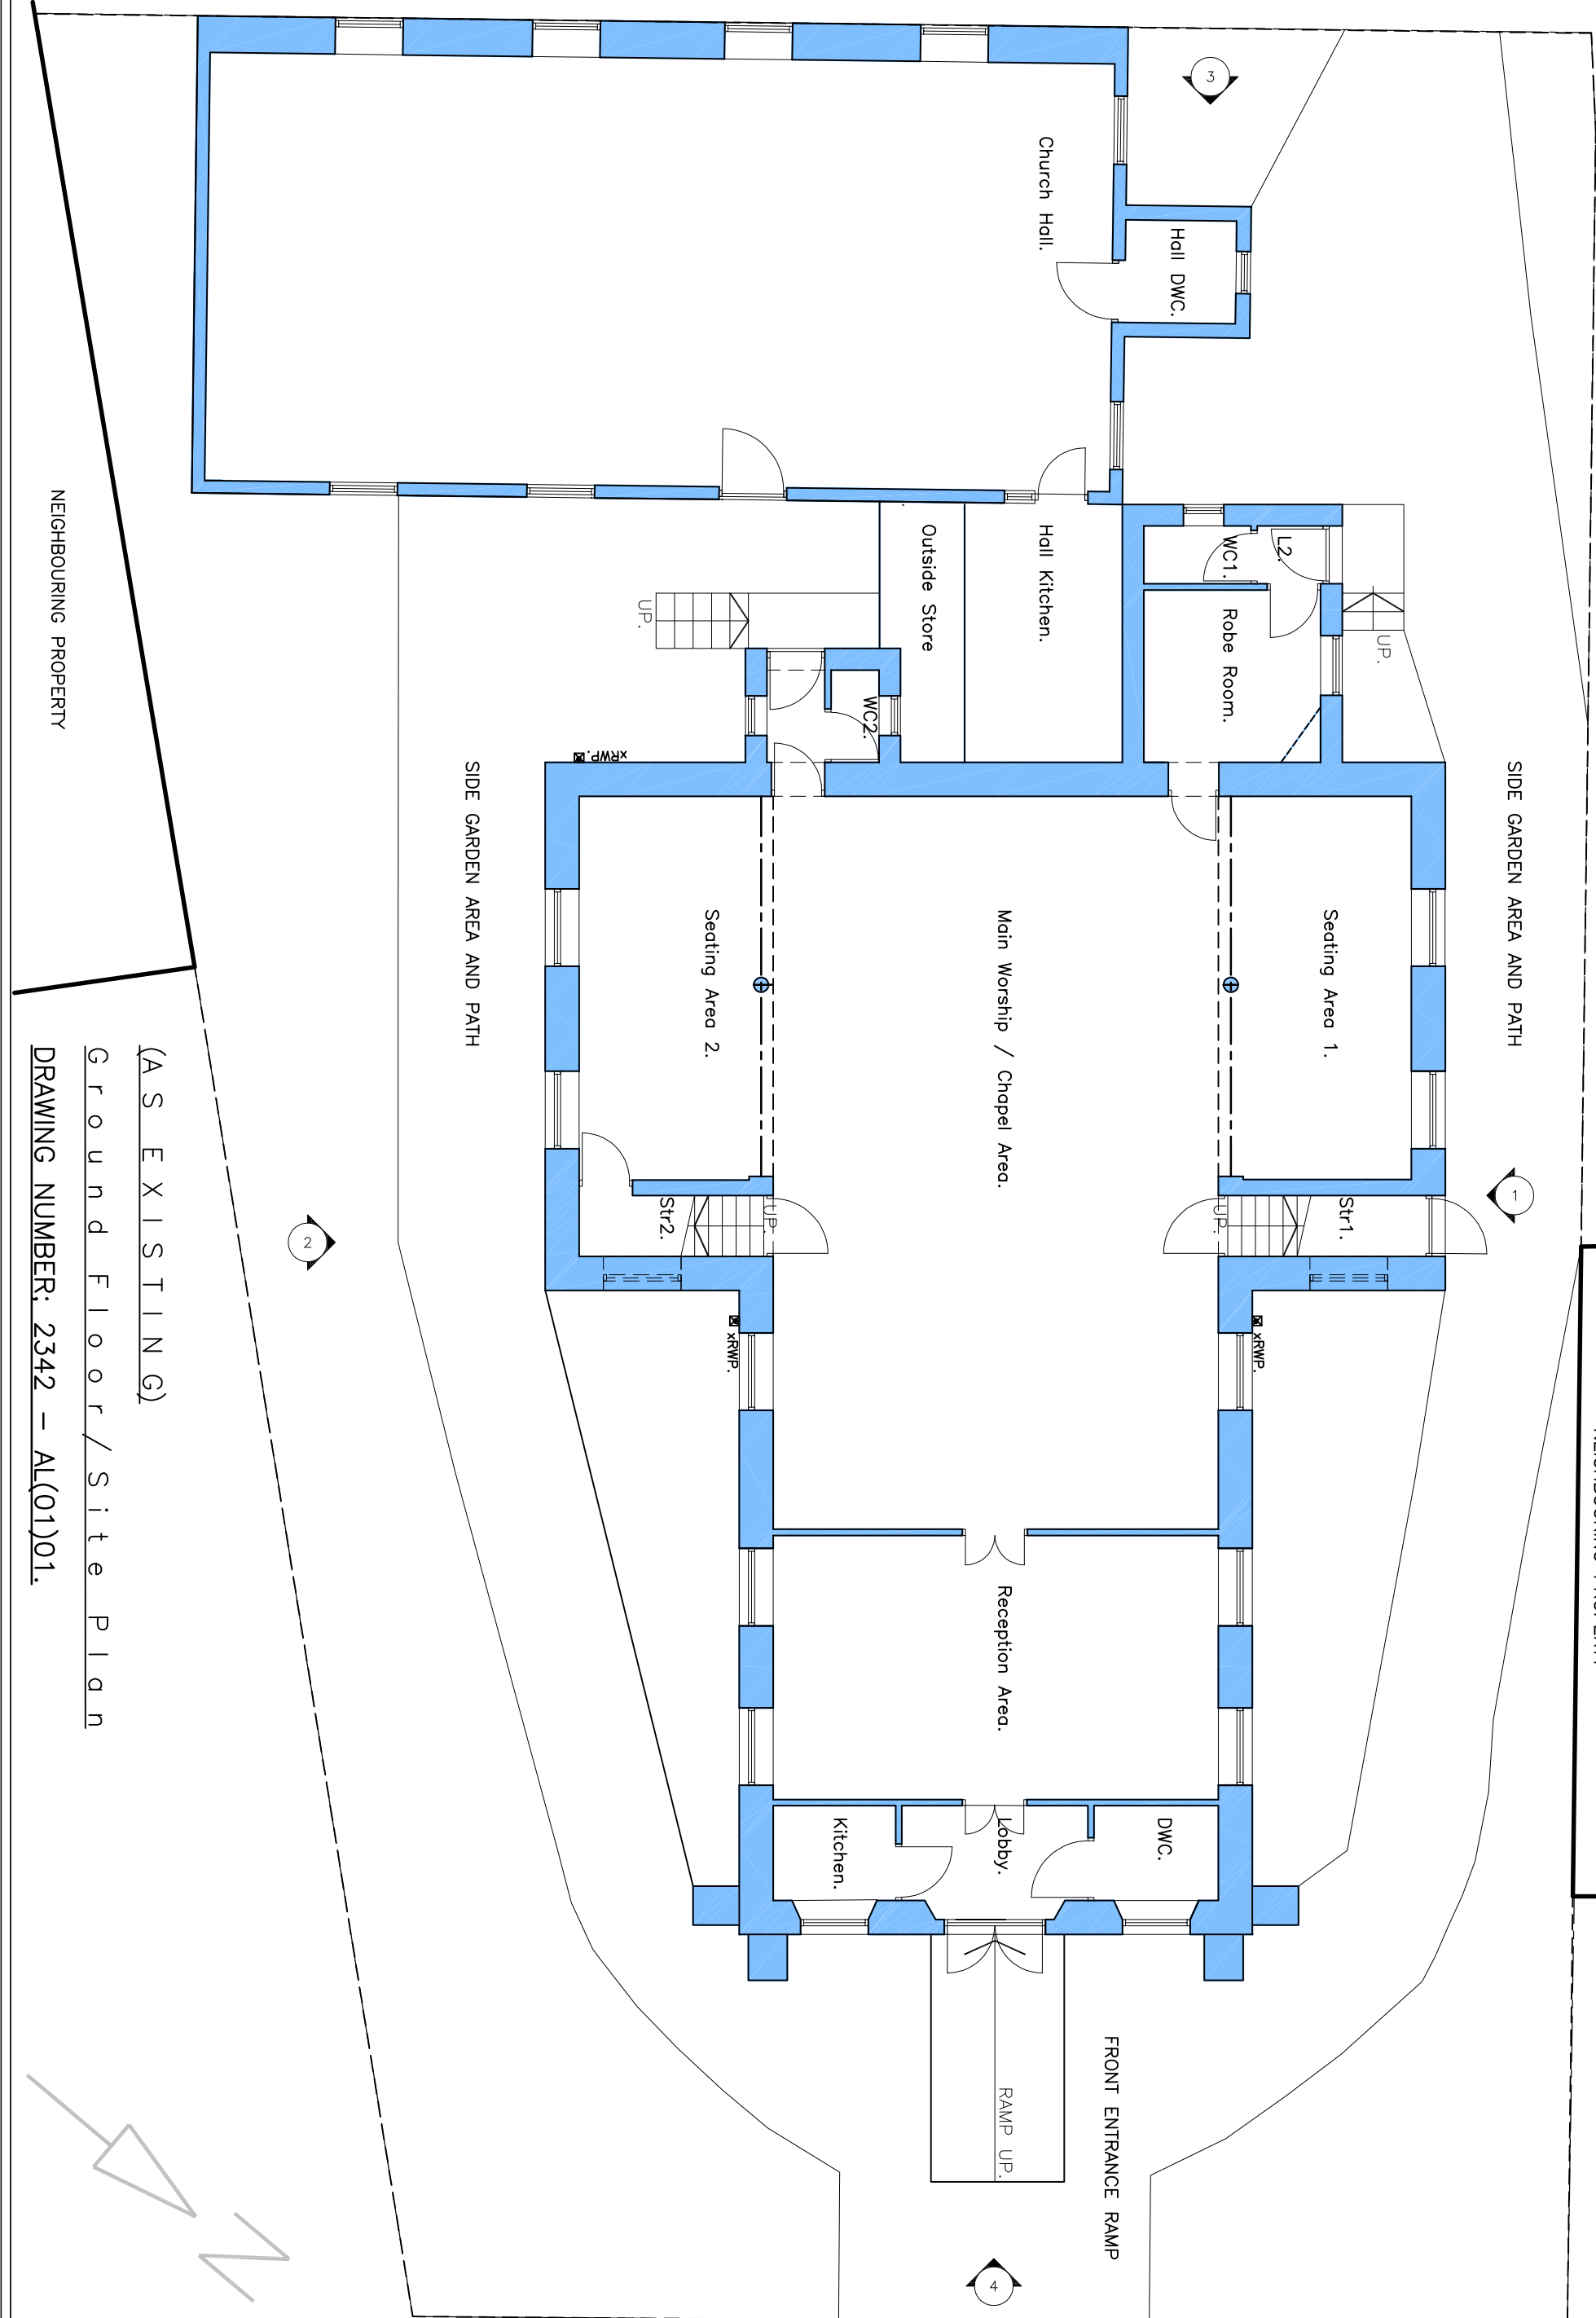


No.	NOTES
1	All dimensions in millimetres unless otherwise stated.
2	Do not scale off drawings as dimensions to be checked on site.
3	Dimensions are to the face of walls unless otherwise stated.
4	Dimensions are to the centre of walls unless otherwise stated.
5	The contractor is to fix and check and provide the dimensions to the building to the centre of walls.

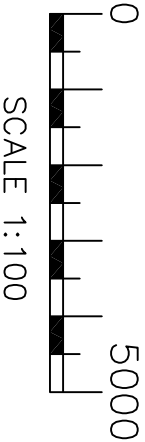

PROJECT DESCRIPTION:
PROPOSED CONVERSION OF EXISTING CHAPEL
TO RESIDENTIAL USE AT 39, MARGAN ROAD,
PORT TALBOT, SA13 2BN.
FOR MR KYLE MORGAN.

SHEET TITLE:
AS SHOWN.

REVISIONS :
B. 27/06/23 PLANNING READY KNJ



DATE:
JUNE. 23.

SCALE:
AS SHOWN

SHEET:
A-3