




DETAIL A - SOLAR THERMAL PANELS ON THE CAMSITE RECEPTION ROOF
SCALE 1 : 100

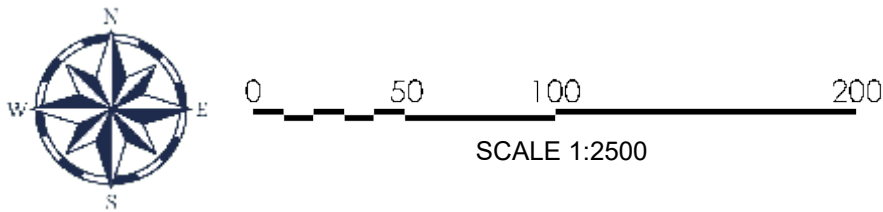

© Crown Copyright and database rights 2022 OS 100047474

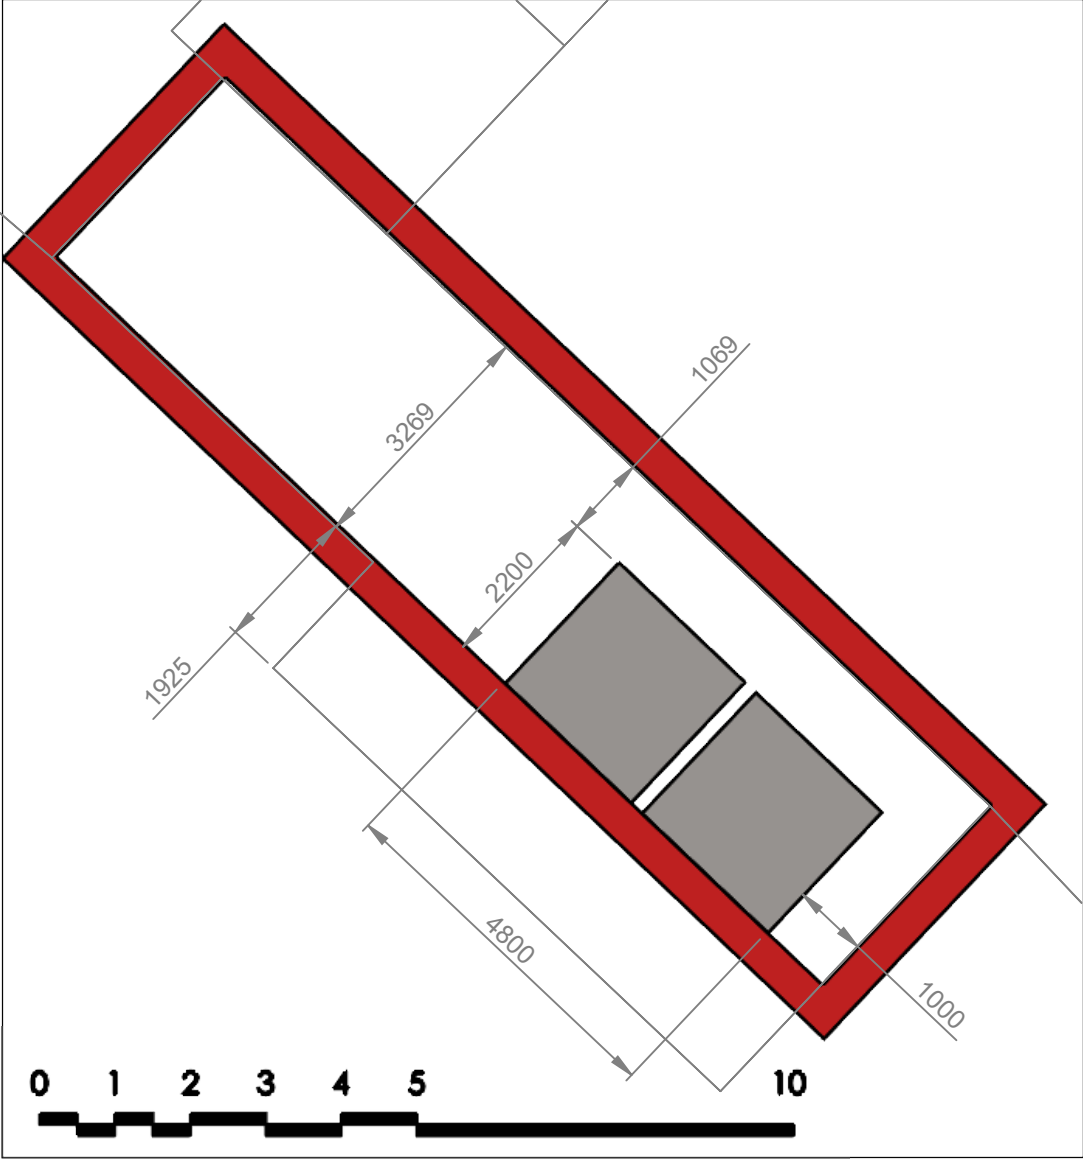

ADDRESS: LLWYN Y FFYNNON FARM, SA13 3DB
EMAIL: HELLO@WILLOWSRINGSCAMPSITE.CO.UK
TELEPHONE: 01639 865485

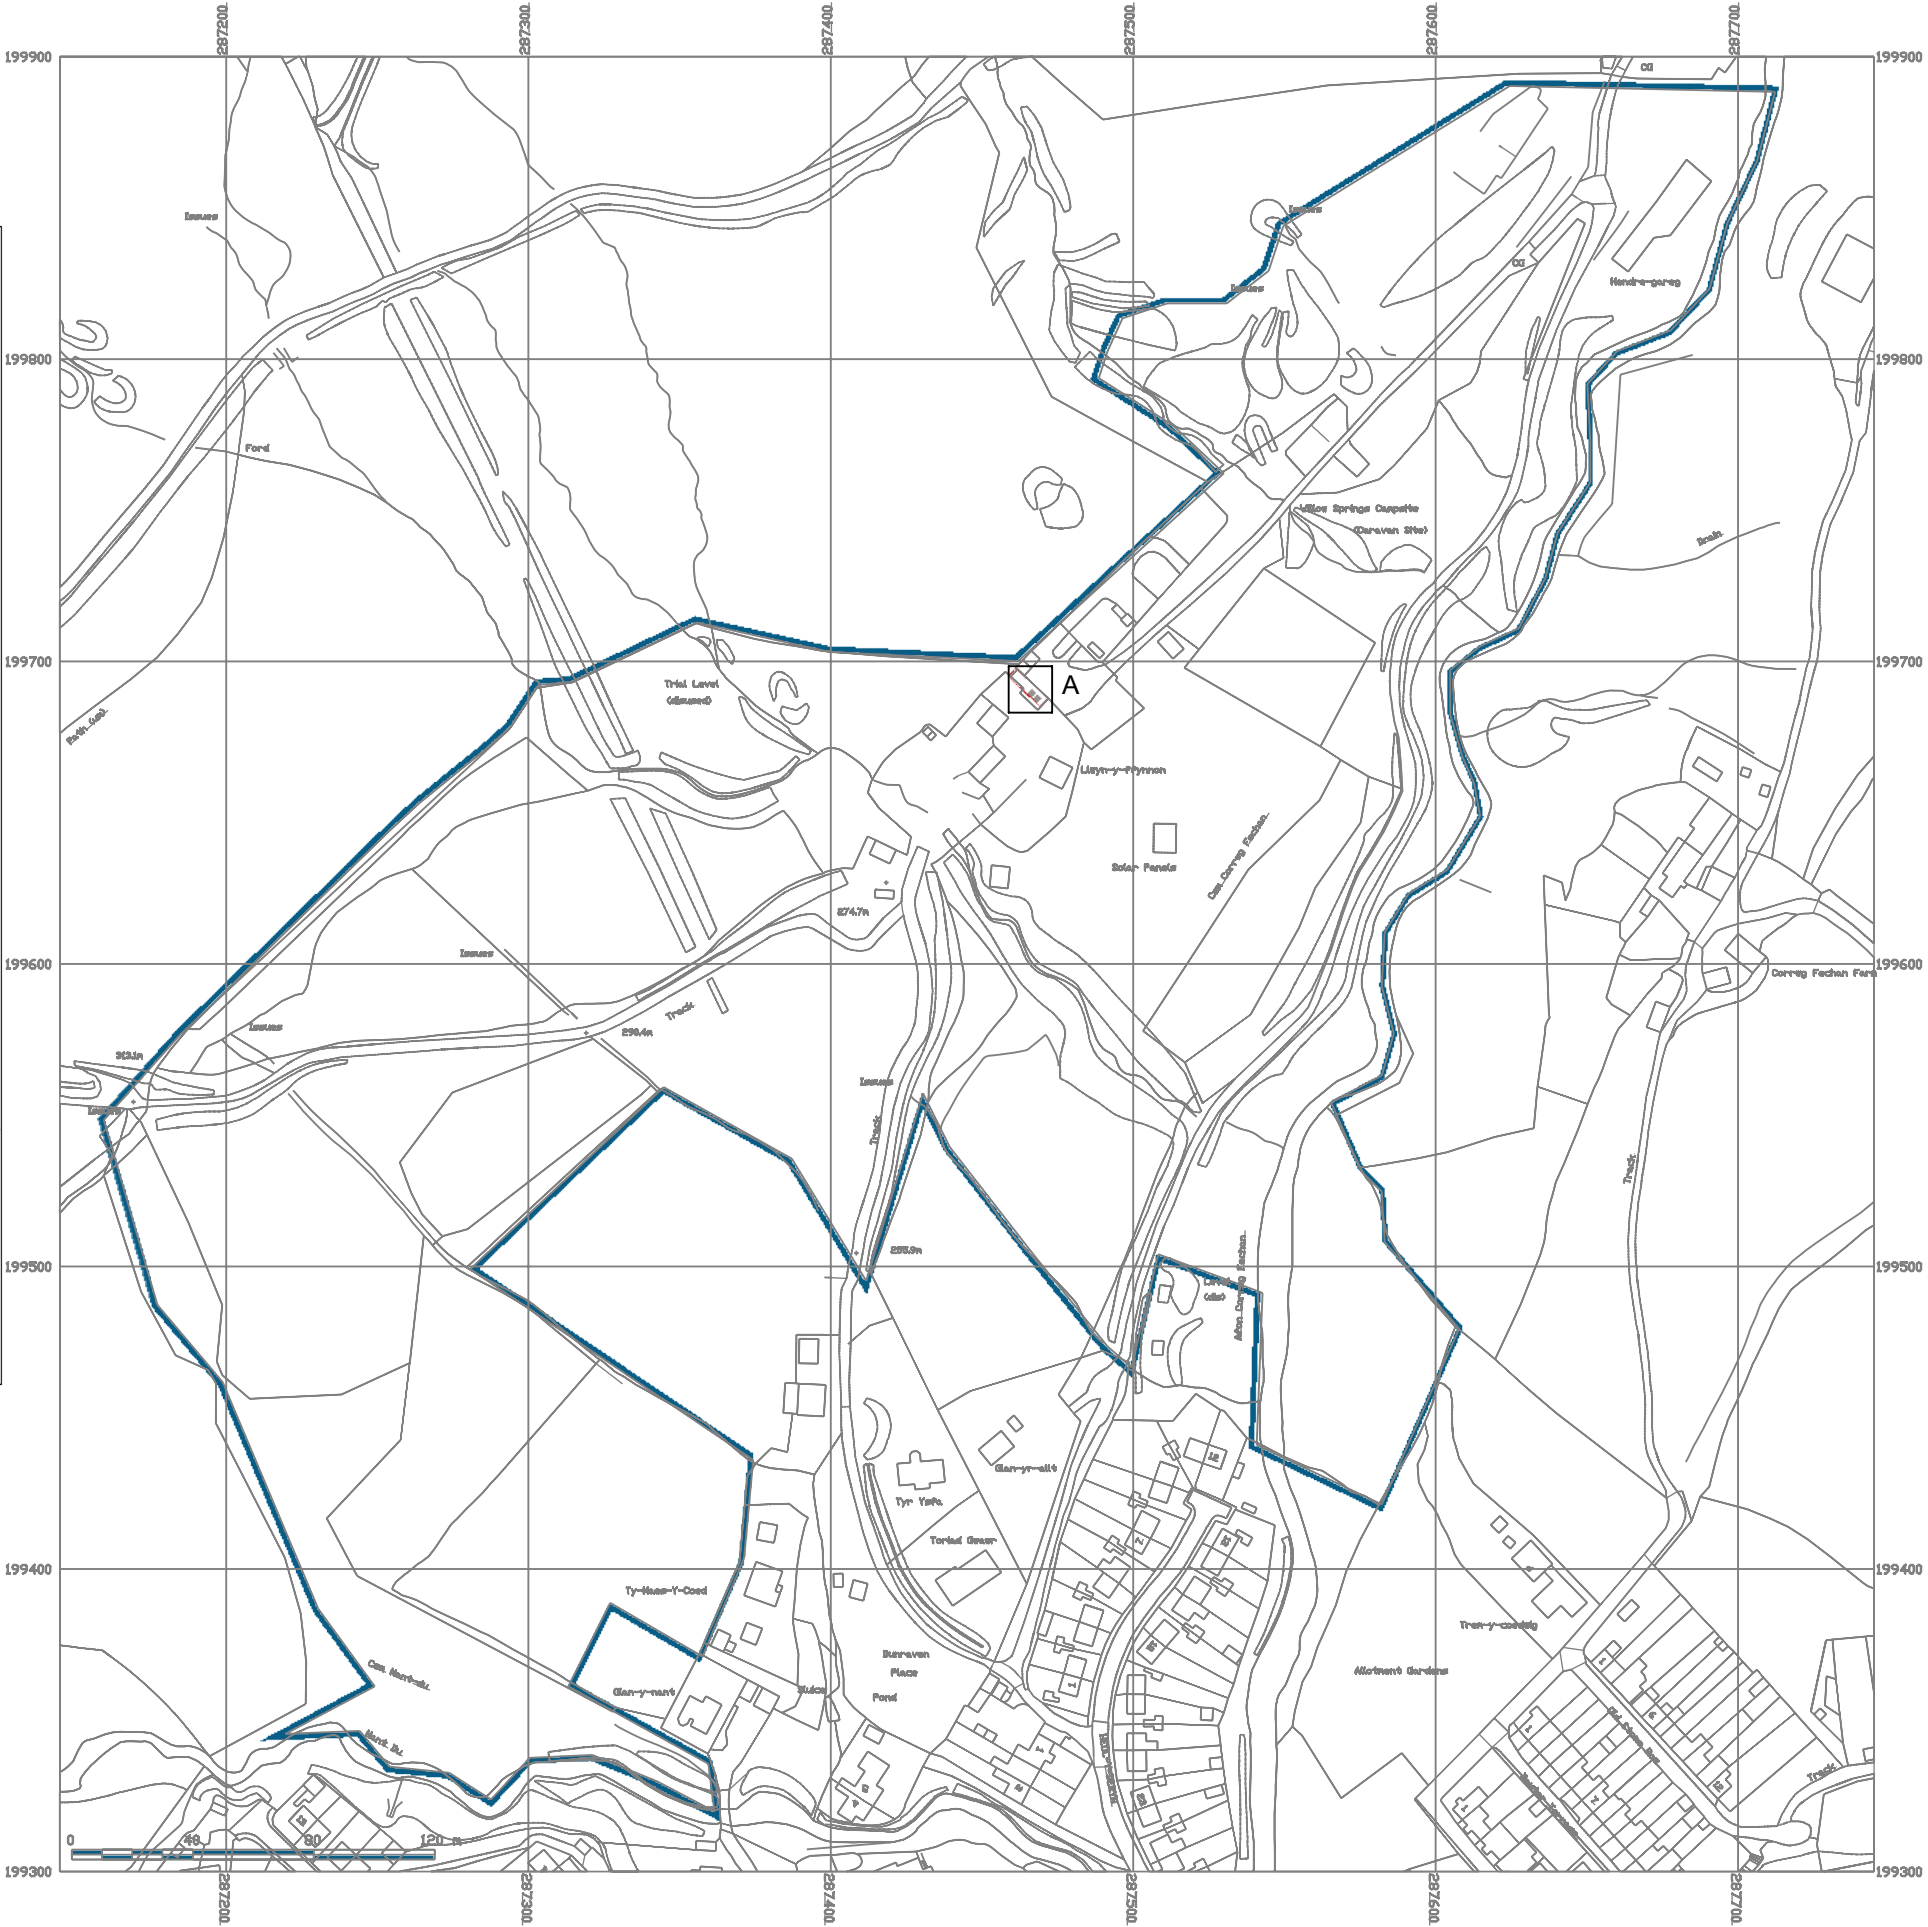

PROJECT: LLWYN Y FFYNNON FARM SOLAR THERMAL

TITLE: CAMPSITE RECEPTION LOCATION

DRAWING NO: WS 10 - D04 REV B - SOLAR THERMAL

DRAWN: WTH

DATE: 26/04/2024

PAPER SIZE: A3

SCALE: 1:2500

Pg 1/1

ISSUE: A